




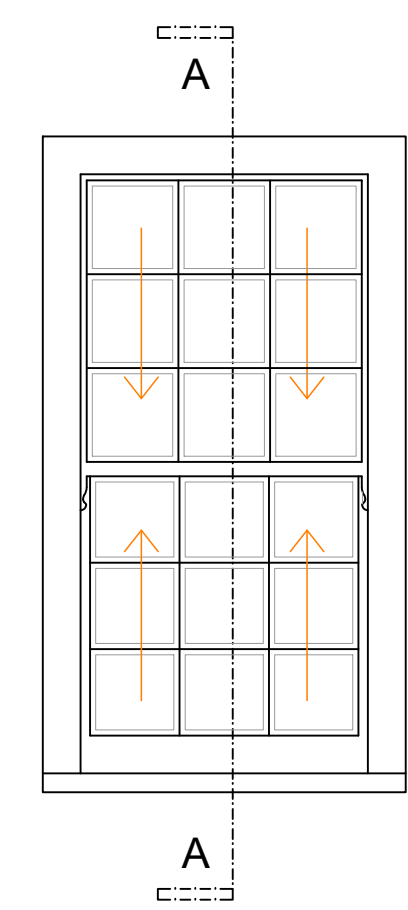


WINDOW.01
Sash
1:20

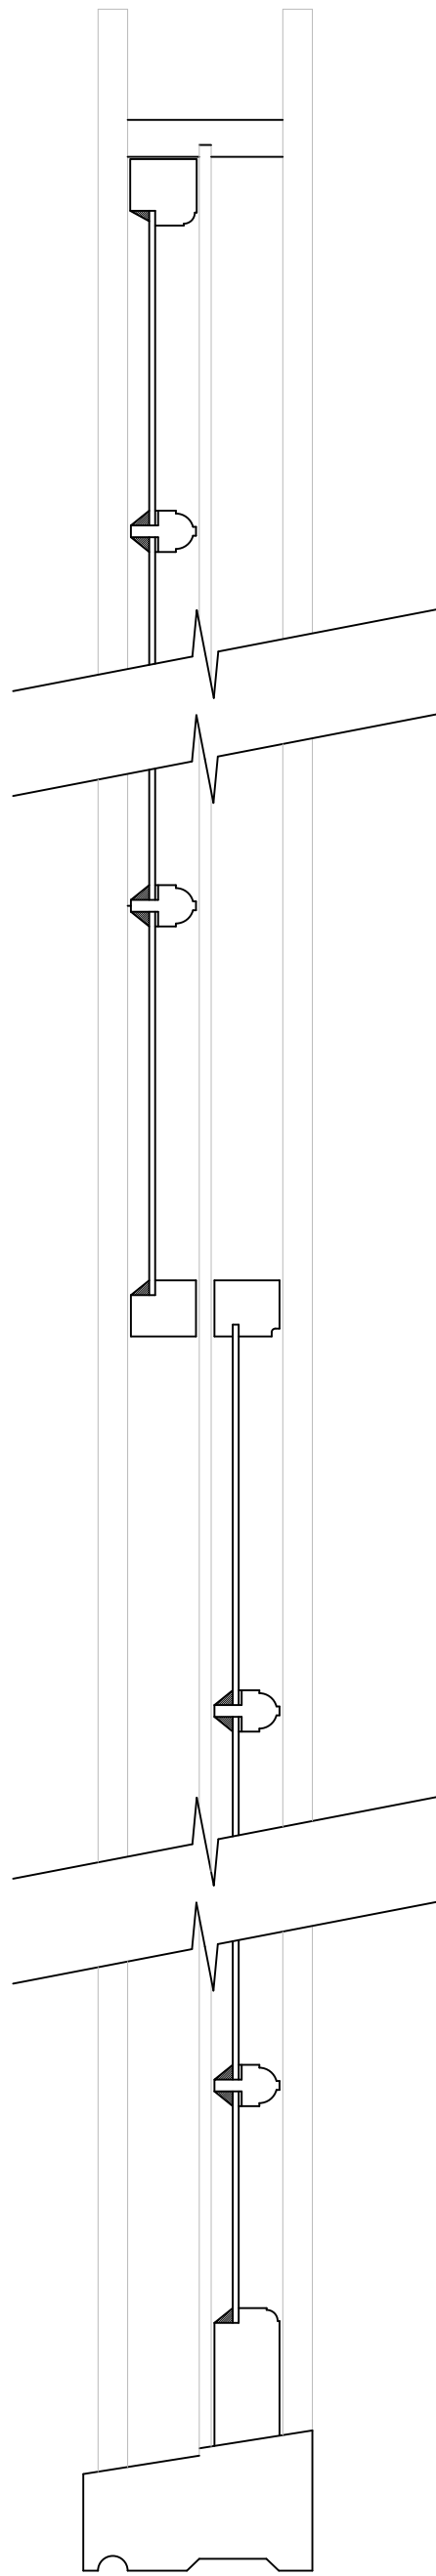


SASH WINDOW SECTION A-A
(Taken through window.01)
1:5

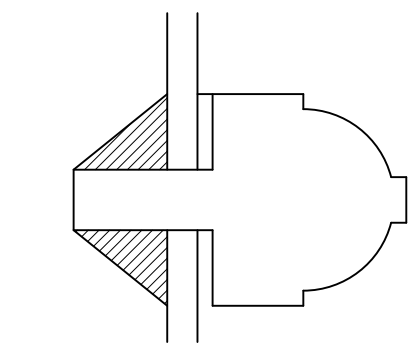


GLAZING BAR SECTION
(For Sash Windows)
1:1

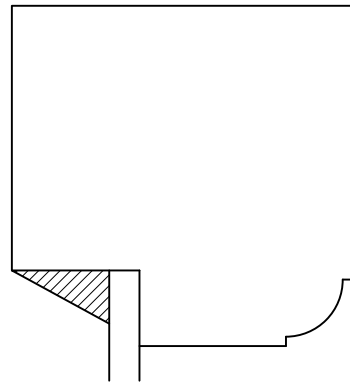


TOP RAIL SECTION
(For Sash Windows)
1:1

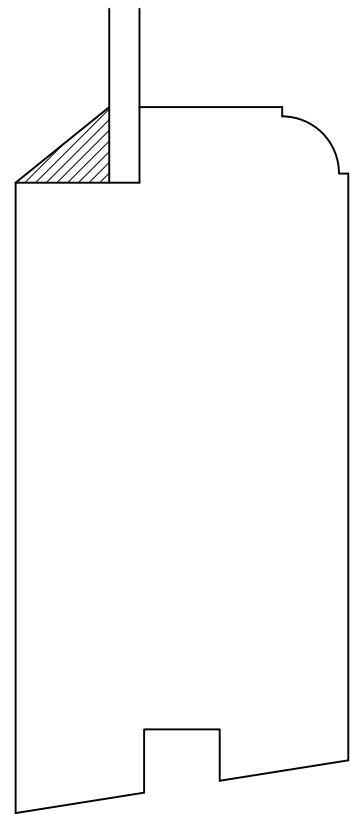


BOTTOM RAIL SECTION
(For Sash Windows)
1:1

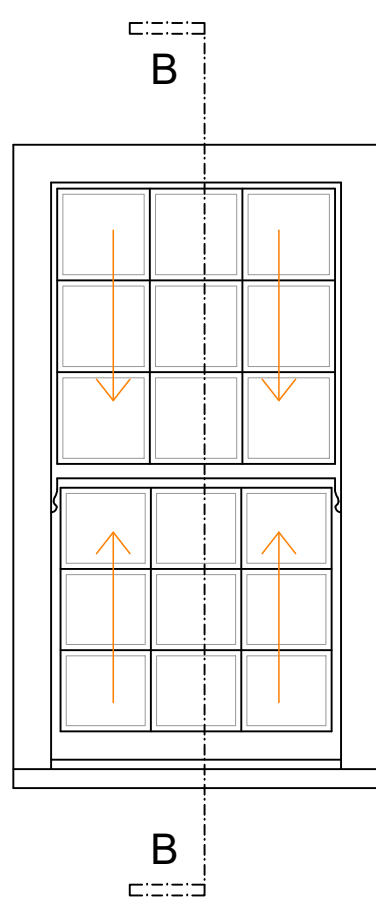


WINDOW.02
Sash
1:20

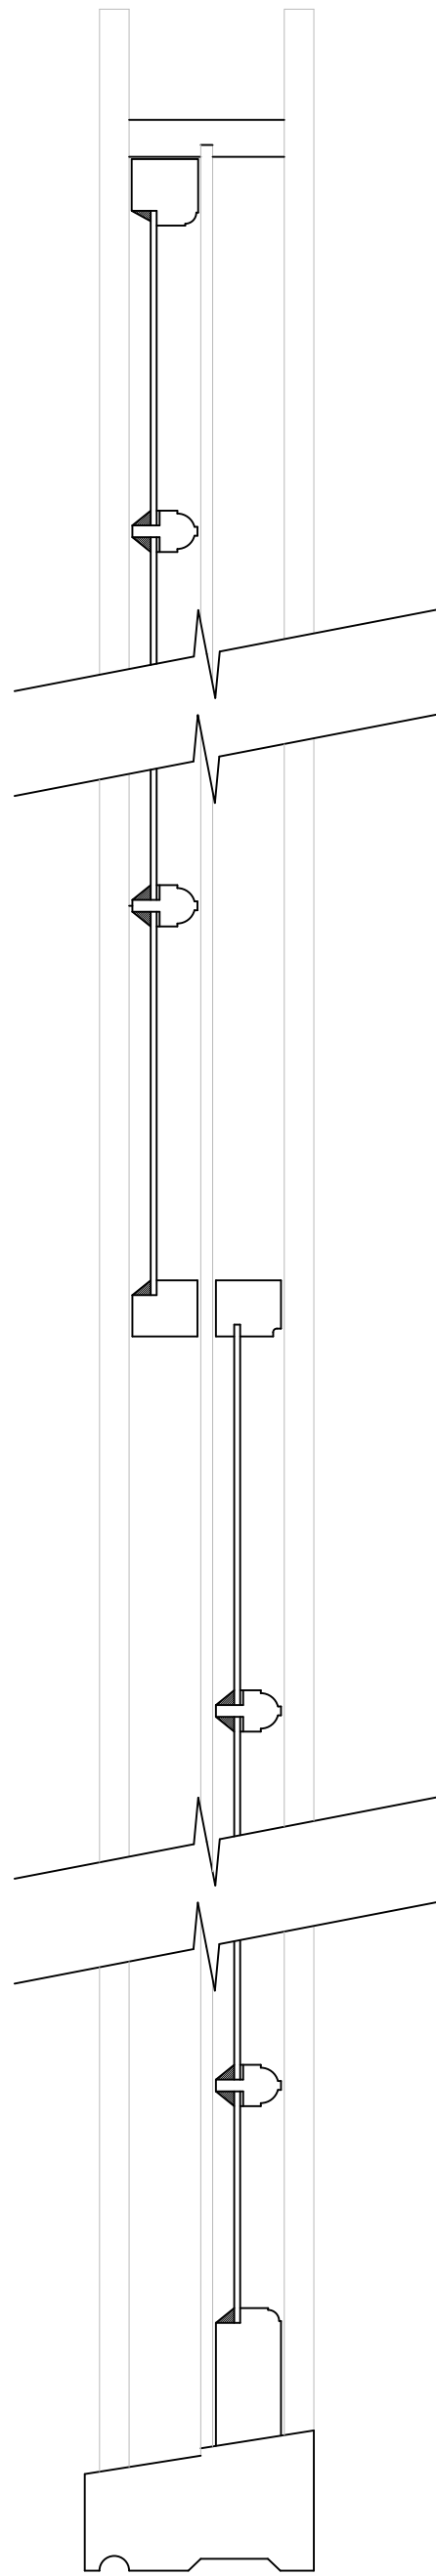


SASH WINDOW SECTION B-B
(Taken through window.02)
1:5

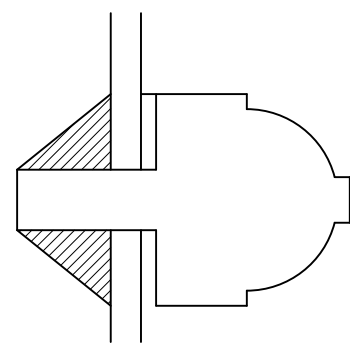


GLAZING BAR SECTION
(For Sash Windows)
1:1

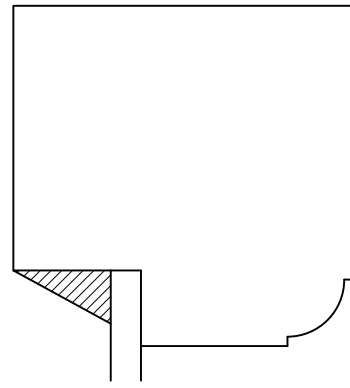


TOP RAIL SECTION
(For Sash Windows)
1:1

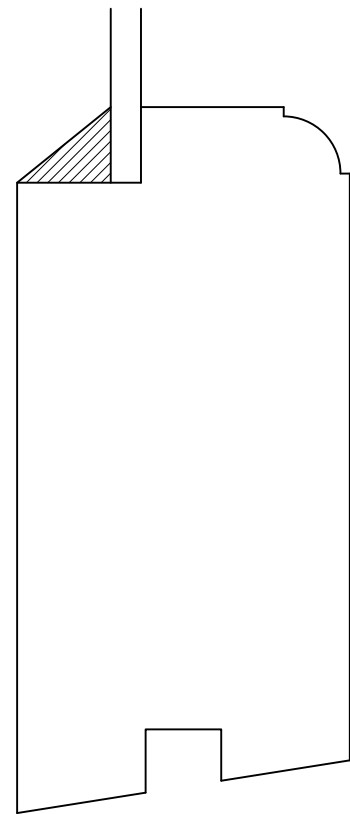


BOTTOM RAIL SECTION
(For Sash Windows)
1:1

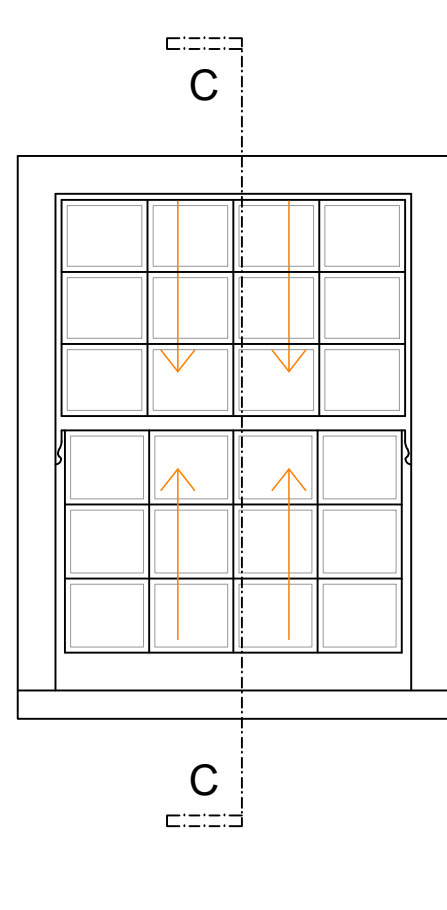


WINDOW.03
Sash
1:20

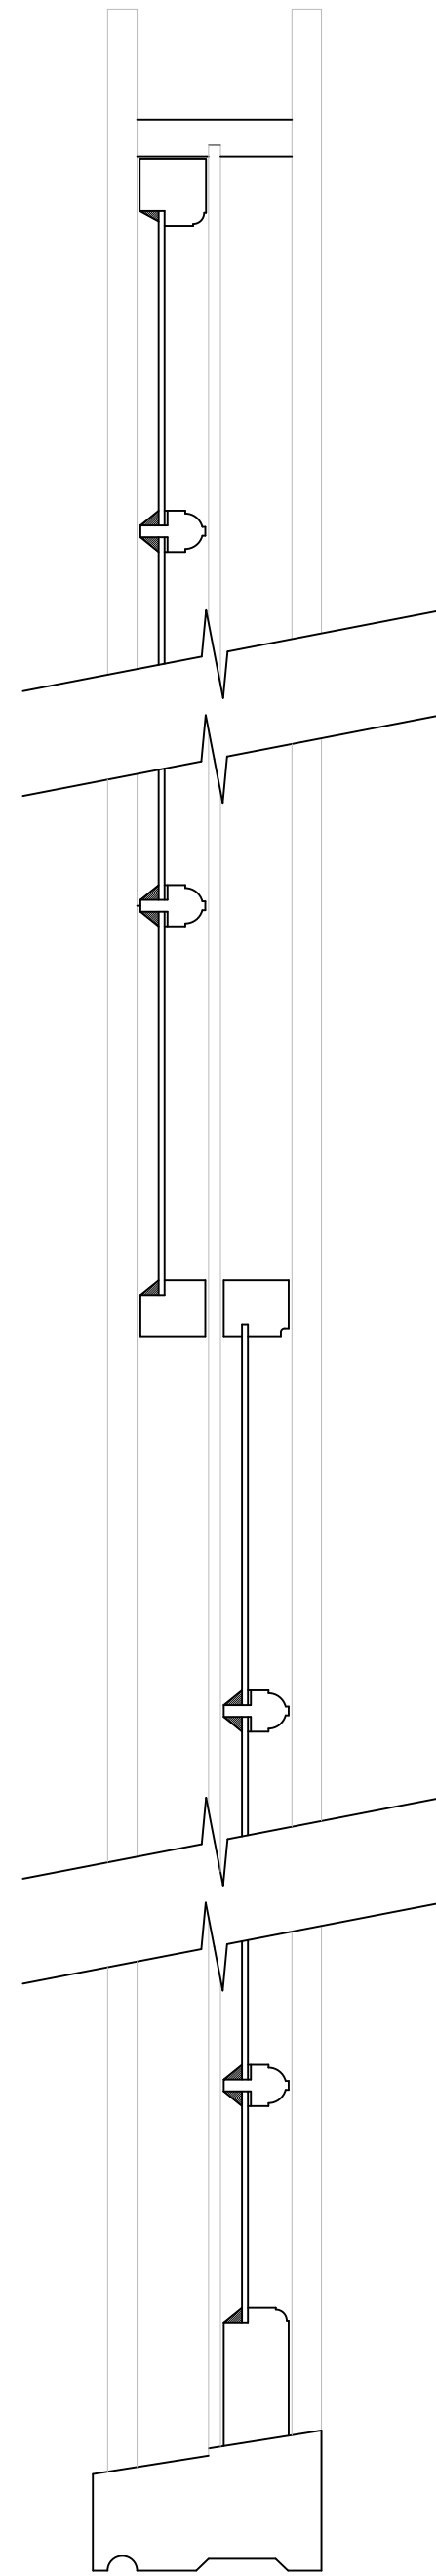


SASH WINDOW SECTION C-C
(Taken through window.03)
1:5

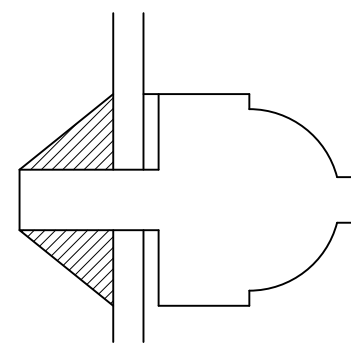

GLAZING BAR SECTION
(For Sash Windows)
1:1

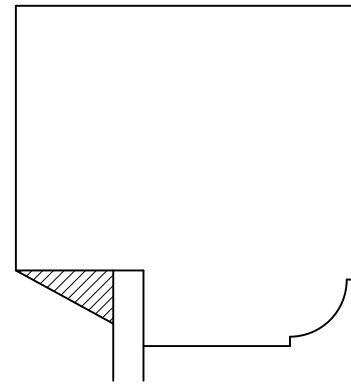

TOP RAIL SECTION
(For Sash Windows)
1:1

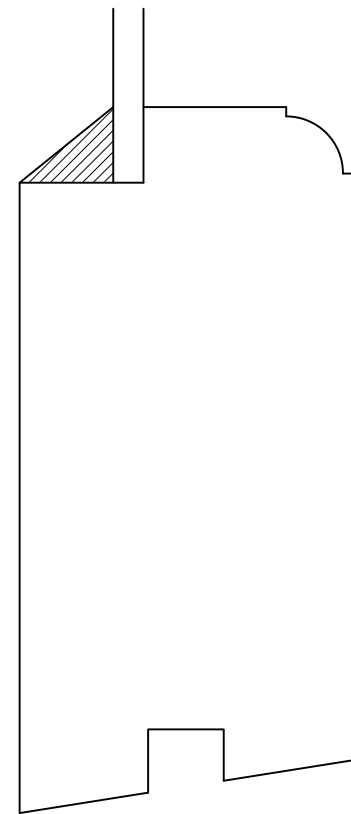

BOTTOM RAIL SECTION
(For Sash Windows)
1:1

NOTES:
Dimensions to be checked on site before commencing work.
Any discrepancies shall be reported to the architect immediately.
Do not scale from these drawings except for planning purposes.
Use figured dimensions only.
Where applicable this drawing is to be read in conjunction with other consultants' drawings.
All drawings to be read in conjunction with specification and all other drawings including structural engineer and mechanical and electrical drawings / specification

REV	DATE	AMENDMENT	DRAWN
hd	architects	Helyer Davies Architects Ltd 1 The Old Flour Mill, Emsworth, PO10 7BT 01243 370 715 www.hdarchitects.co.uk mail@hdarchitects.co.uk	CLIENT PROJECT 23 Tower Street Emsworth Hampshire PO10 7BH DRAWING Glazing Bar Section Sash Window Section Top and bottom rail sections Casement Window Section SCALE as noted @A1 DATE February 2018 DRAWN JF DRAWING NUMBER 14169 - 51 REVISION *