


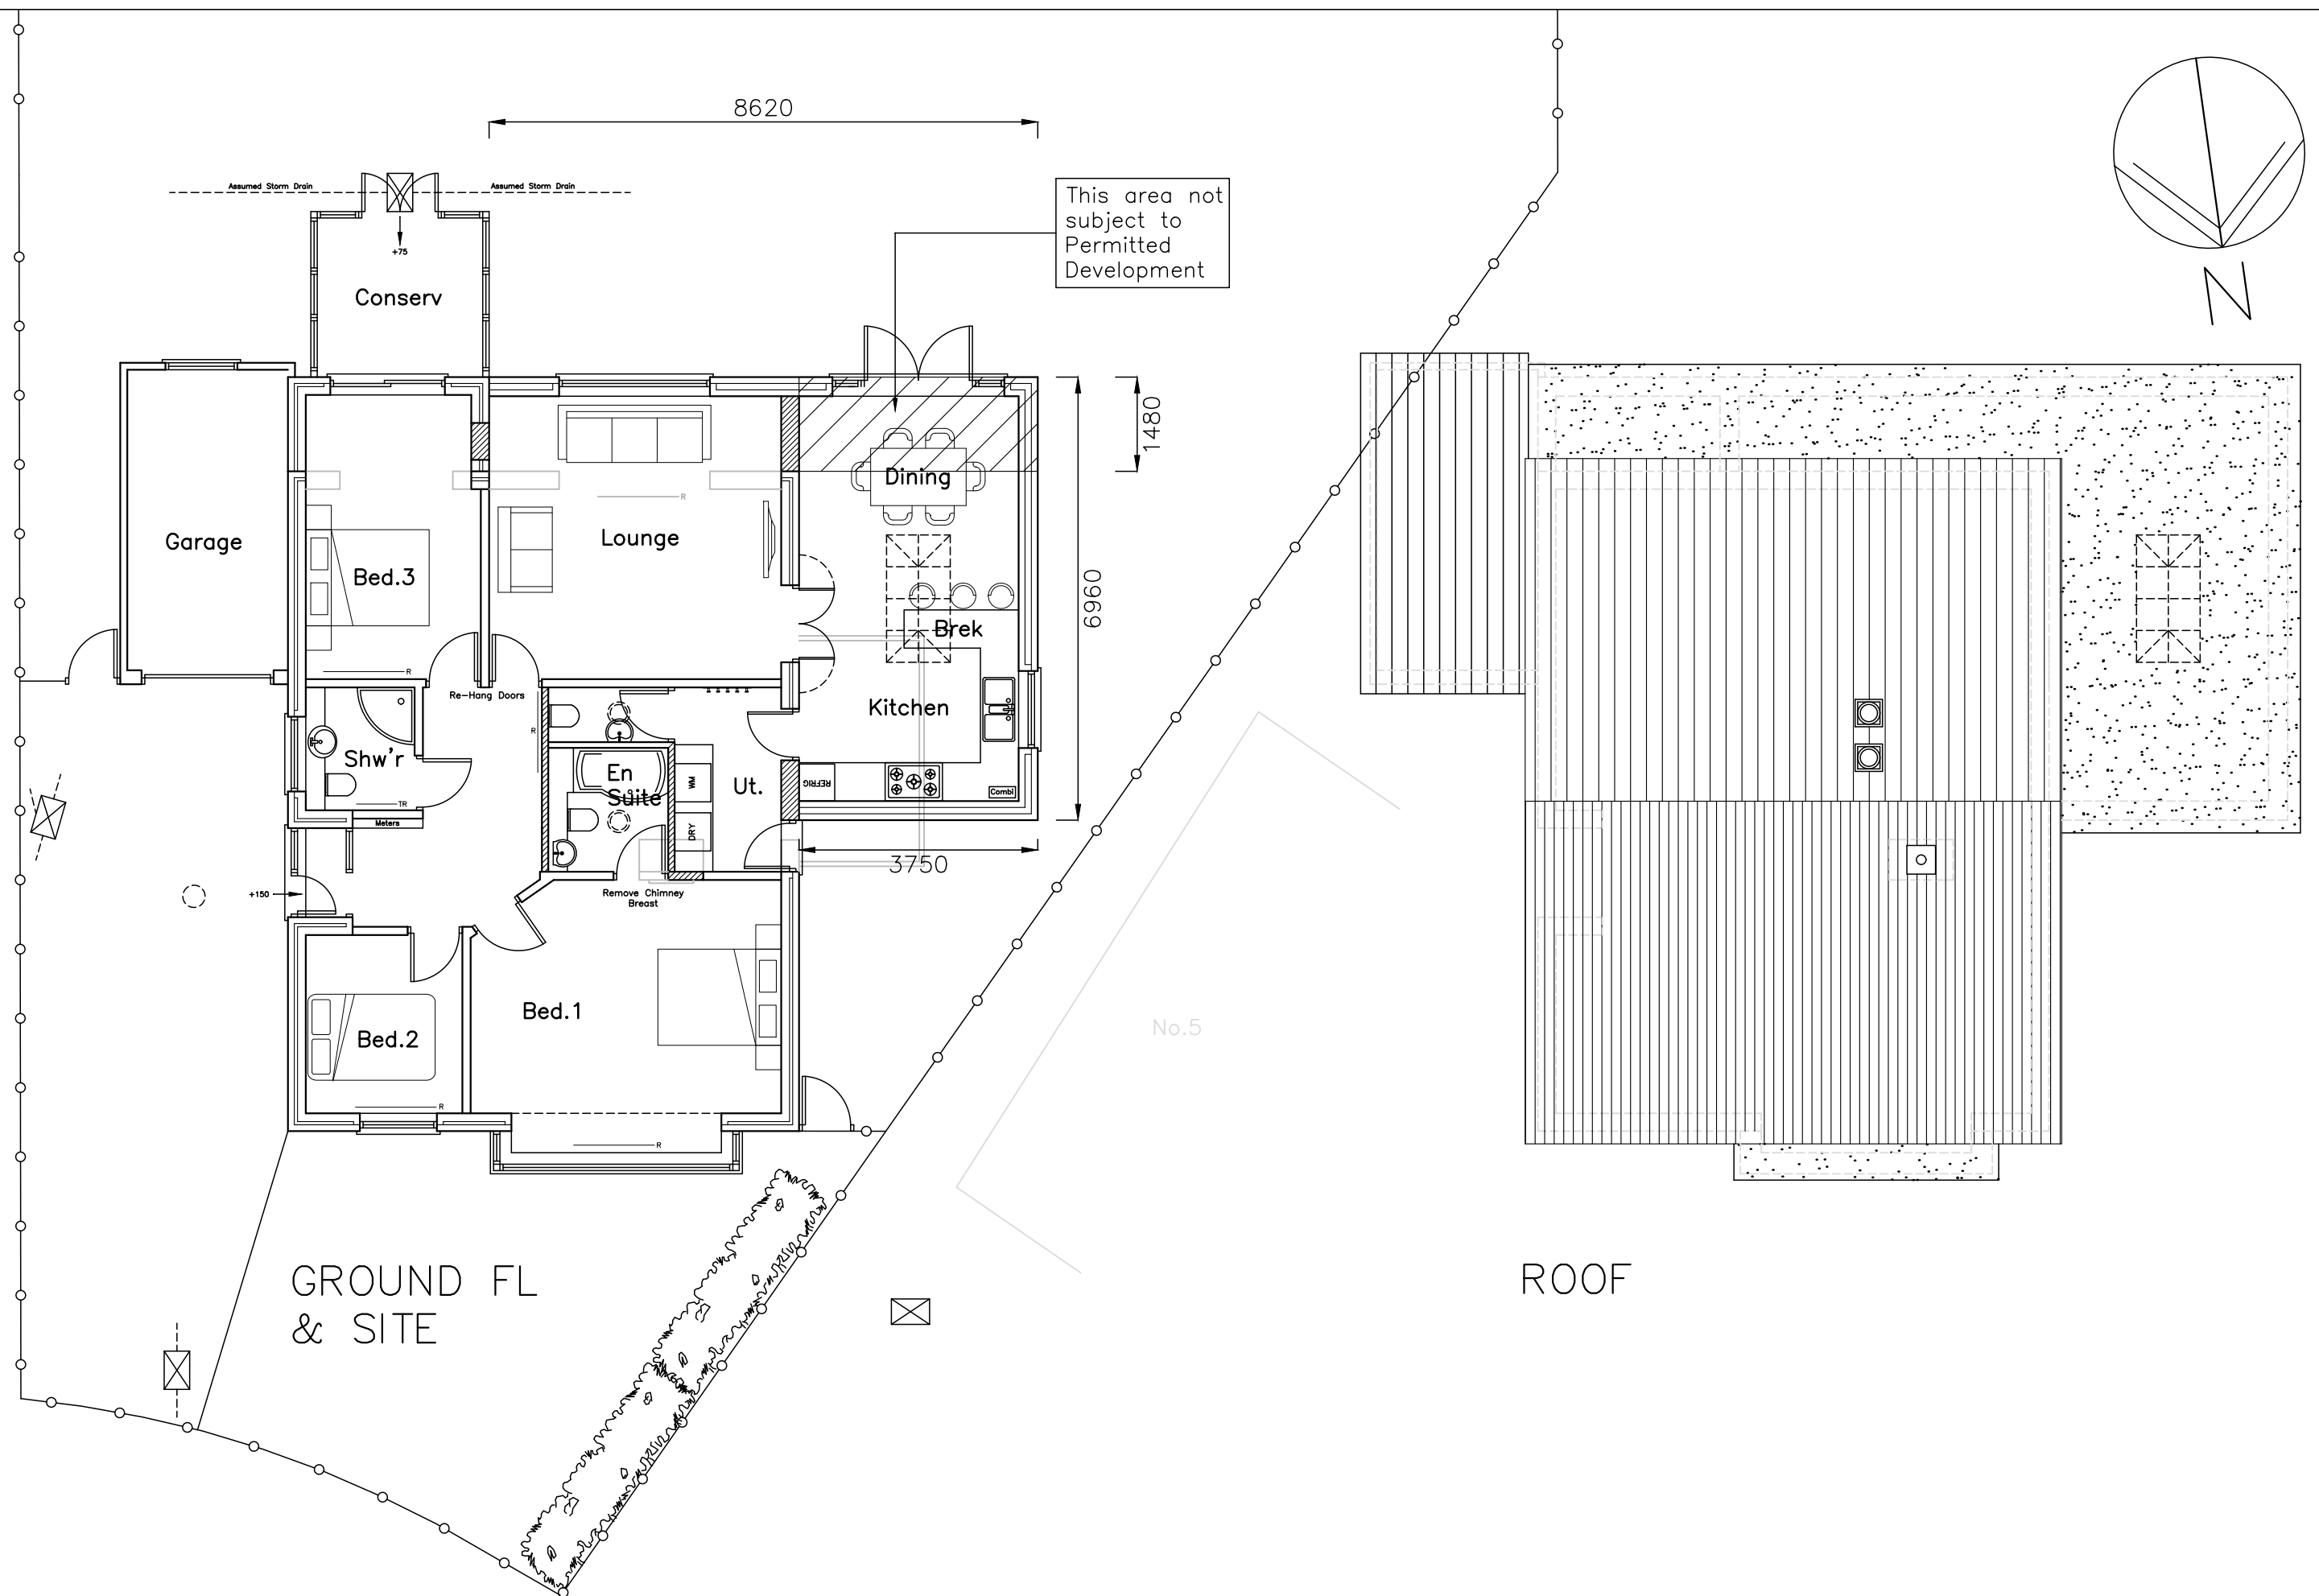

4 Wardens Close
Hayling Island
PO11 0QY

PROPOSED PLANS

Revisions
A. Update to extension and utility
B. Client Revisions 12/01/18



Scale A3 = 1:100
Drawn SAR
Date 22/09/17

17096-401^A