


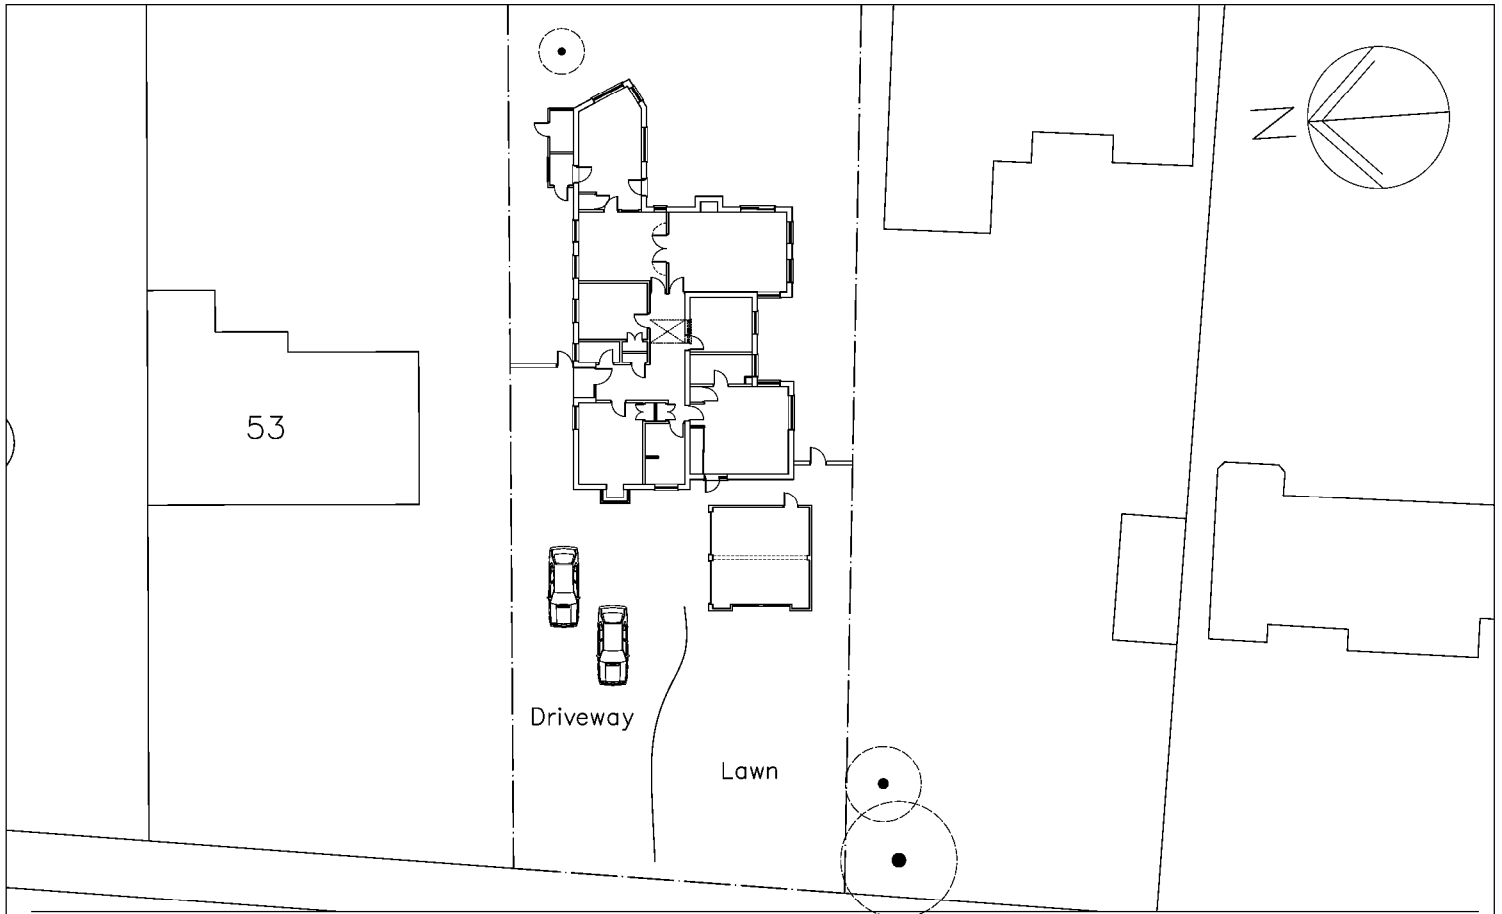

55 Sinah Lane
Hayling Island
PO11 0HJ

EXISTING SITE PLAN

Revisions
A.
B.
C.



Scale A3=1:200 A1=1:100
Date 11/11/16
Drawn OS/SAR

1695-201⁰

