
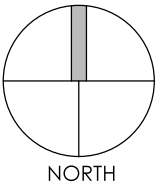
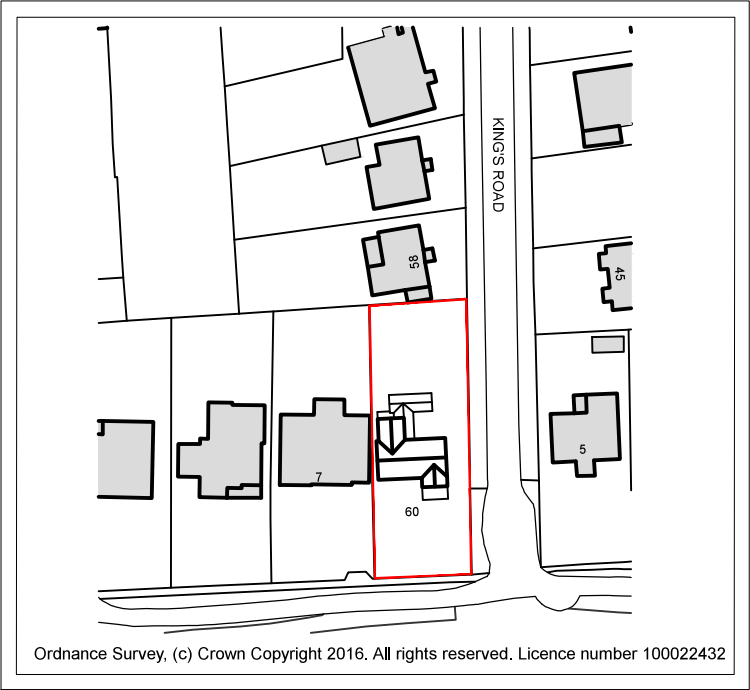


This drawing may be scaled with reference to the scale bar for planning application purposes only. Do not scale for any other purpose, use only annotated dimensions. All dimensions are to be checked by parties using the drawing, and any errors or omissions are to be reported to James Potter Associates Ltd.

Rev.	Date	Note	Author	Checked
A	09/03/17	Showing parking spaces	JP	AB
B	11/04/17	Amended Garage size and roof finish	JP	DB


KEY

- 1. GREEN ROOF
- 2. BLUE/GREY MICRO-CEMENT
- 3. ZINC/ SLATE ROOF

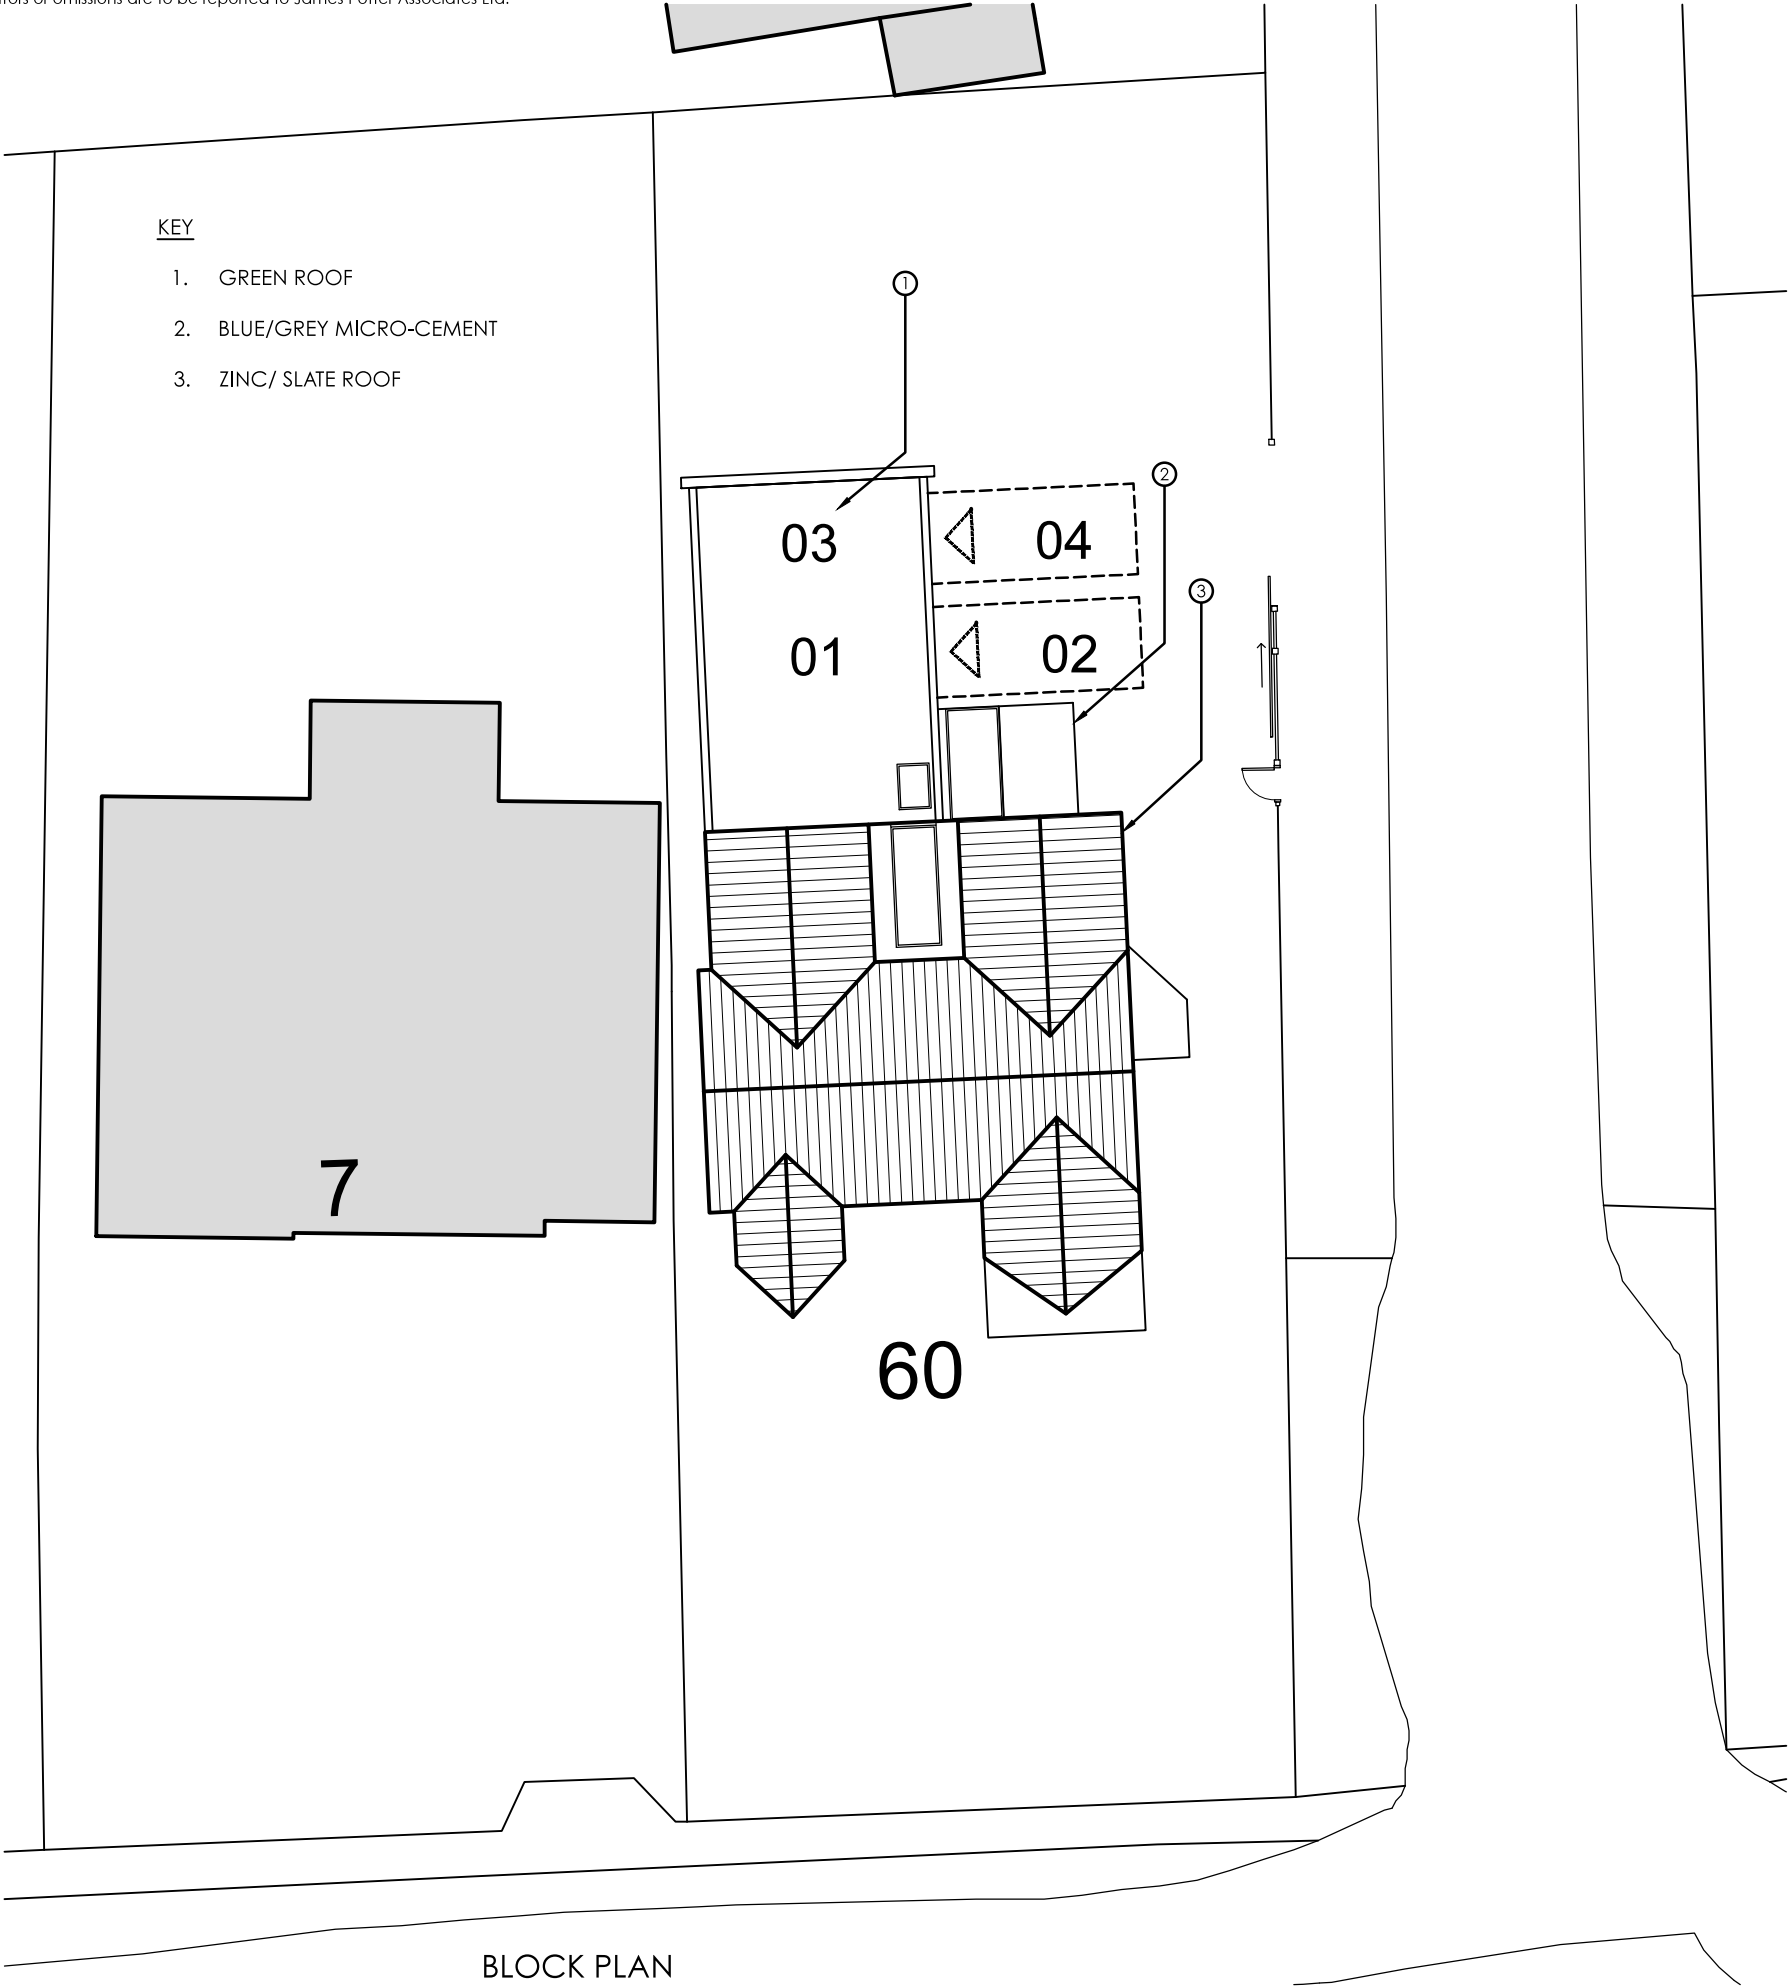

PARKING:
4 PROPOSED SPACES

BLOCK PLAN
SCALE 1:200

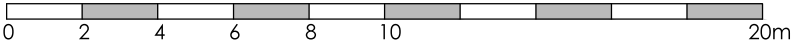

Project	2 STOREY EXTENSION/ALTERATIONS & NEW GARAGES 60 KINGS ROAD, EMSWORTH PO10 7HW				Drawing	BLOCK AND LOCATION PLAN					
					Job-Dwg Number	16064-PL-001		Rev.	B		
Client	WENDY ROFE				 JAMES POTTER ASSOCIATES www.jpa.design JPA - PORTSMOUTH Suite 2, Winter Works, Rear of 119 Winter Road, Southsea, Portsmouth, PO4 8DS t. +44(0)2393 871 000						
Status	PLANNING										
Scale	1:200/1:1250		Sheet Size							A3	
Author	RH	Checked	JP	Date						23/02/17	