
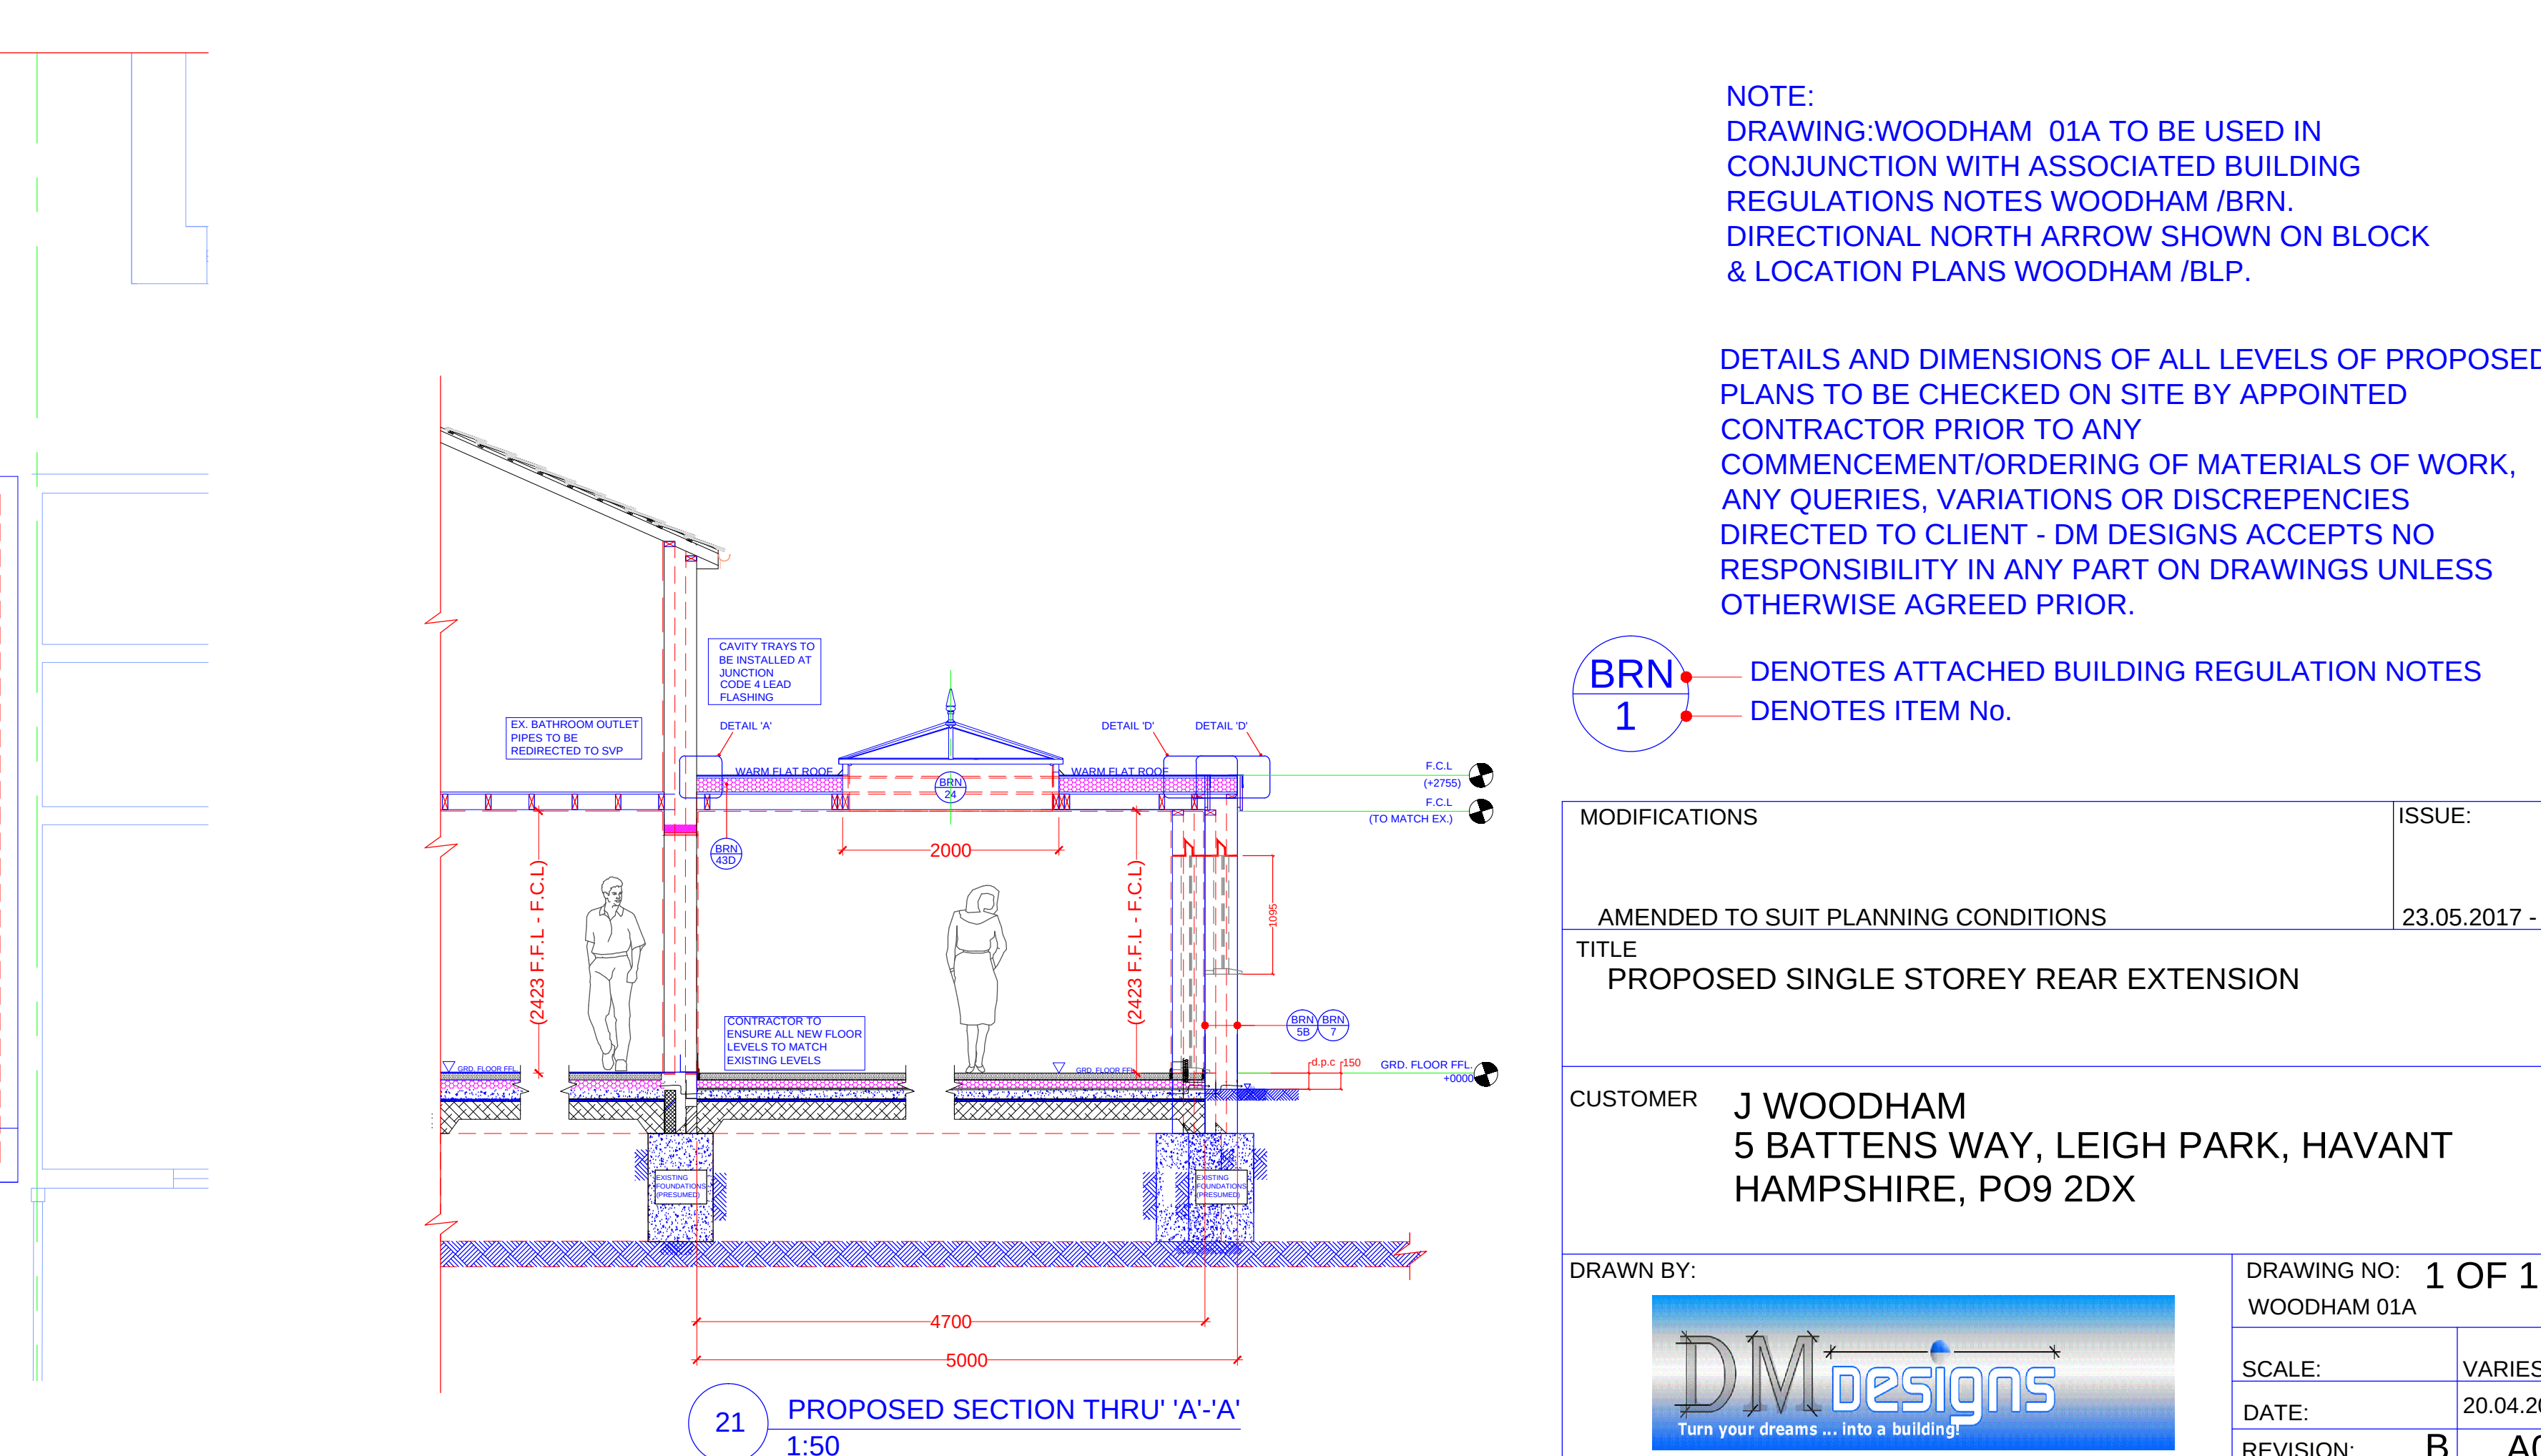
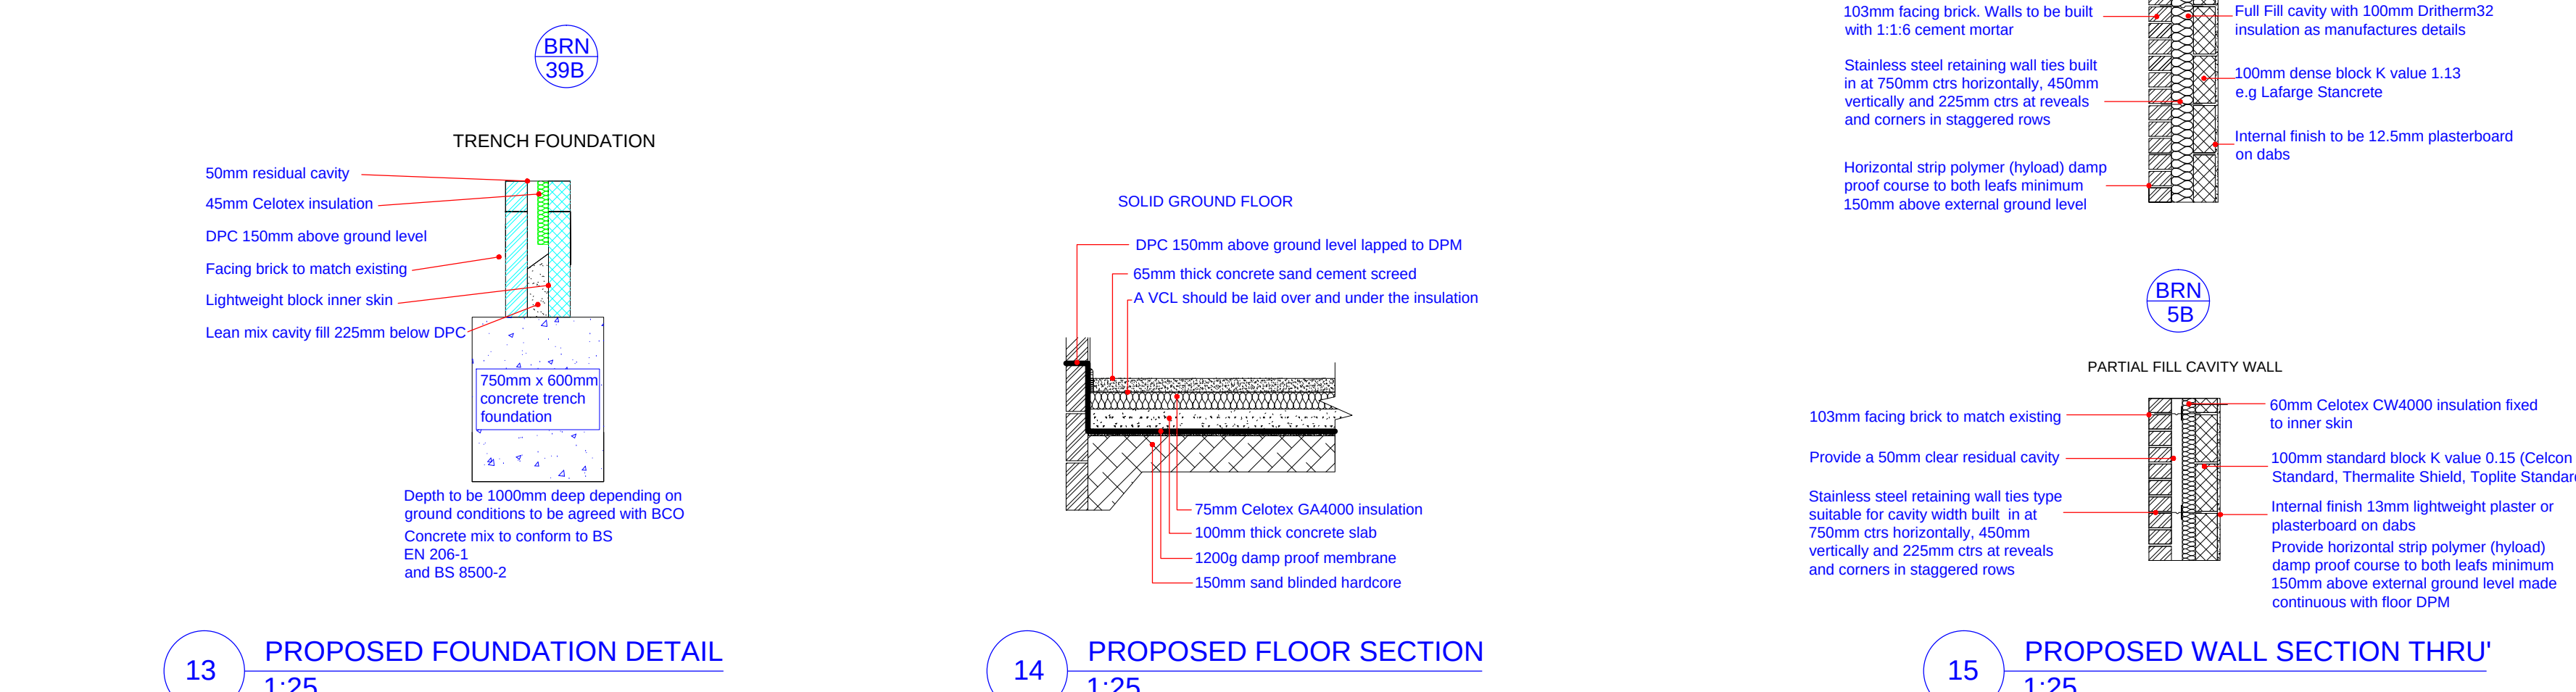
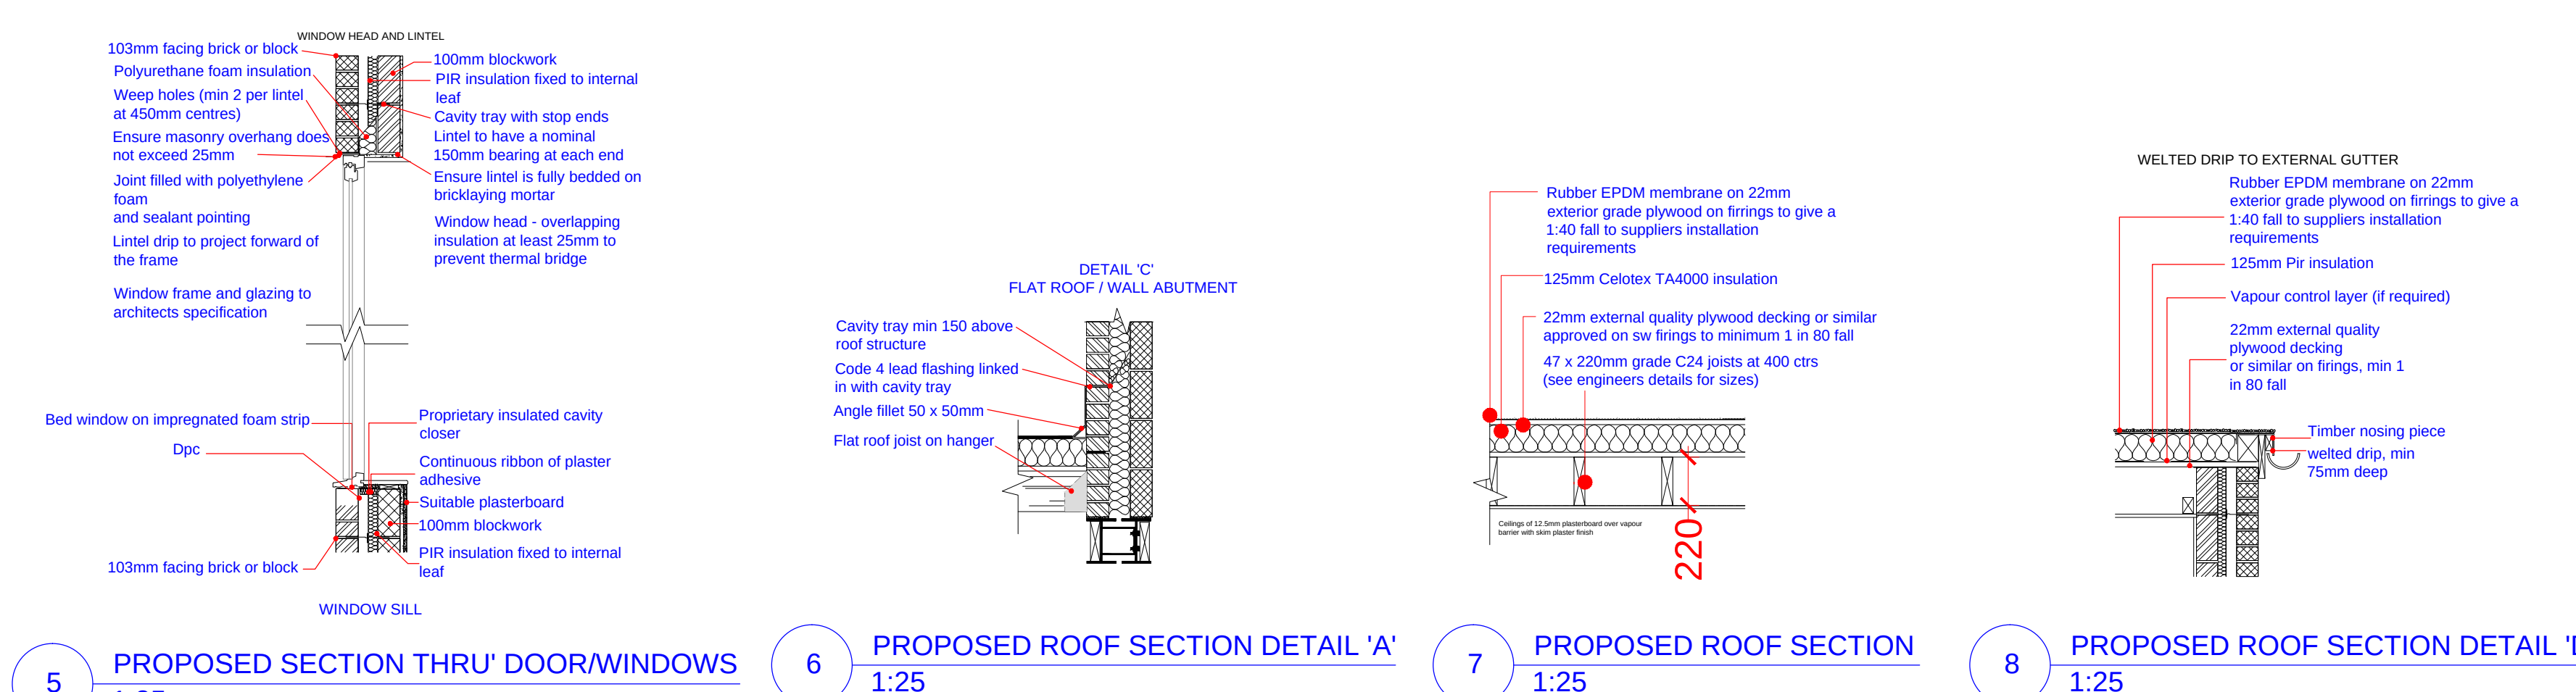
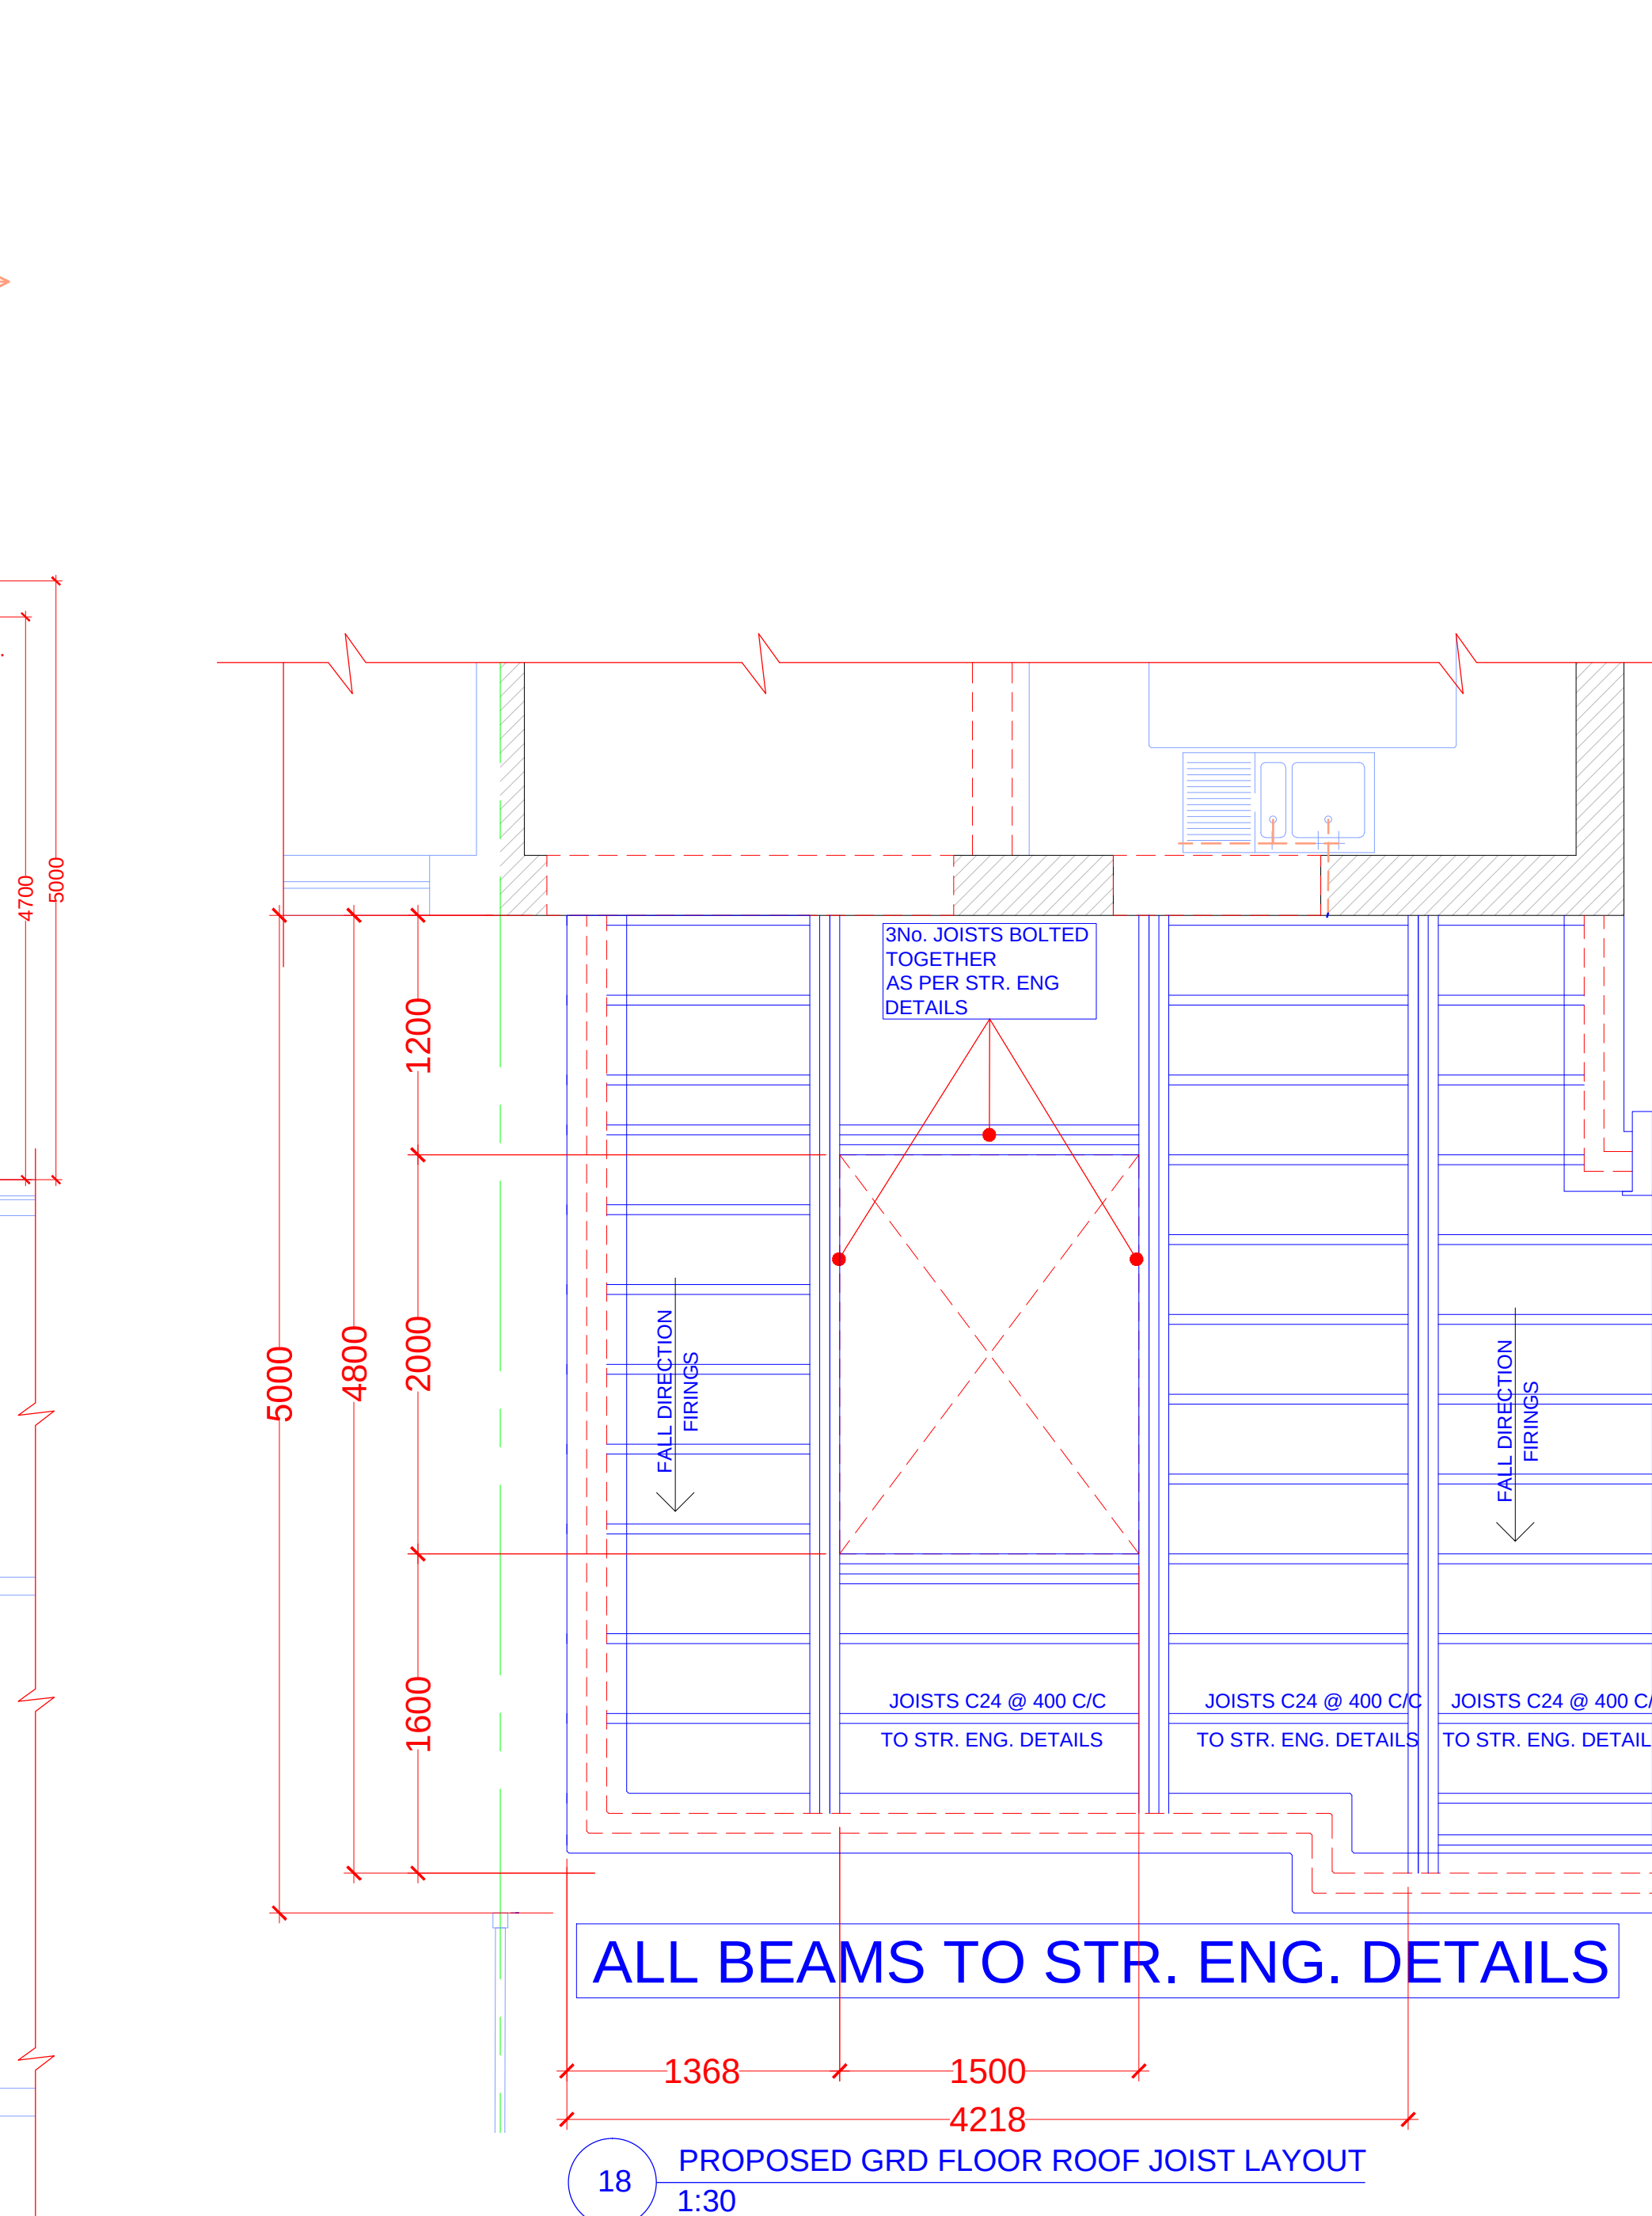
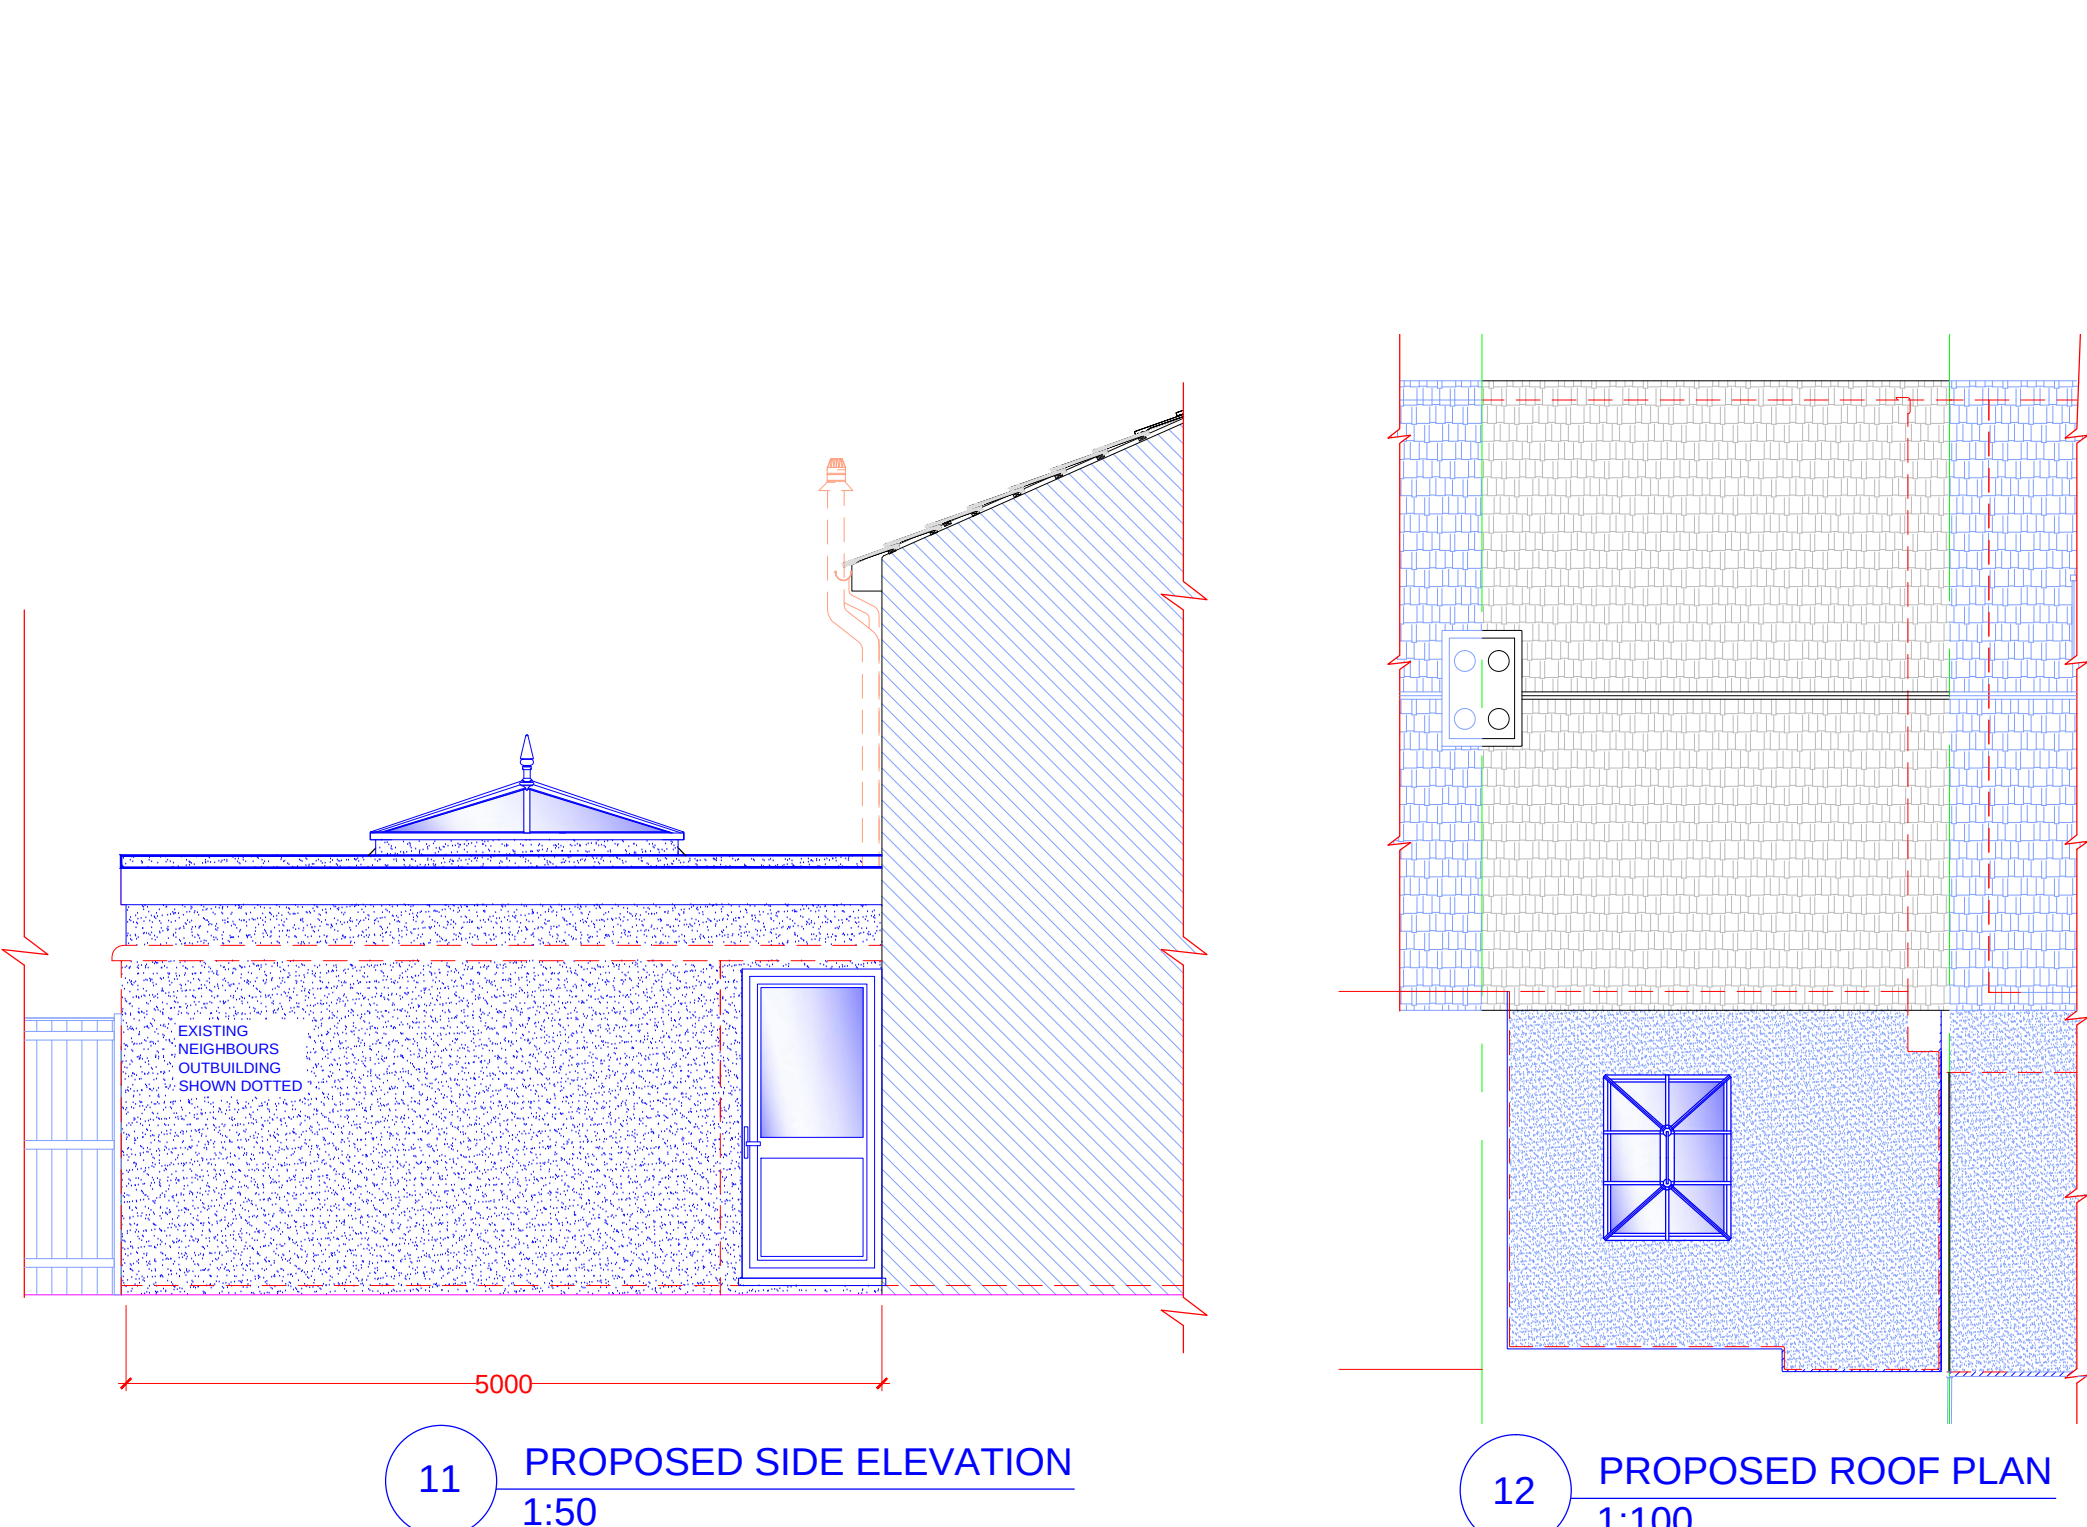
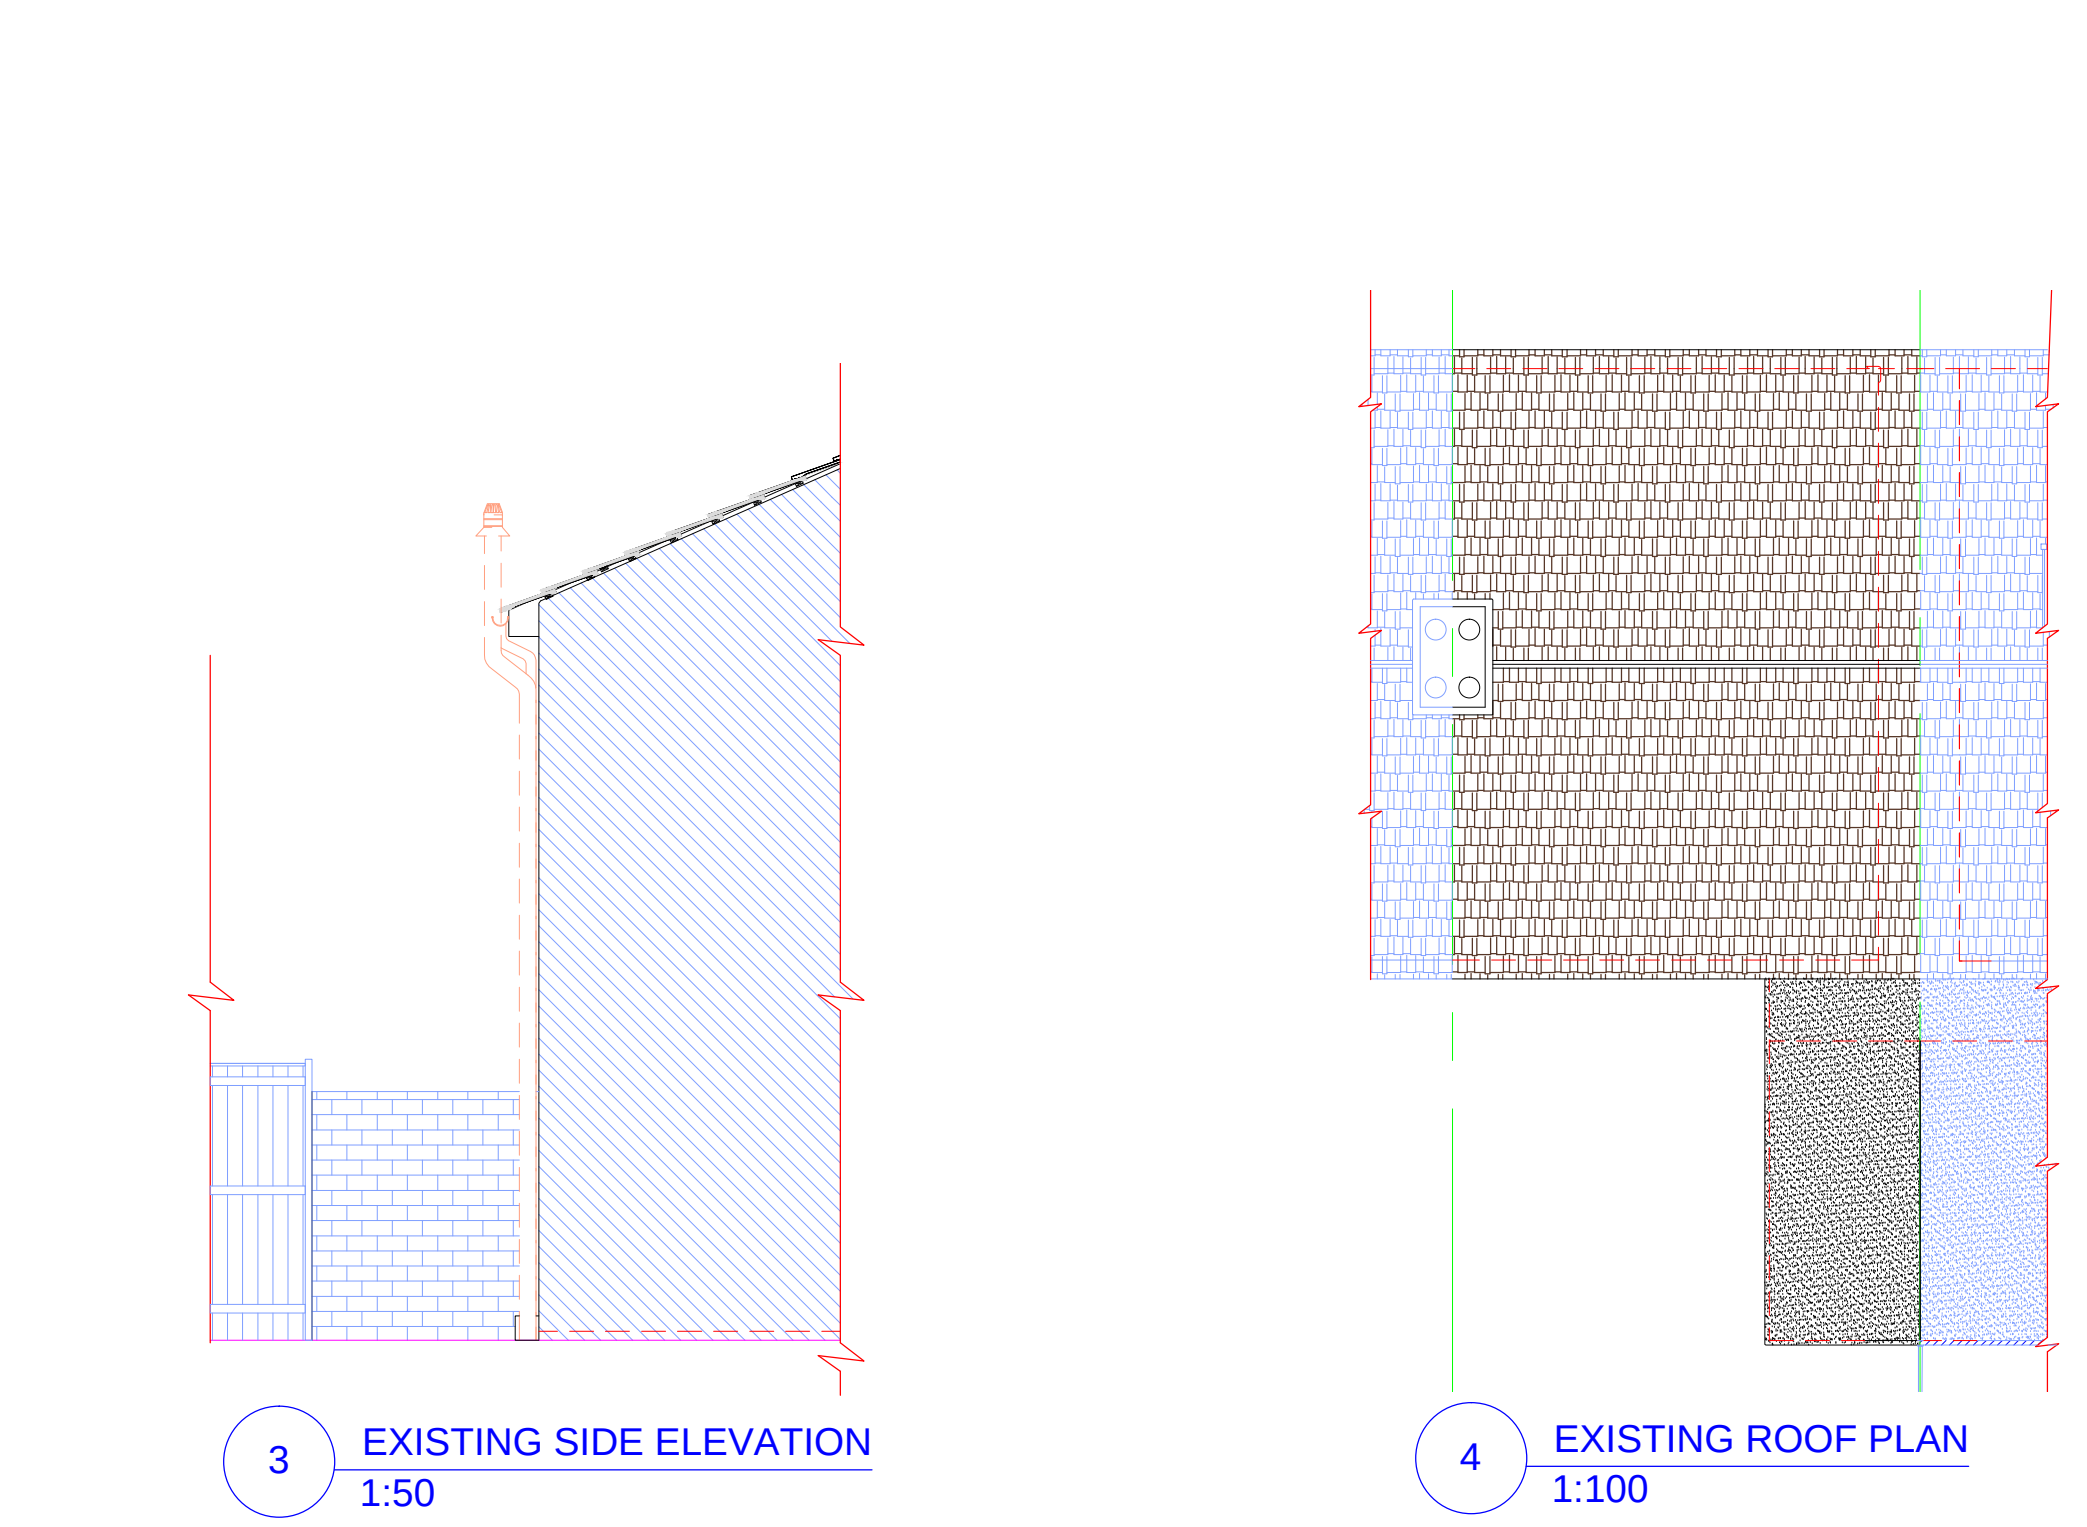
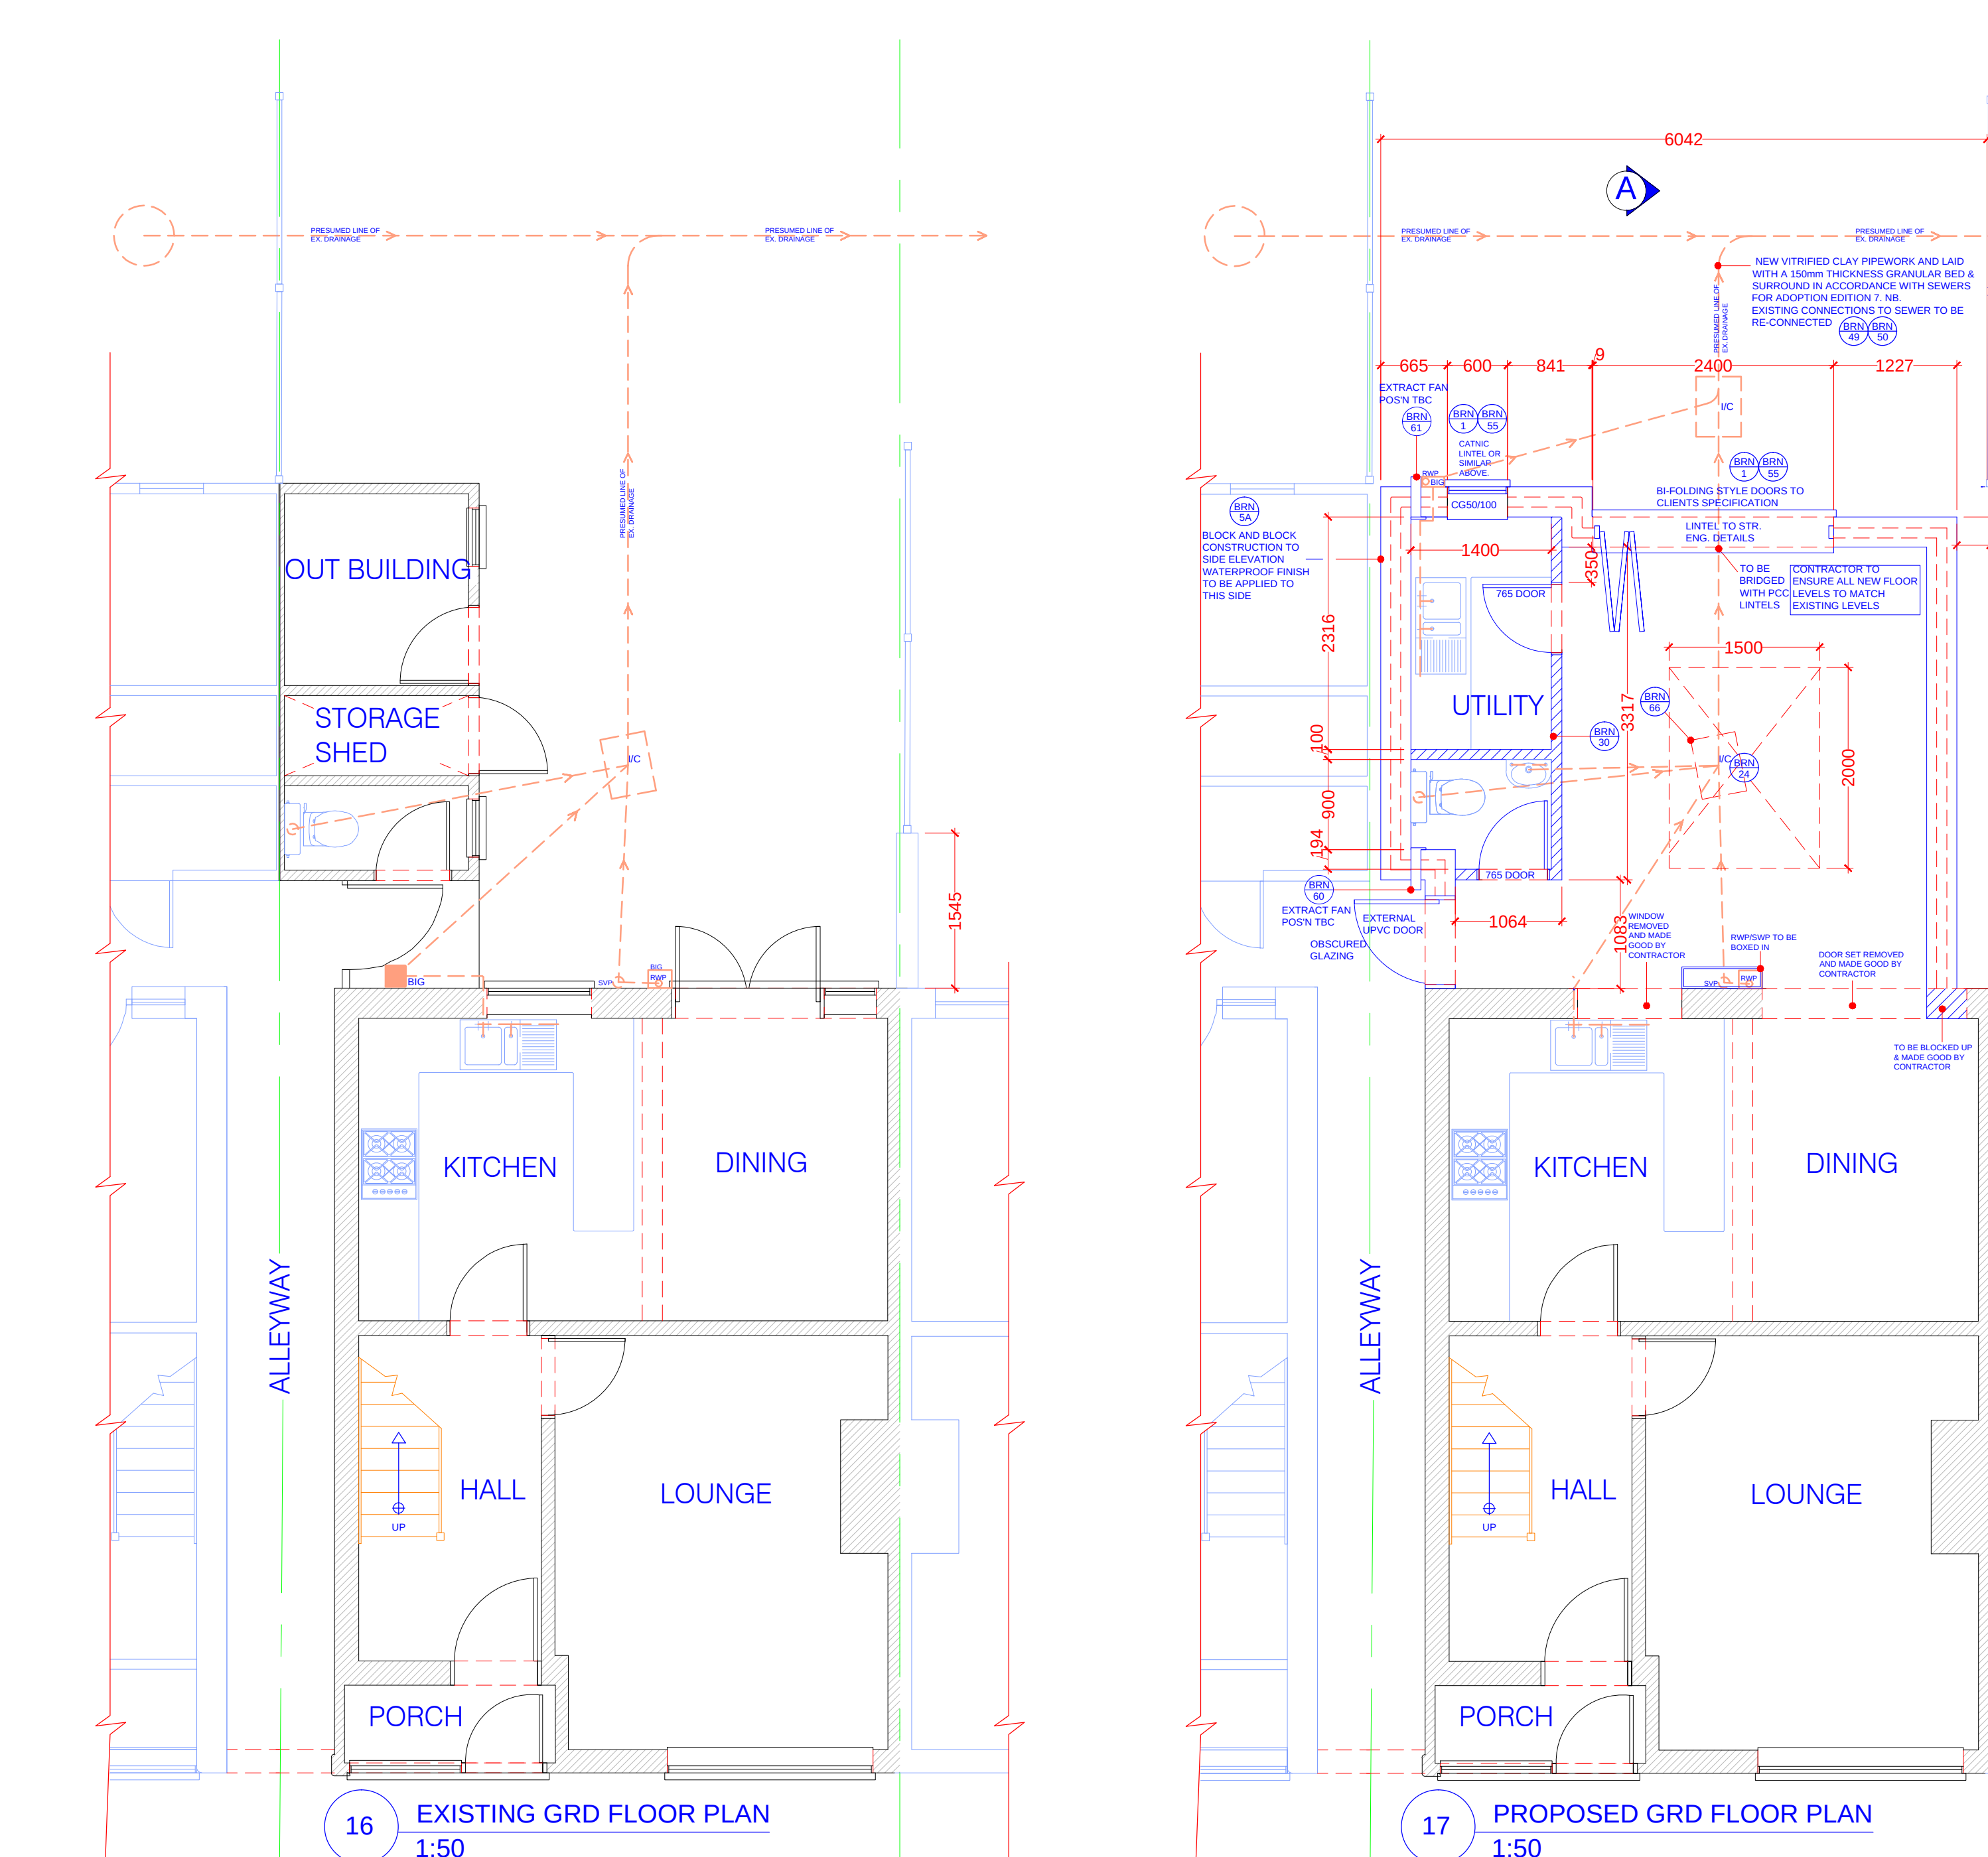
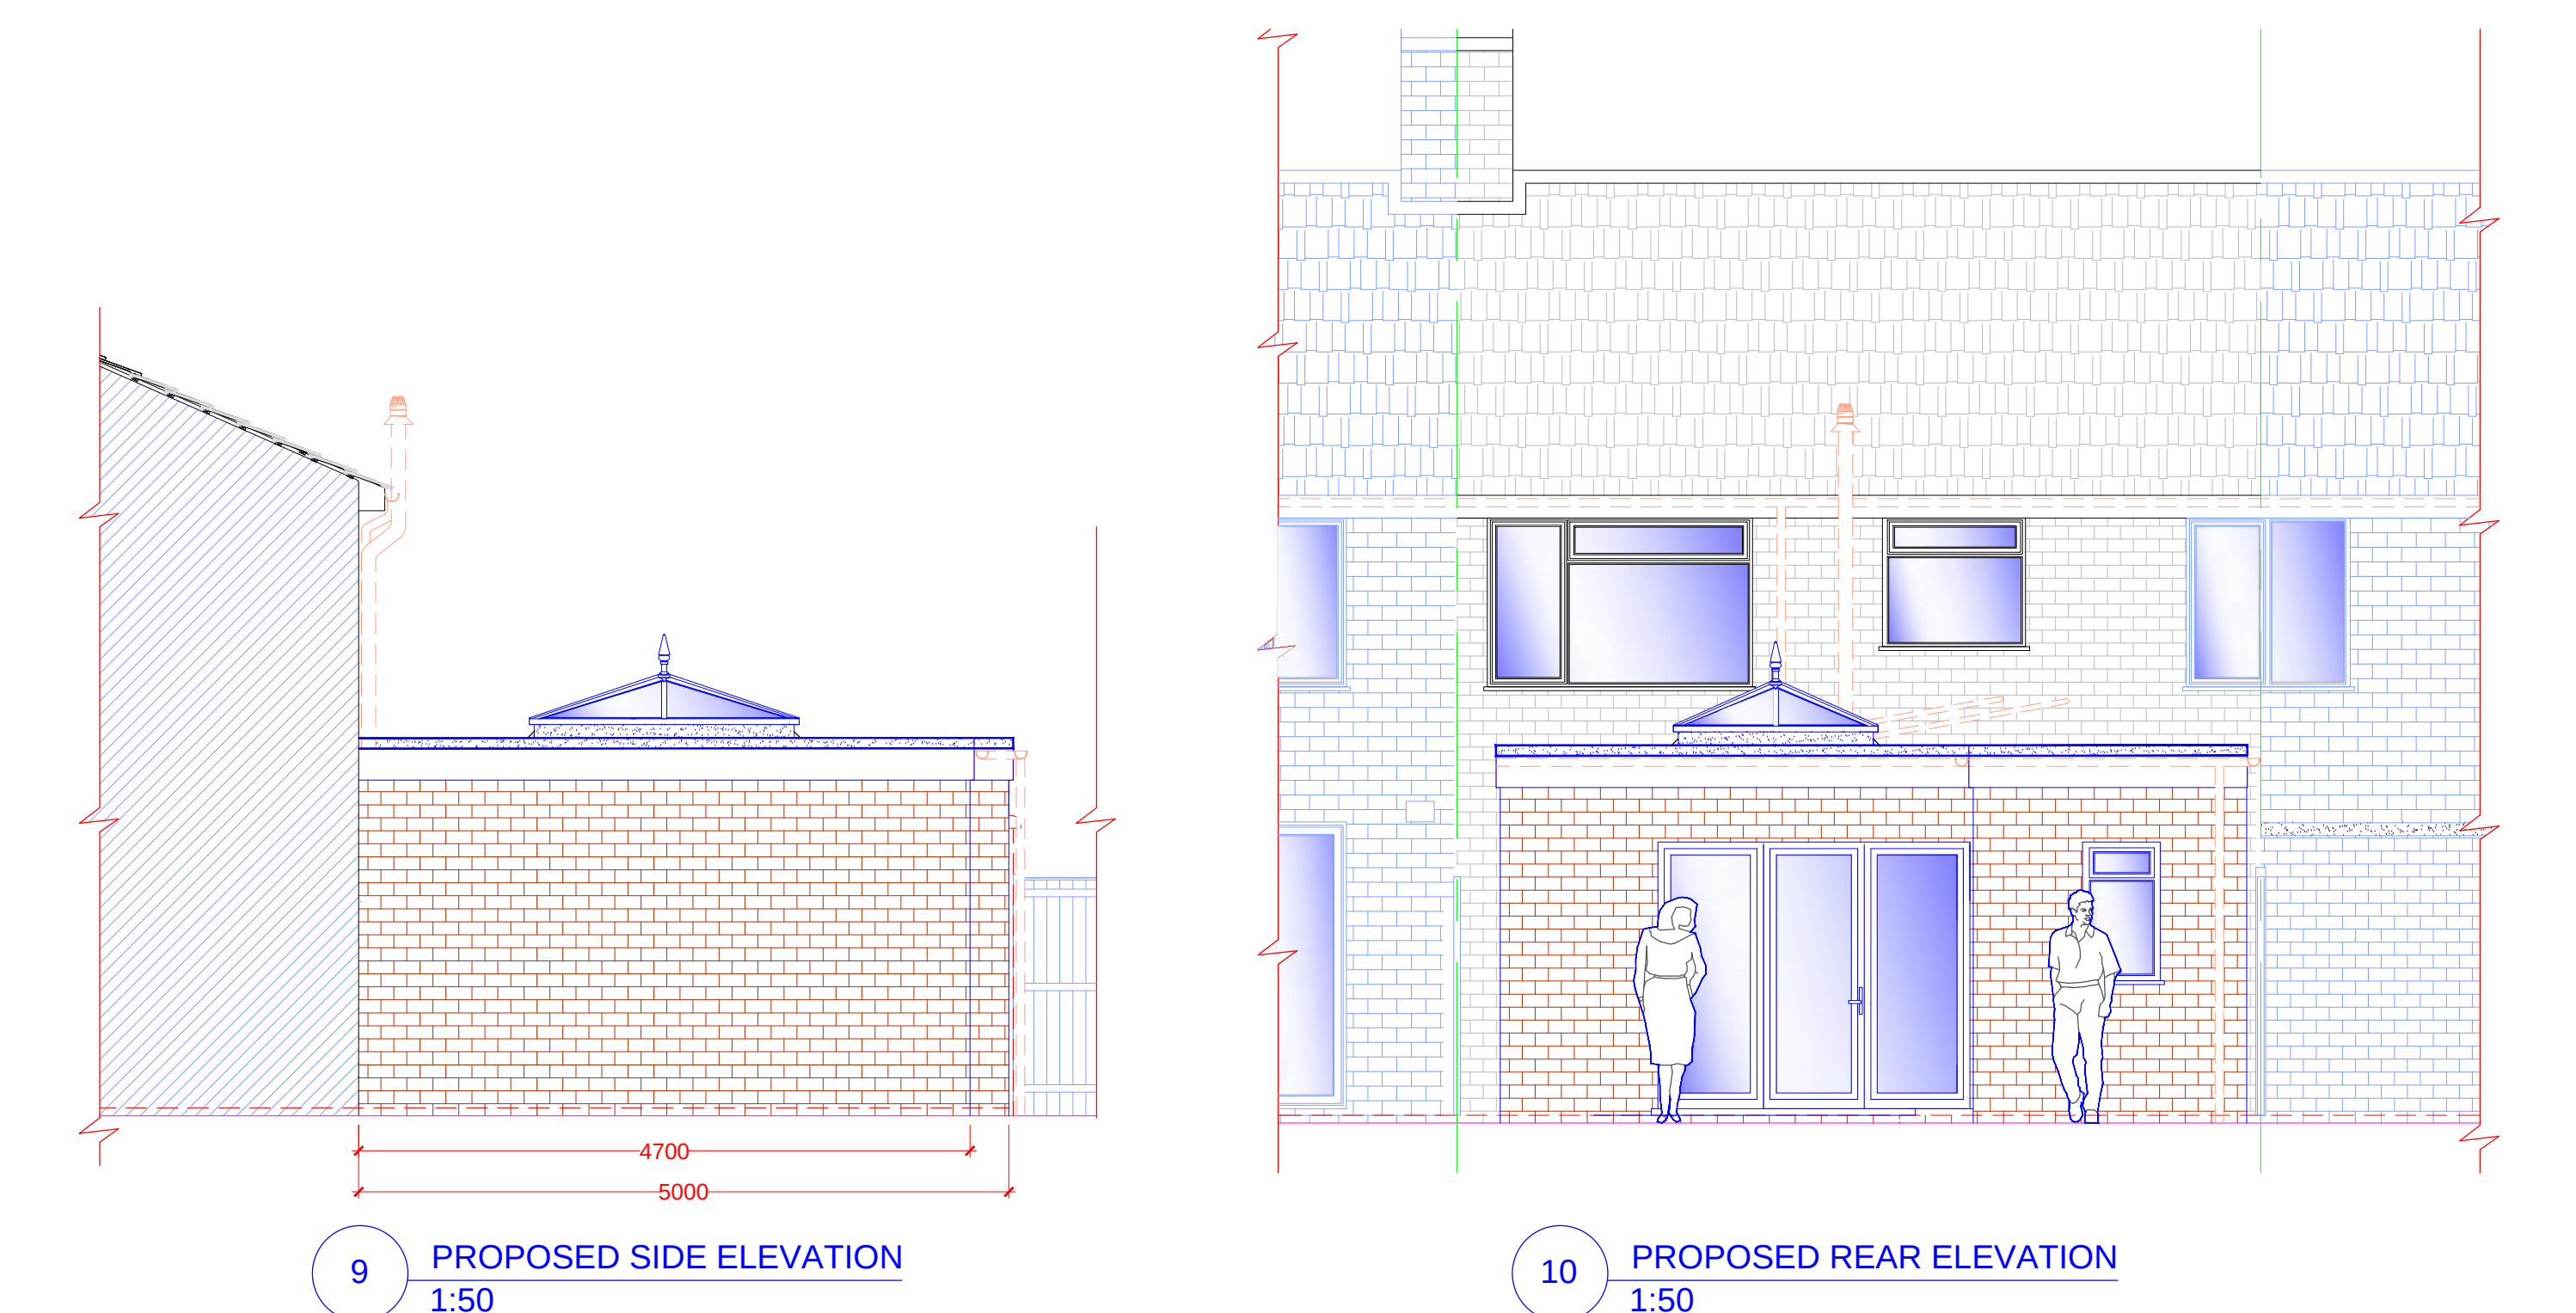


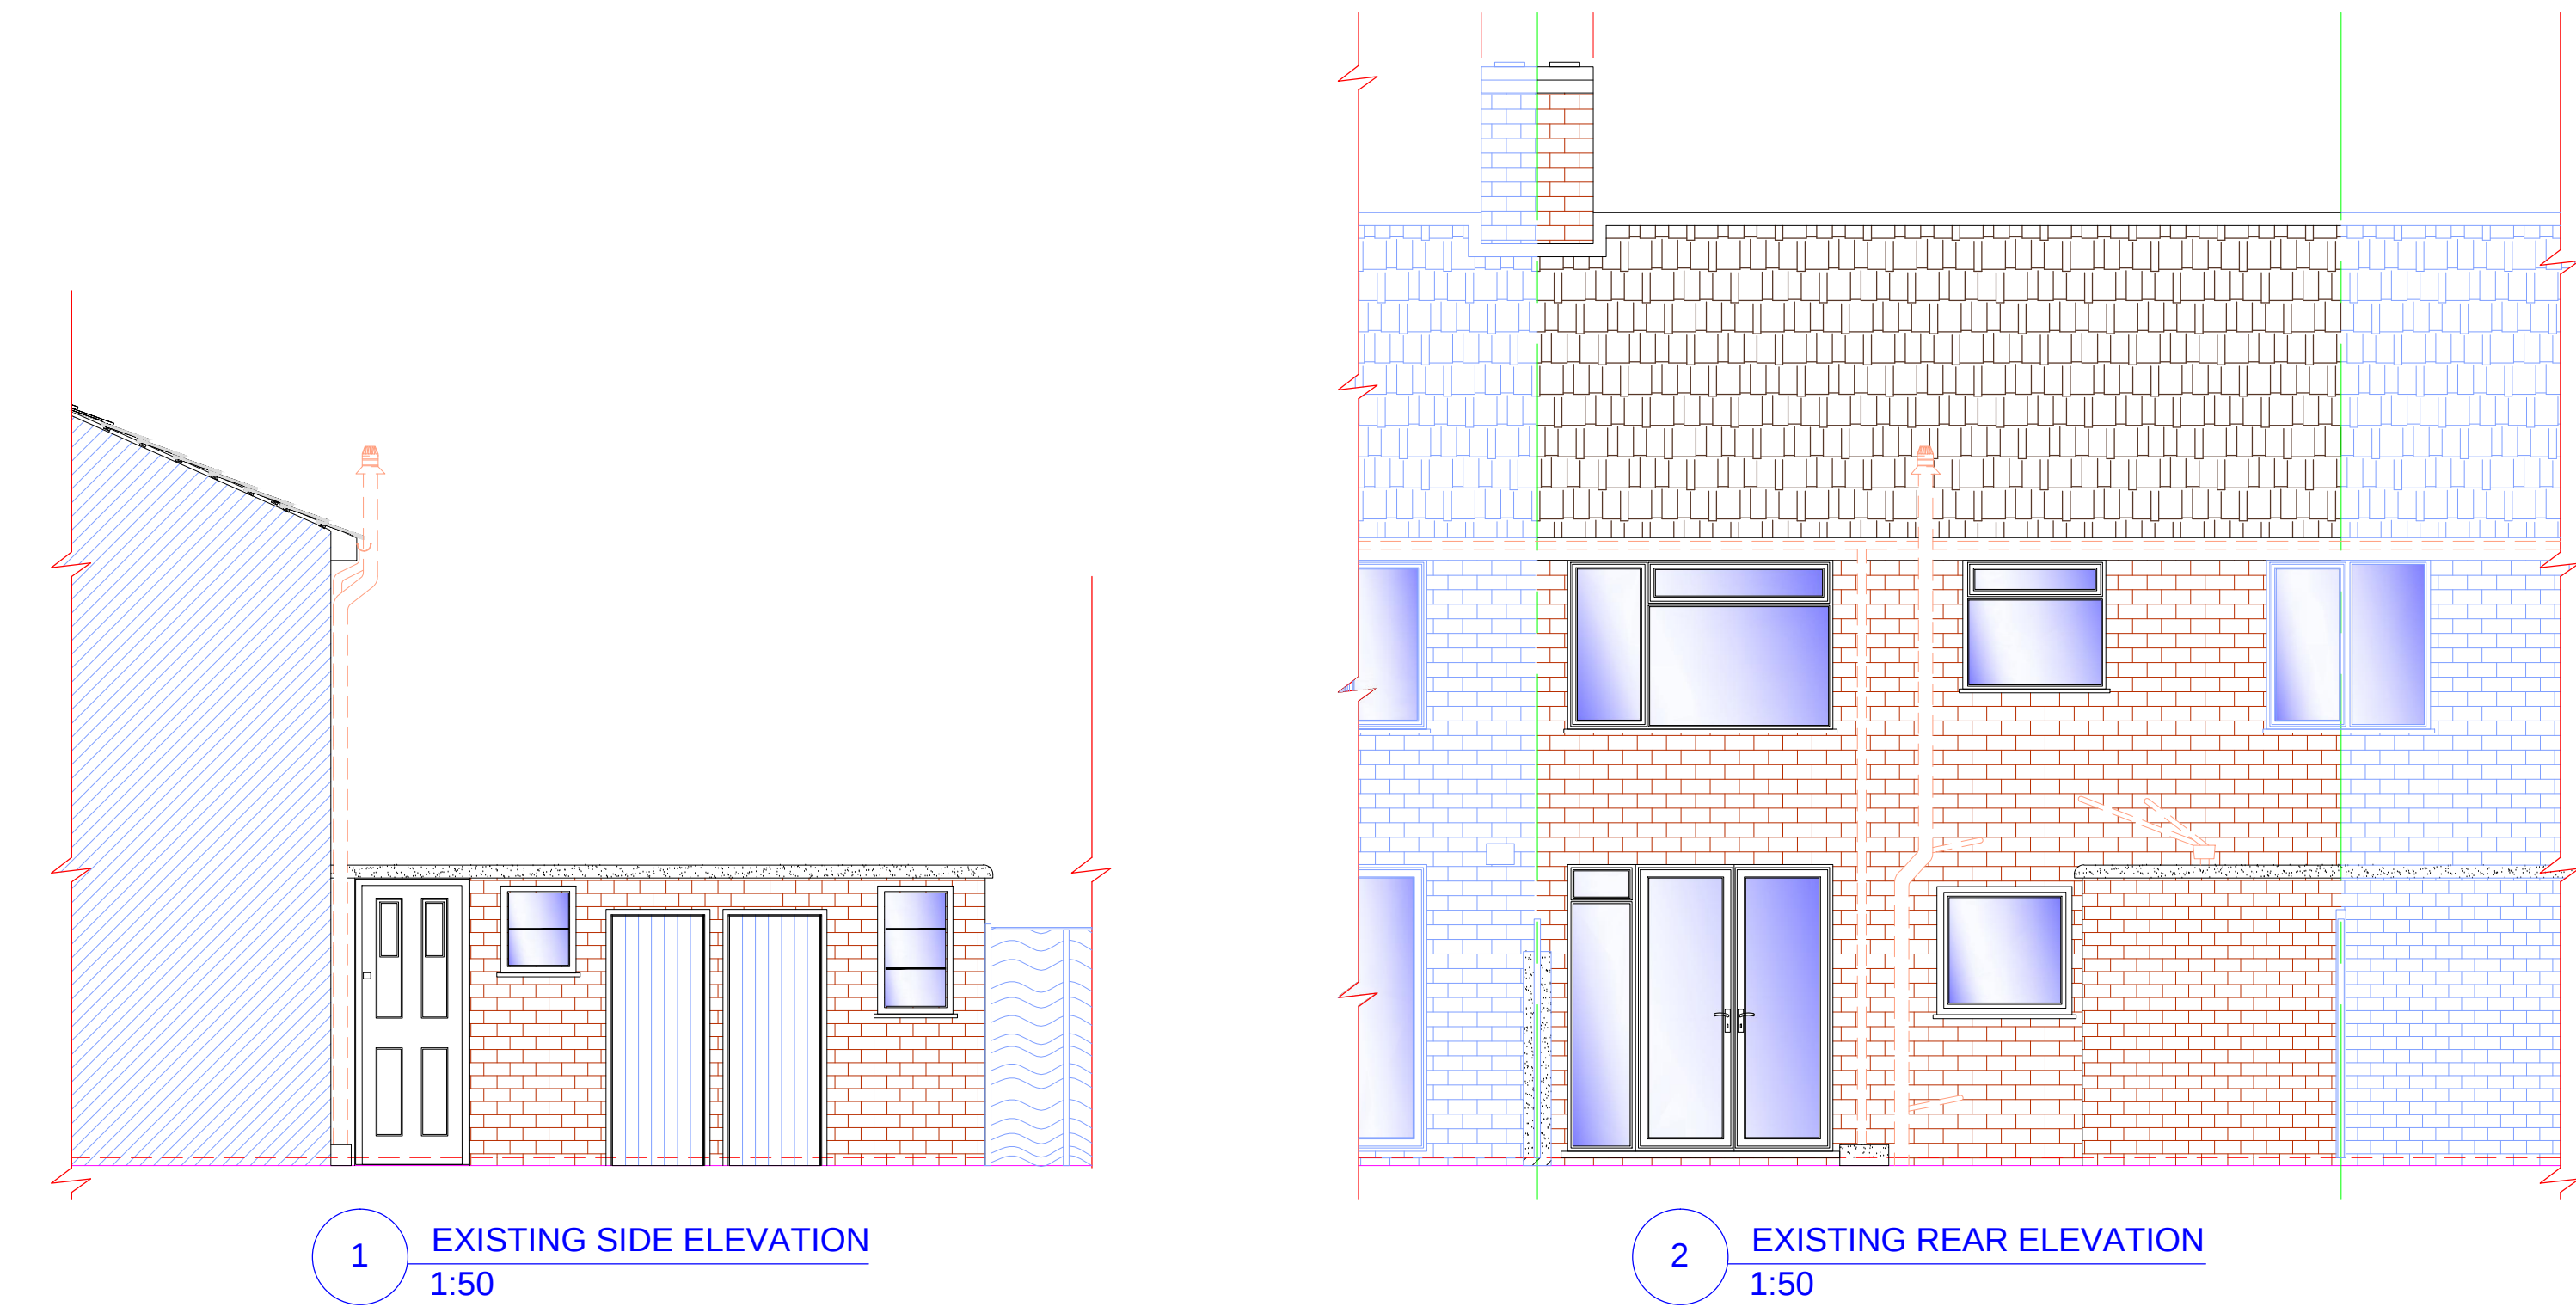

NOTE:
DRAWING:WOODHAM 01A TO BE USED IN CONJUNCTION WITH ASSOCIATED BUILDING REGULATIONS NOTES WOODHAM /BRN.
DIRECTIONAL NORTH ARROW SHOWN ON BLOCK & LOCATION PLANS WOODHAM /BLP.

DETAILS AND DIMENSIONS OF ALL LEVELS OF PROPOSED PLANS TO BE CHECKED ON SITE BY APPOINTED CONTRACTOR PRIOR TO ANY COMMENCEMENT/ORDERING OF MATERIALS OF WORK, ANY QUERIES, VARIATIONS OR DISCREPANCIES DIRECTED TO CLIENT - DM DESIGNS ACCEPTS NO RESPONSIBILITY IN ANY PART ON DRAWINGS UNLESS OTHERWISE AGREED PRIOR.

BRN 1 DENOTES ATTACHED BUILDING REGULATION NOTES
DENOTES ITEM NO.

MODIFICATIONS	ISSUE:
AMENDED TO SUIT PLANNING CONDITIONS	23.05.2017 - B
TITLE PROPOSED SINGLE STOREY REAR EXTENSION	
CUSTOMER J WOODHAM 5 BATTENS WAY, LEIGH PARK, HAVANT HAMPSHIRE, PO9 2DX	
DRAWN BY:	DRAWING NO: 1 OF 1 WOODHAM 01A
SCALE:	VARIES:
DATE:	20.04.2017
REVISION:	B A0