


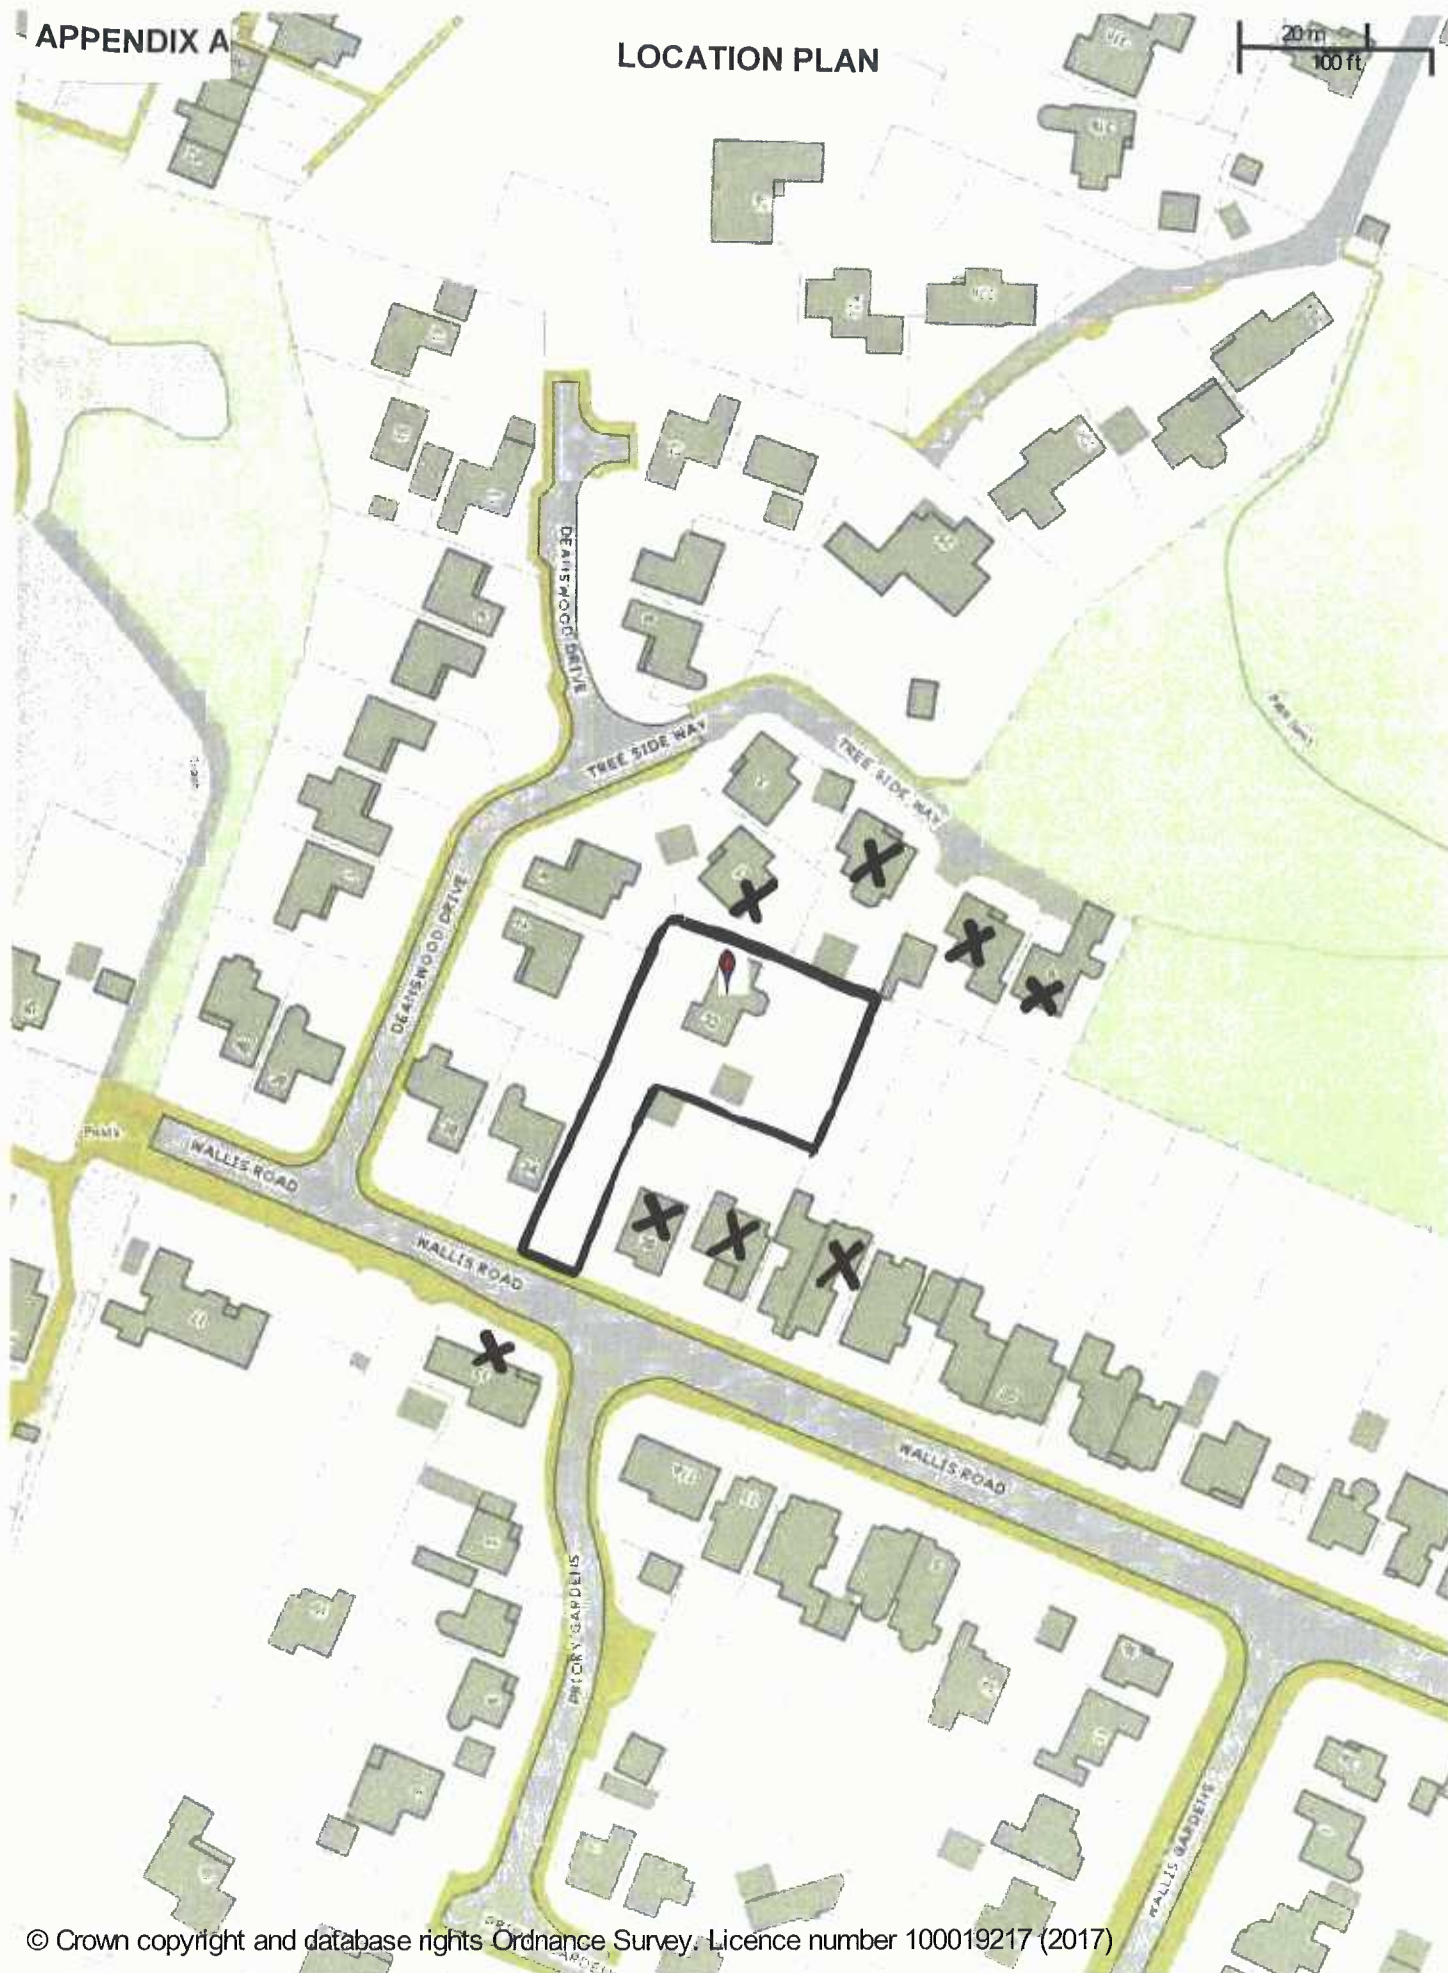

© Crown copyright and database rights Ordnance Survey. Licence number 100019217 (2017)

32 Wallis Road Waterloo APP/17/00233

Objectors are marked X, Supporters are marked /. Please note not all objectors are listed on this plan

Scale: 1:1250

This page is intentionally left blank