


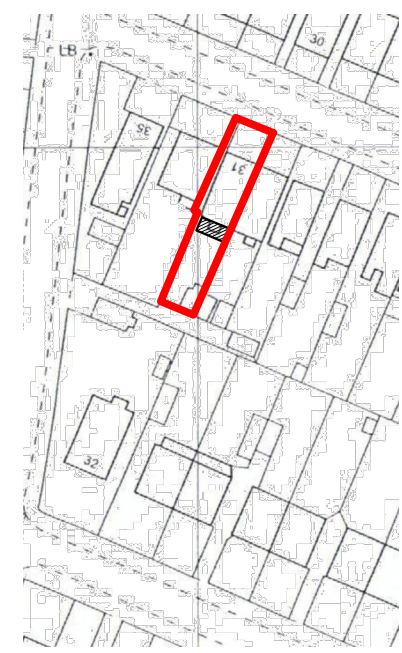


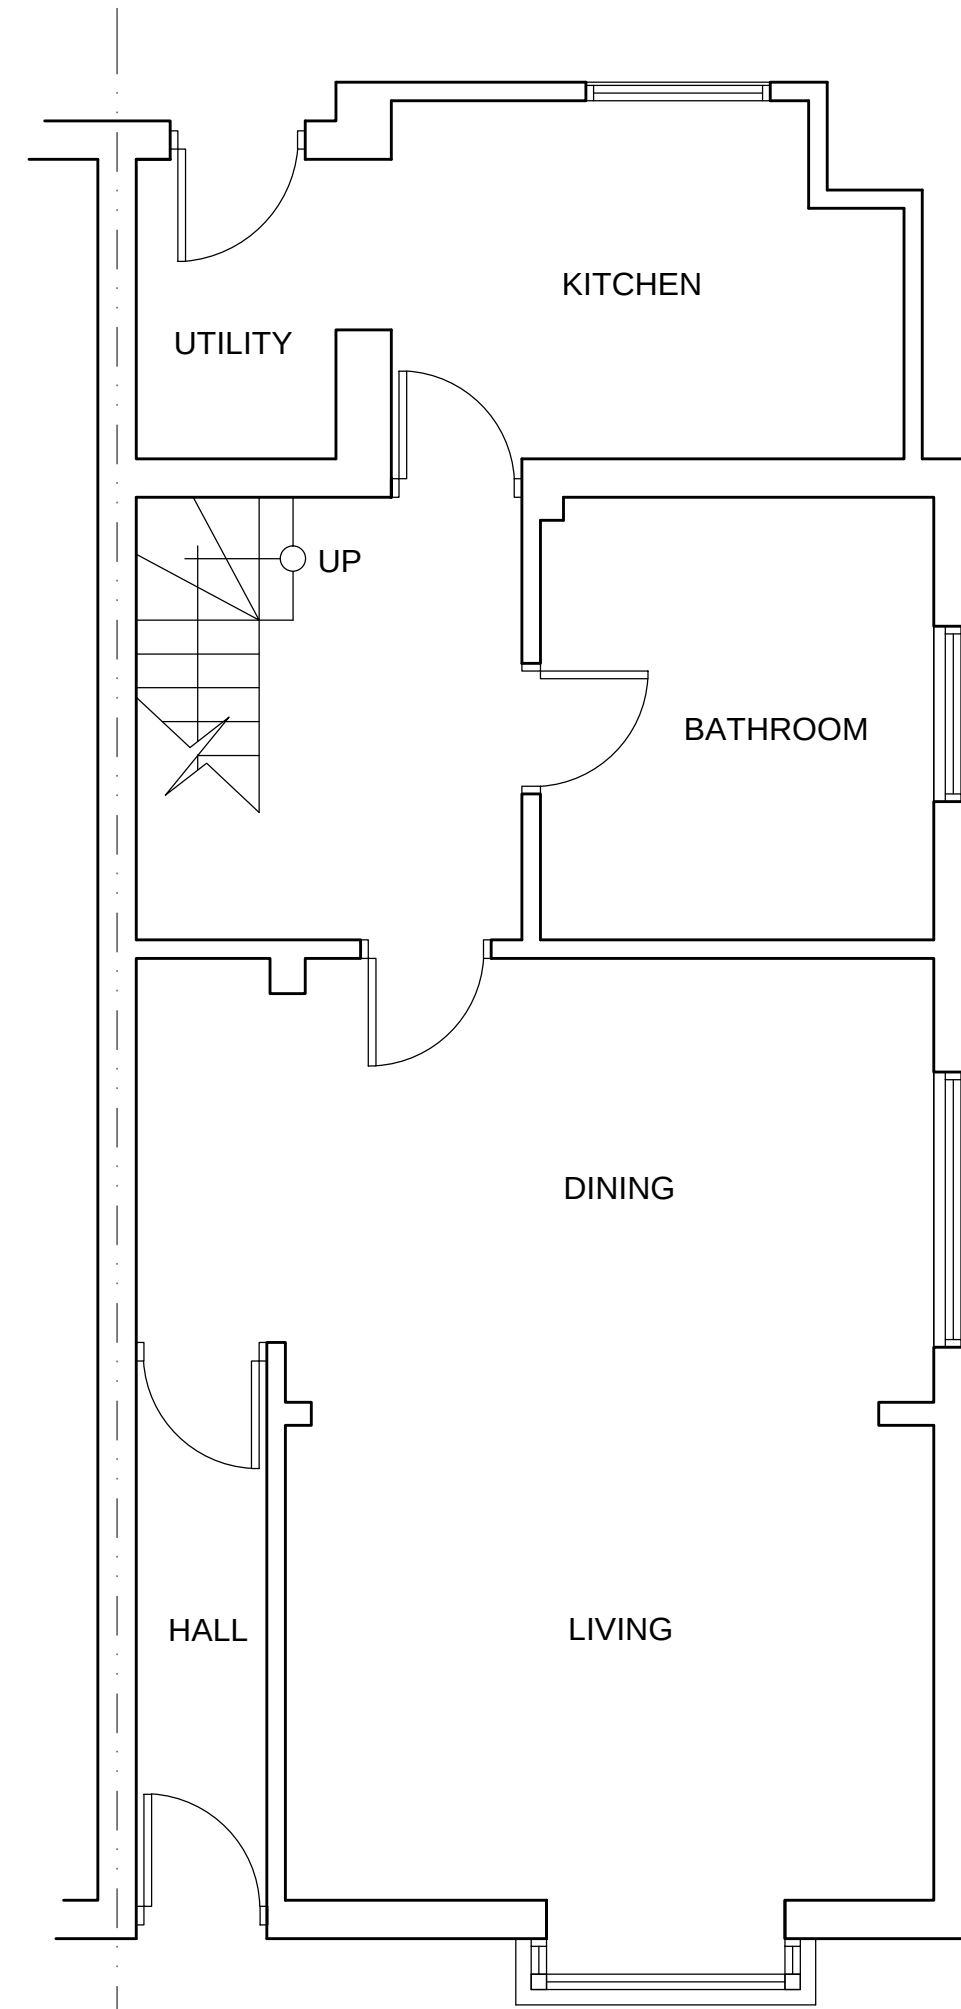


LOCATION PLAN 1:1250

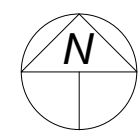


EXISTING GROUND
FLOOR PLAN 1:50

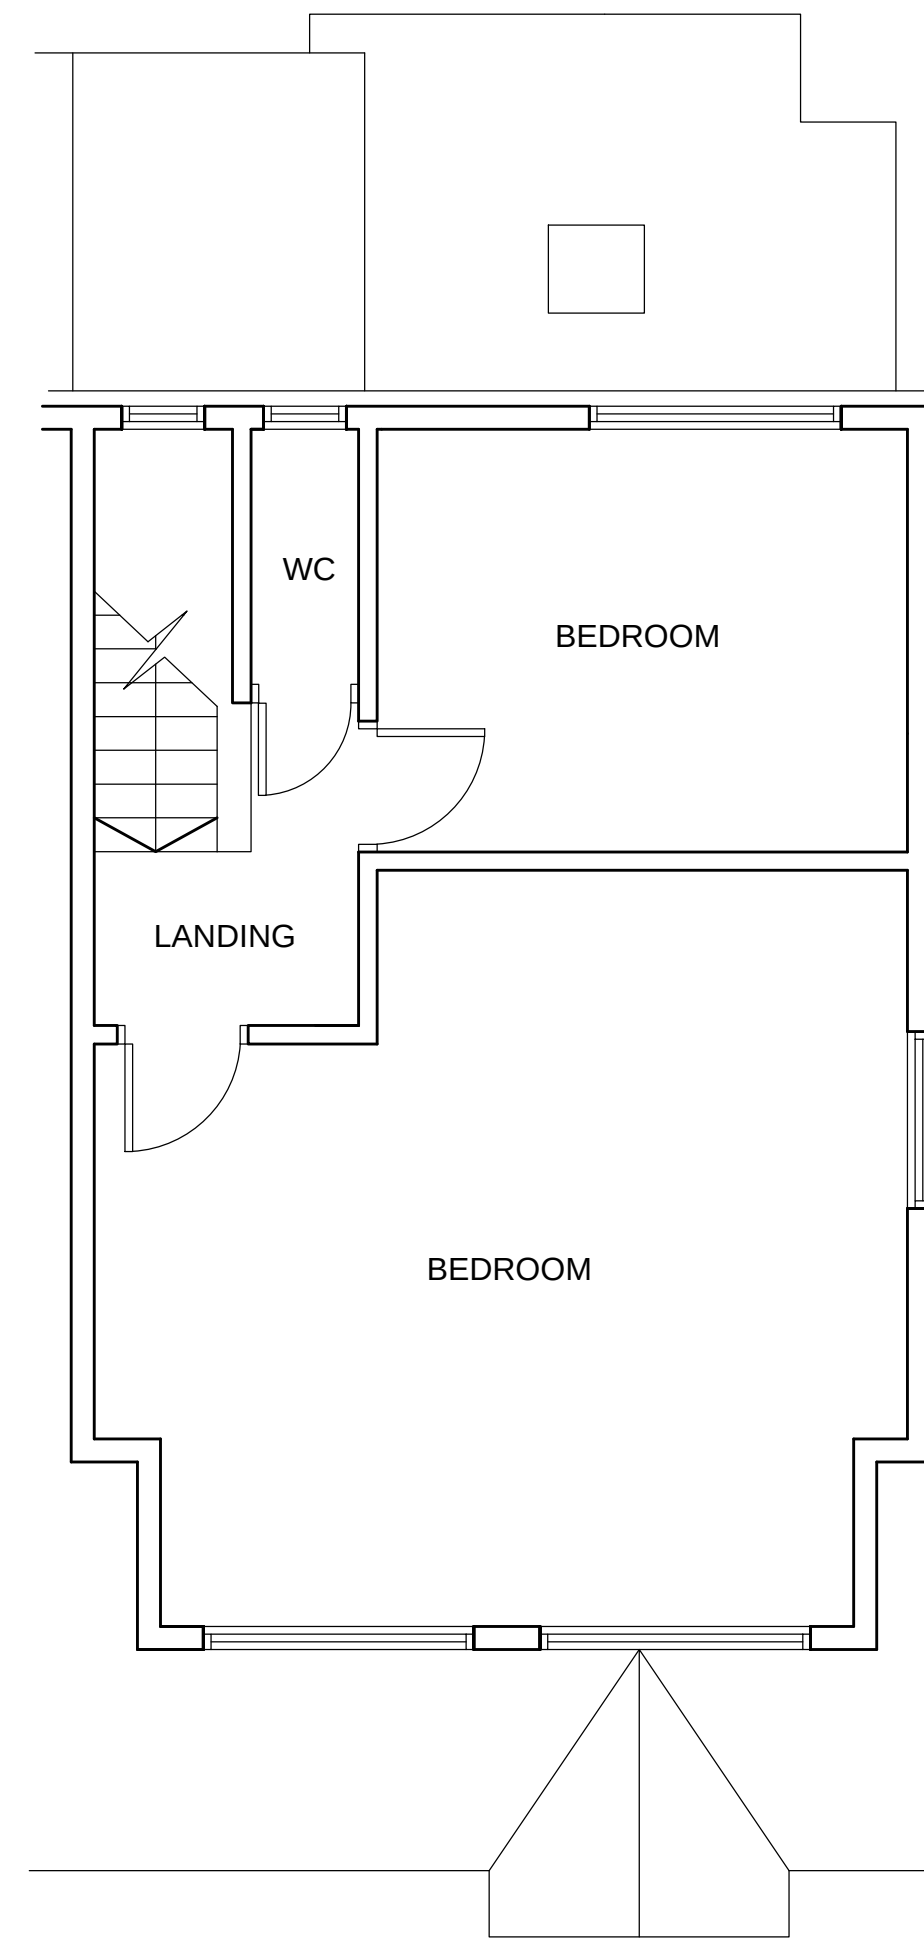

EXISTING FIRST
FLOOR PLAN 1:50

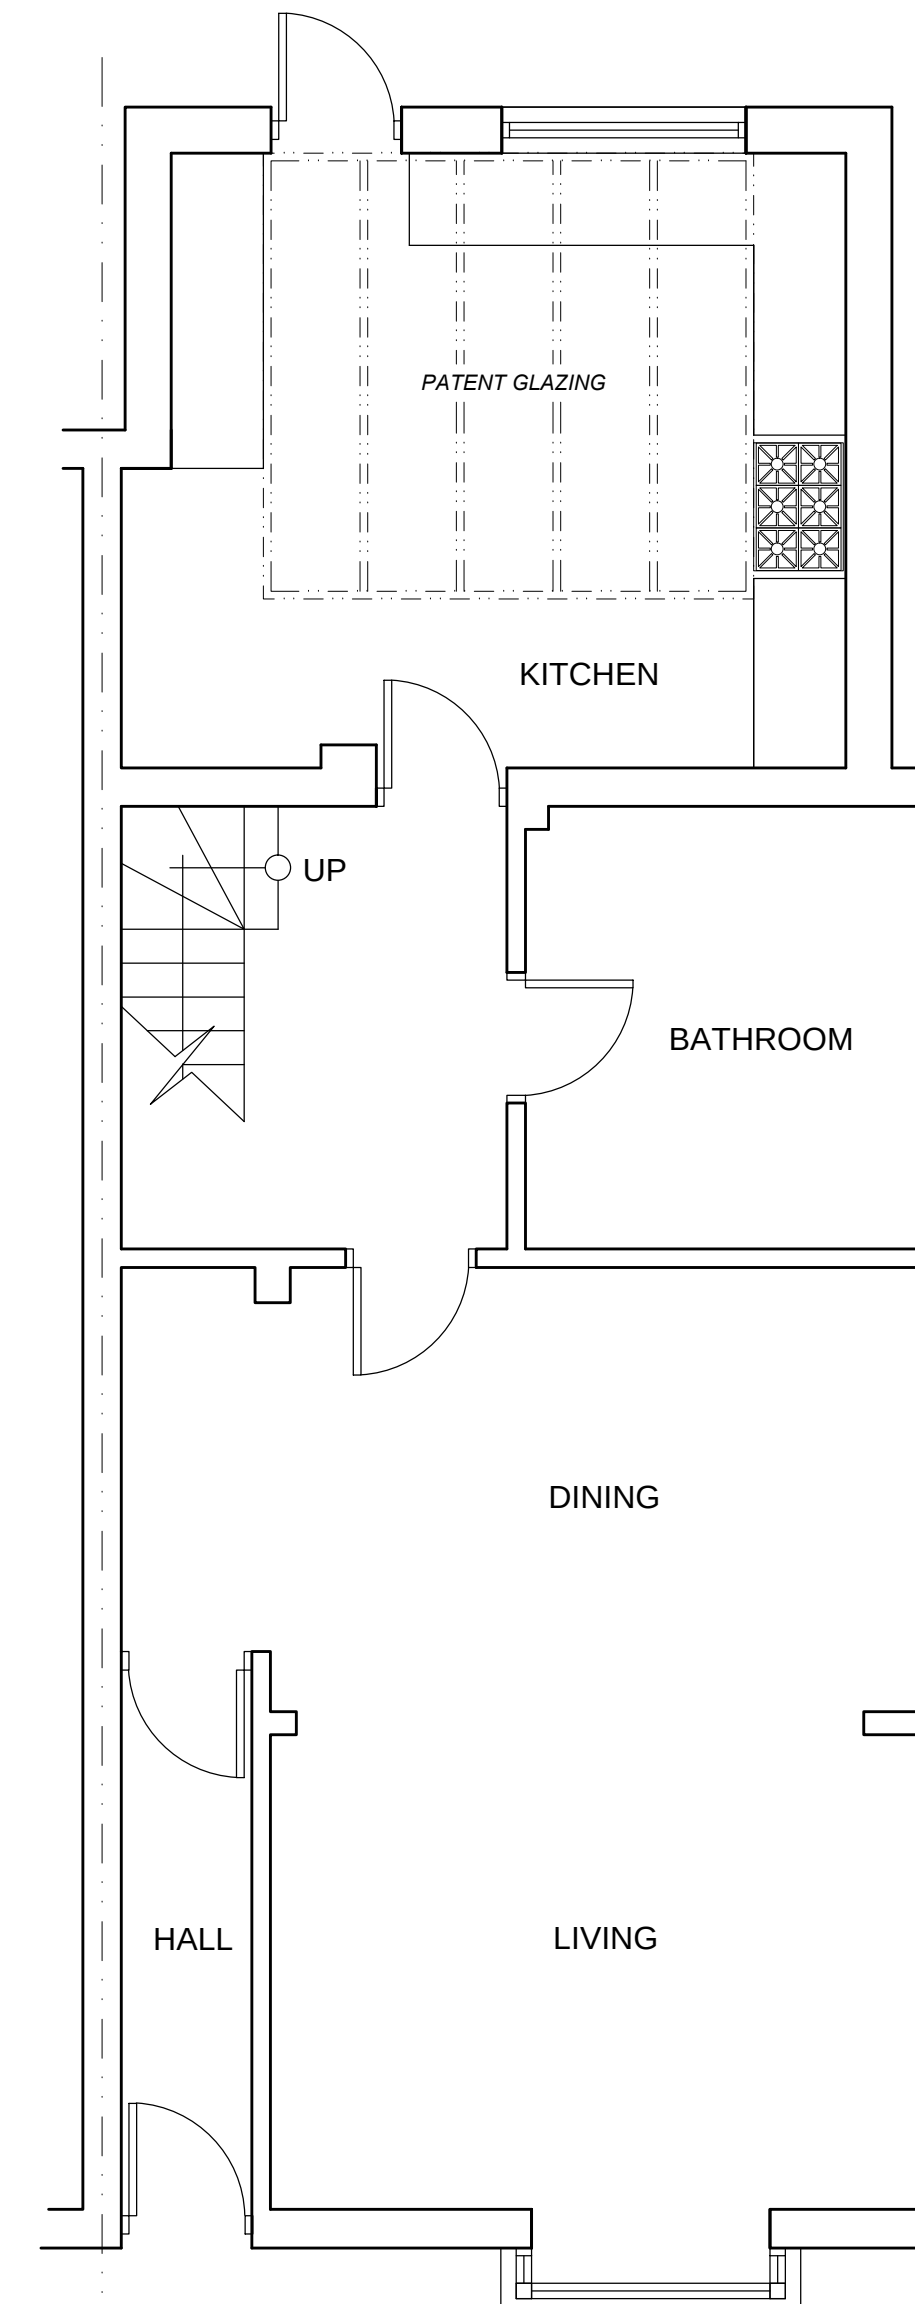

PROPOSED GROUND
FLOOR PLAN 1:50

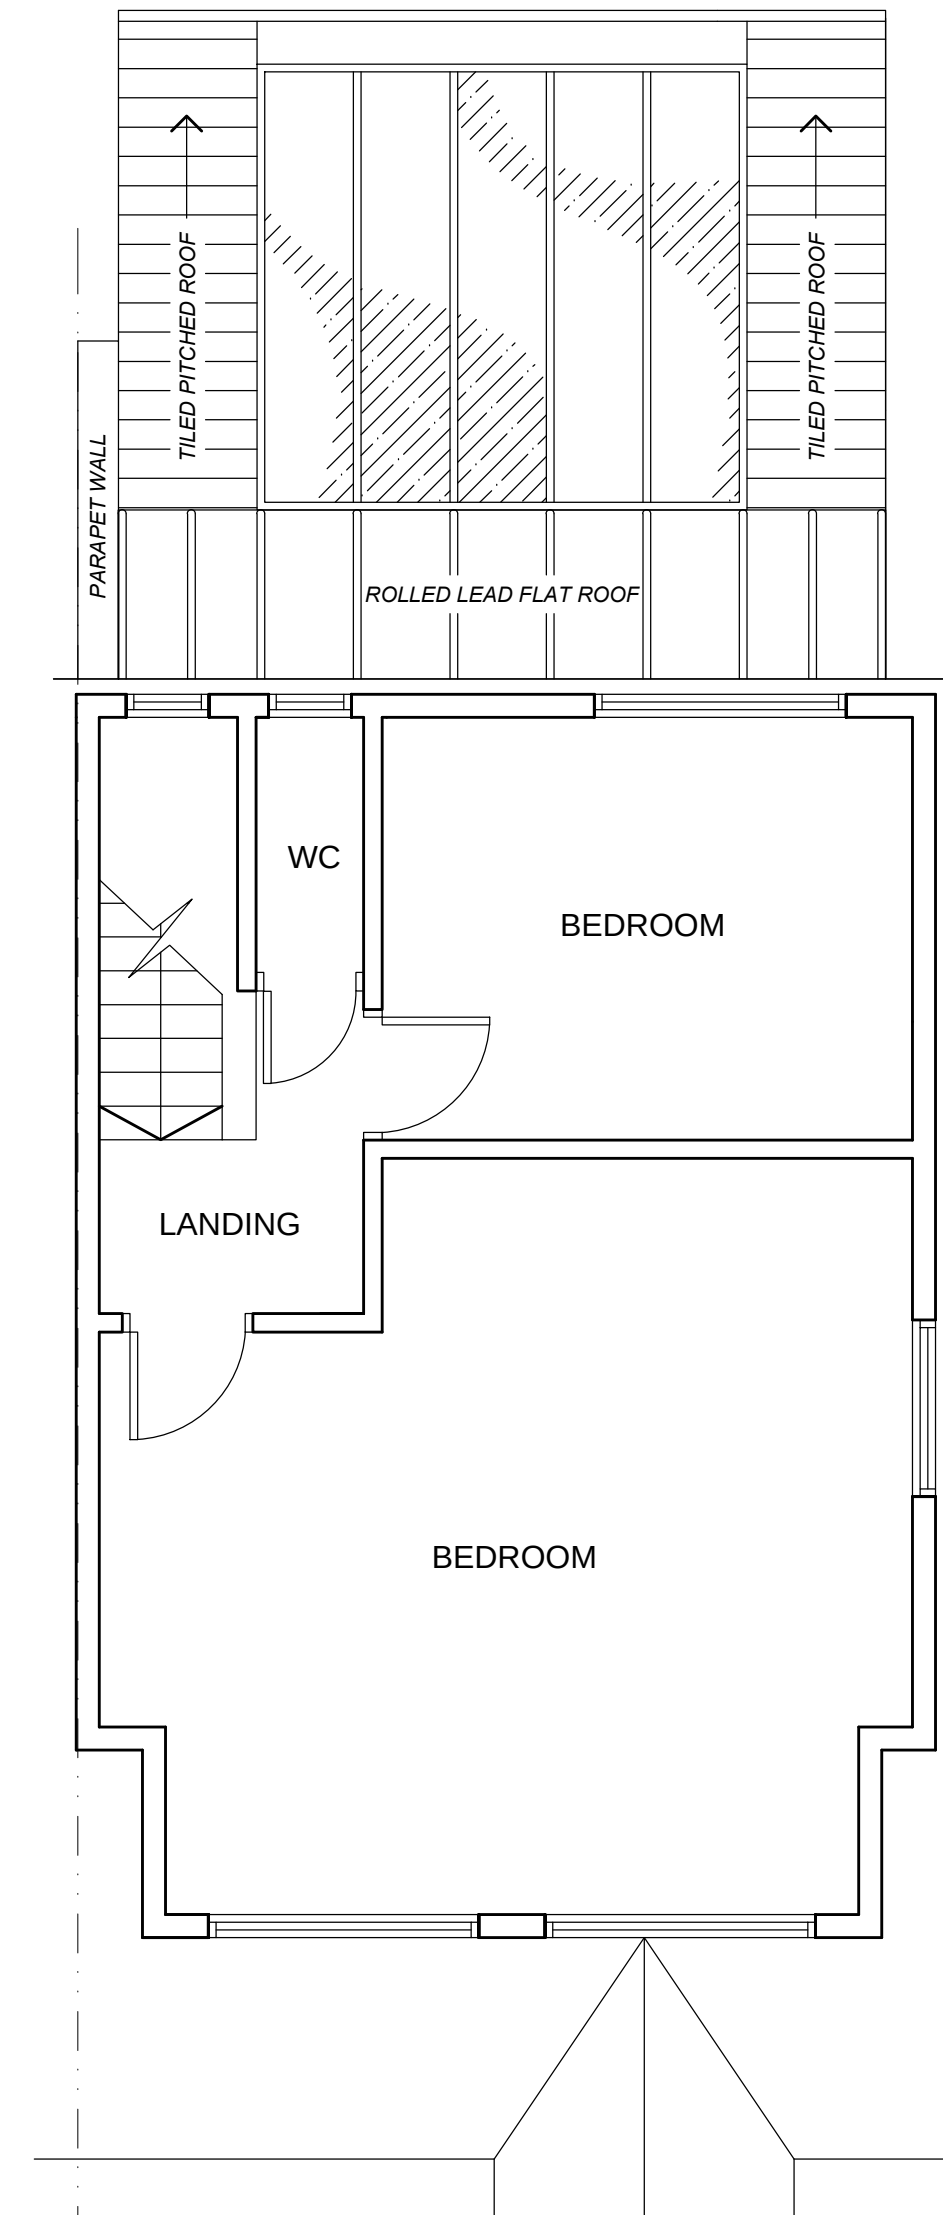


PROPOSED FIRST
FLOOR PLAN 1:50



BLOACK PLAN 1:500



EXISTING FRONT
ELEVATION 1:100

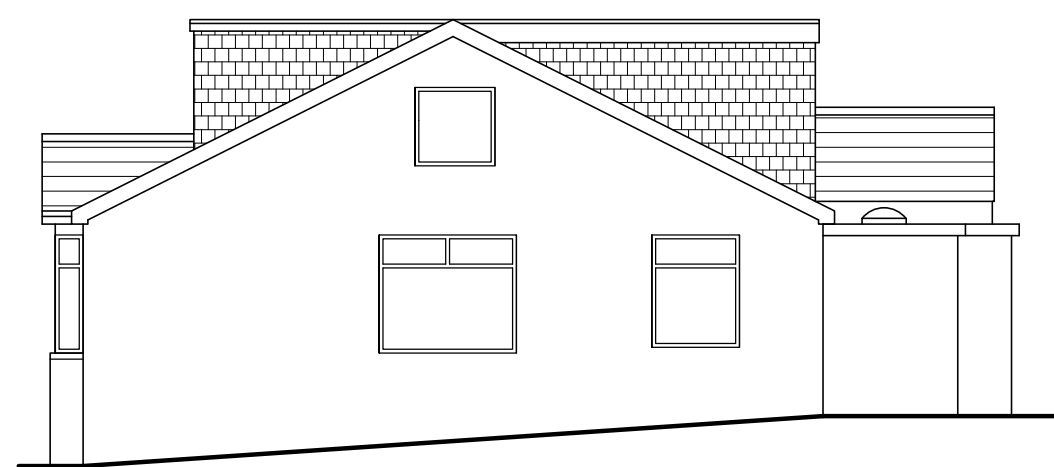


EXISTING SIDE
ELEVATION 1:100




EXISTING REAR
ELEVATION 1:100



PROPOSED FRONT
ELEVATION 1:100

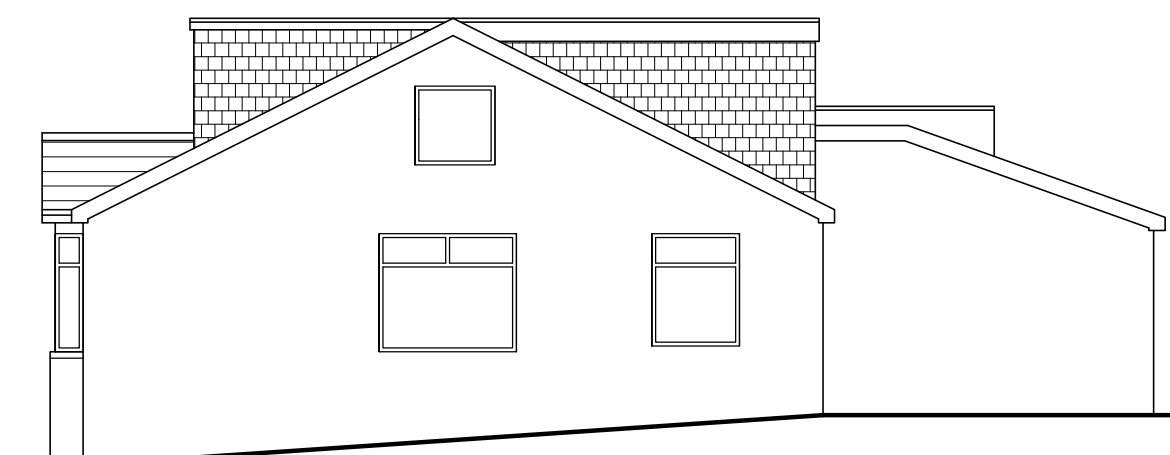

PROPOSED SIDE
ELEVATION 1:100

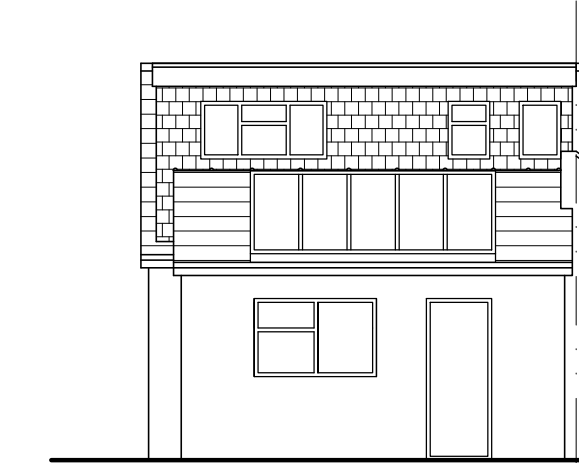

PROPOSED REAR
ELEVATION 1:100