


PROPOSED SINGLE STOREY REAR ADDITION 9A, HAWTHORNE GROVE, HAYLING I. HANTS FOR MR & MRS R. ELLIOTT.

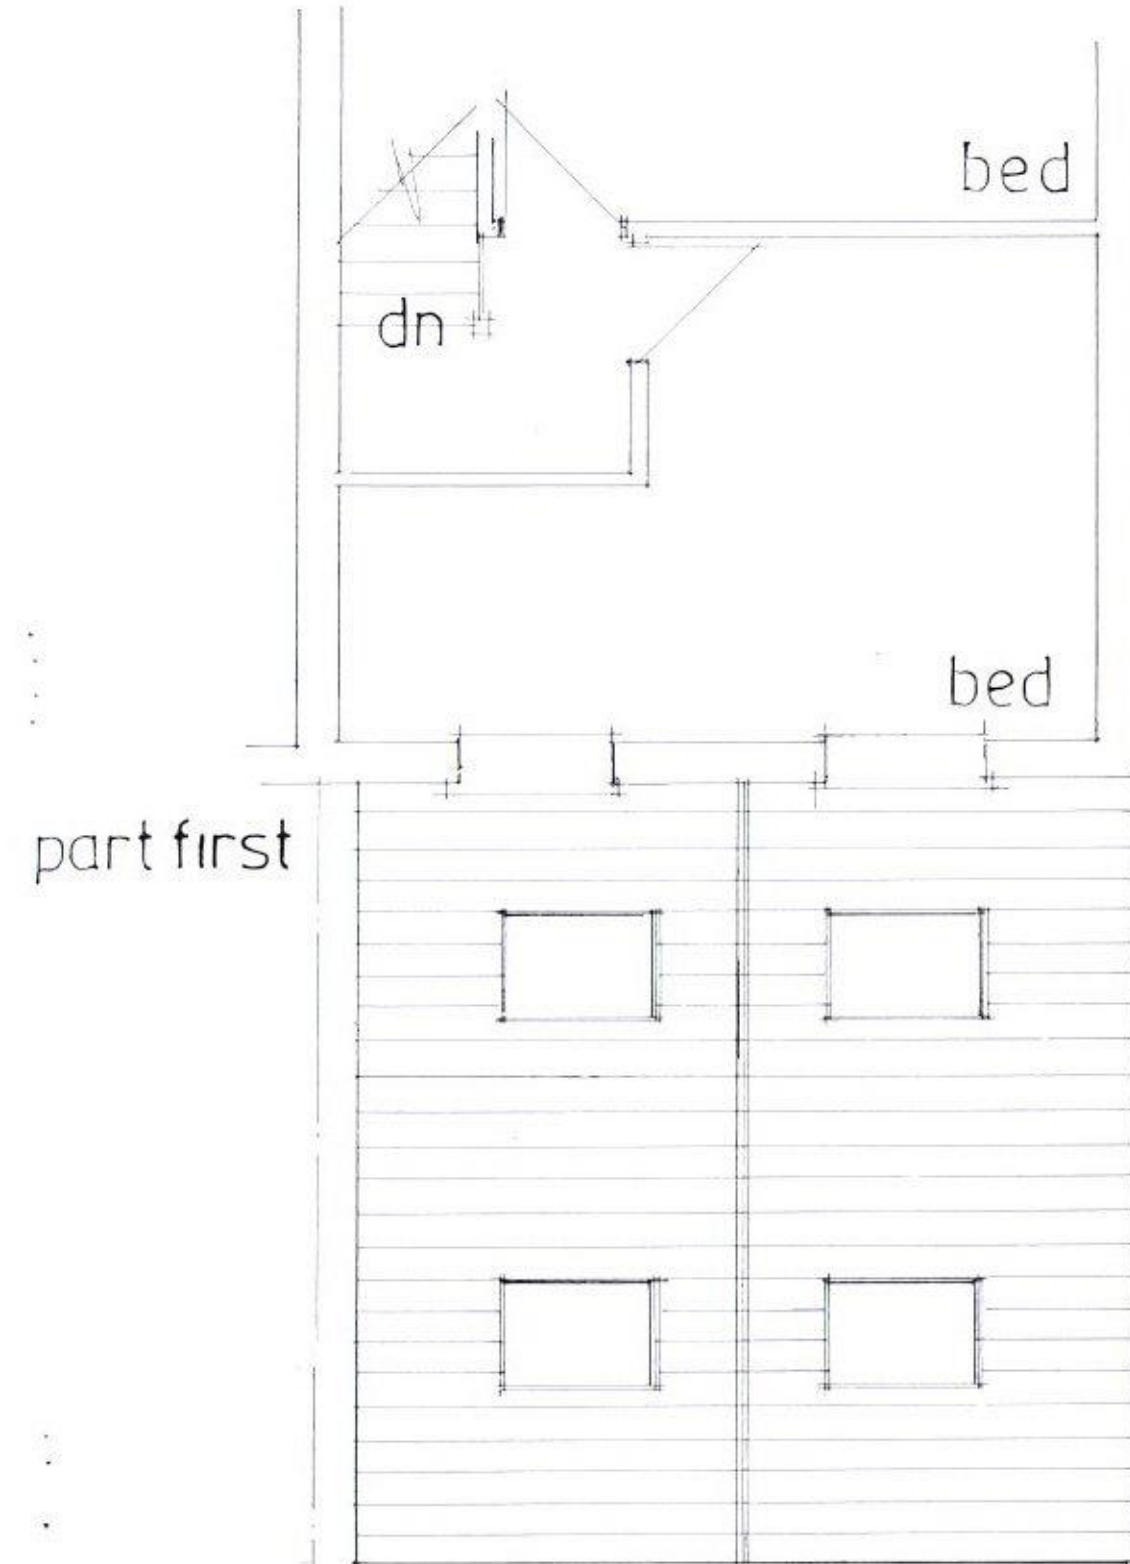

date june 17
scale 1:50



Produced 01 Jun 2017 from the Ordnance Survey MasterMap (Topography) Database and incorporating surveyed revision available at this date

The representation of a road, track or path is no evidence of a right of way. The representation of features as lines is no evidence of a property boundary

0 10 20 30 40 50
Metres
1:1250



9a, Hawthorne Grove, Hayling Island
PO11 9DW

Supplied by Latitude Mapping Ltd
Licence: © Crown Copyright and
database rights 2017 OS 100038864
Reference: 011130098
Centre coordinates: 472530 99711

Site/Location Plan