



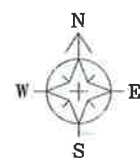

LOCATION PLAN
NOT TO SCALE

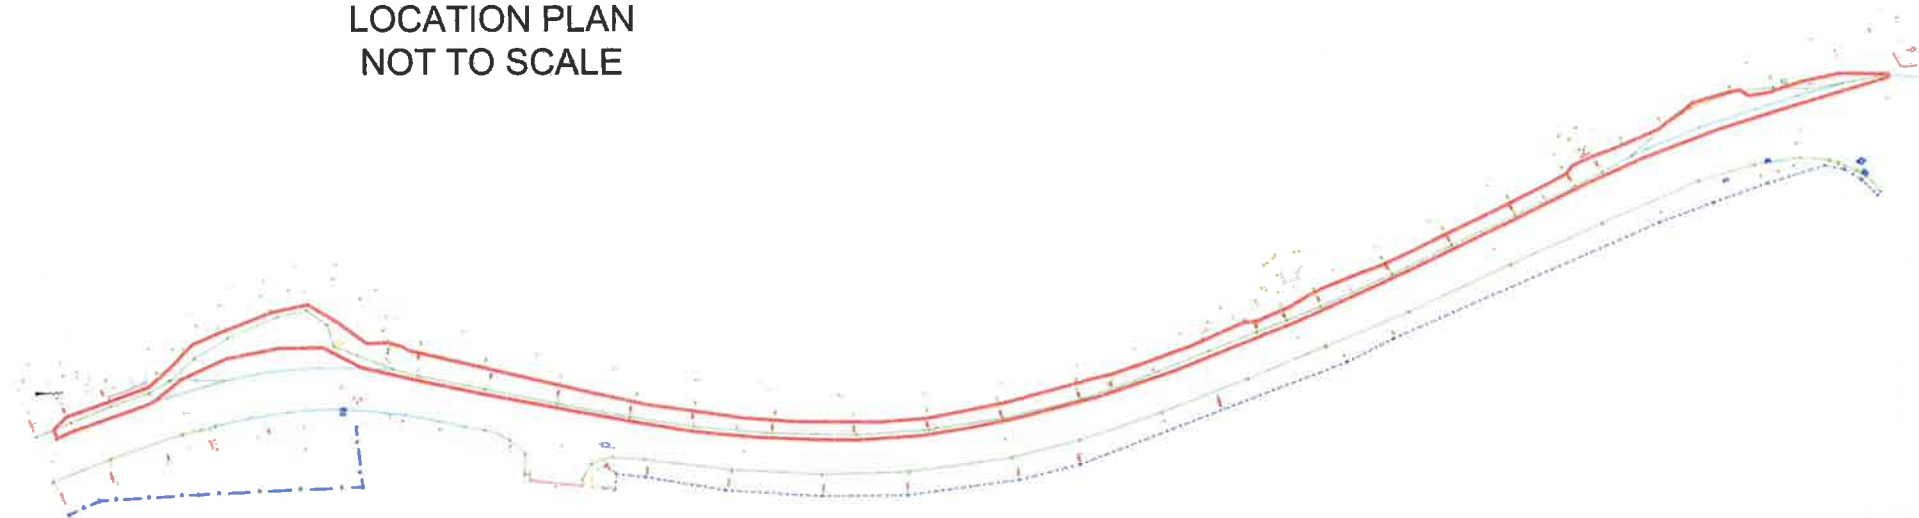

PLANNING 'RED
LINE' PLAN
SCALE 1:500

FILE LOCATION: L:\Community Group\Engineering and Landscape\Hayling\Northey Road Path\Northey Road.dwg

DATE	13 JUL 17
SCALE	1:500
SHEET	1 OF 1
DRAWING	2017_11/009

REV	AMENDMENTS	DATE	CAD	CHKD	APPD

CLIENT	

CONSULTANT	

DESIGNER	SM	SCHEME	NORTHNEY ROAD, HAYLING ACCESS IMPROVEMENTS	DRAWING TITLE	LOCATION PLAN AND PLANNING RED LINE
CAD	SM				
CHECKED					
APPROVED					
JOB No.		DATE	13 JUL 17	SHEET NUMBER	1 OF 1
SCALE @ A3	1:500	DRAWING NUMBER	2017_11/009		