



PROPOSED SINGLE STOREY REAR ADDITION.
20A, THE BROW, WIDLEY, HANTS.
FOR MR & MRS M. GILMORE.

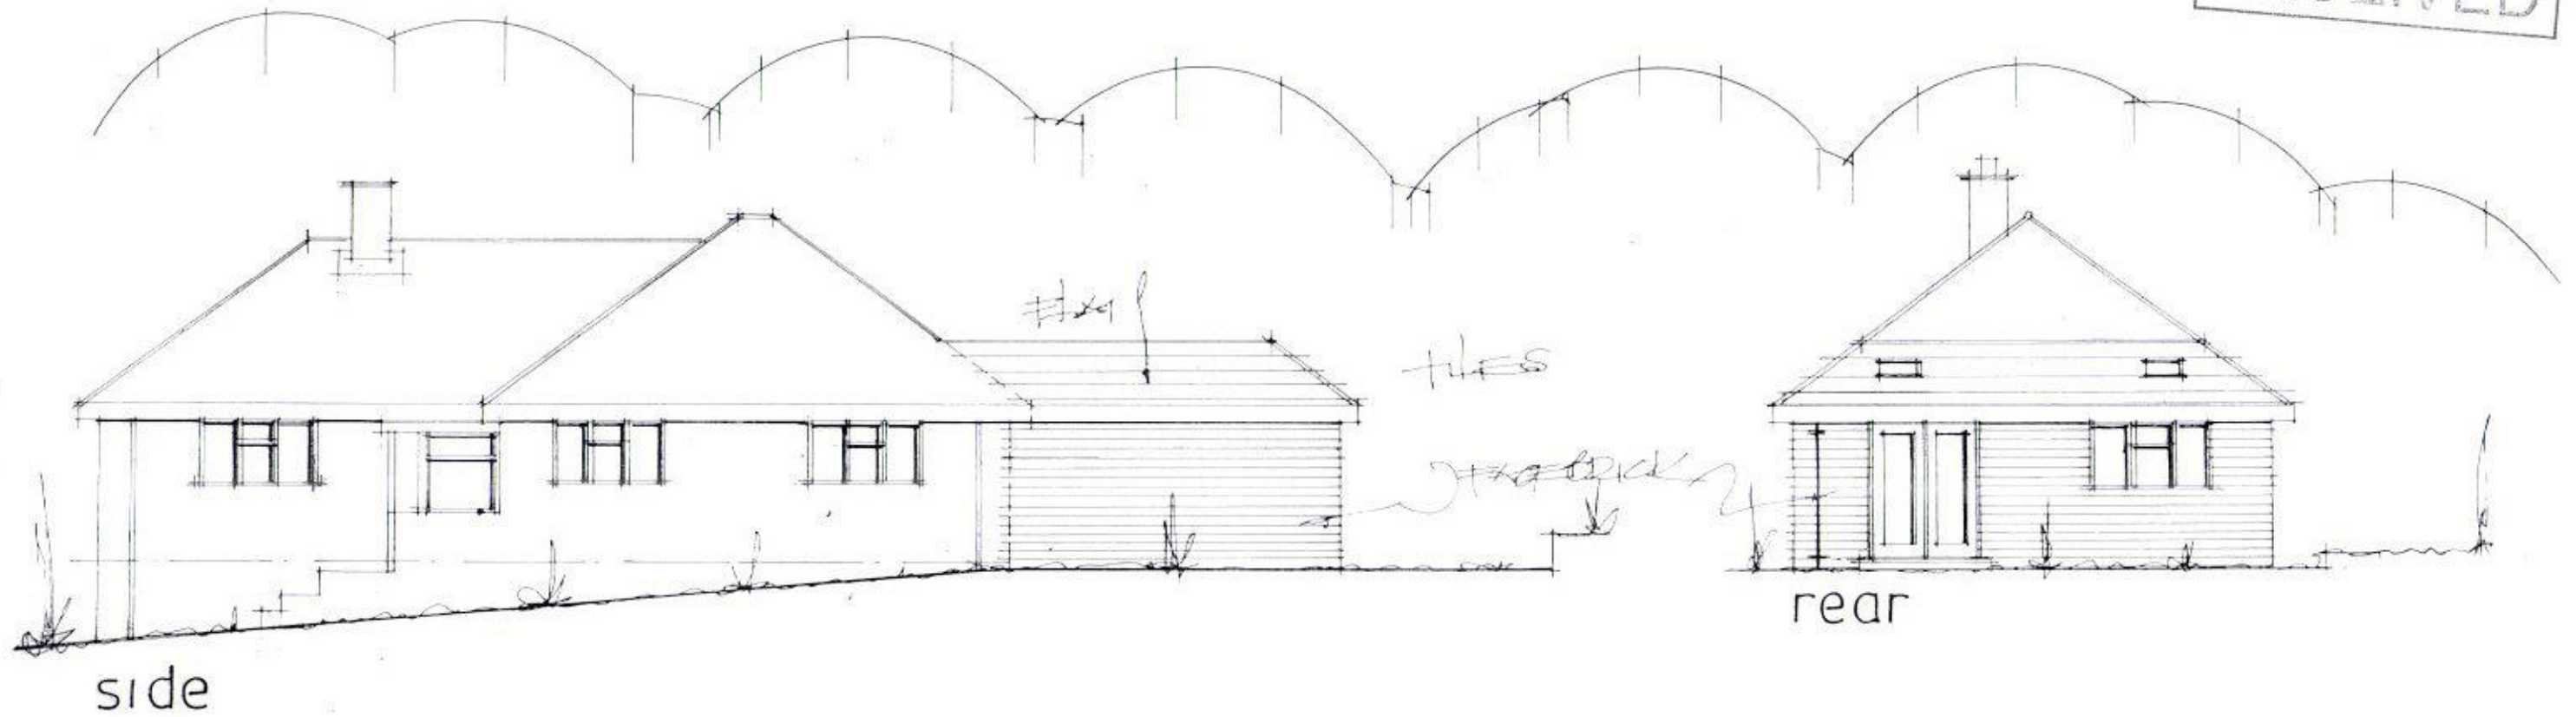

PROPOSED ELEVATIONS

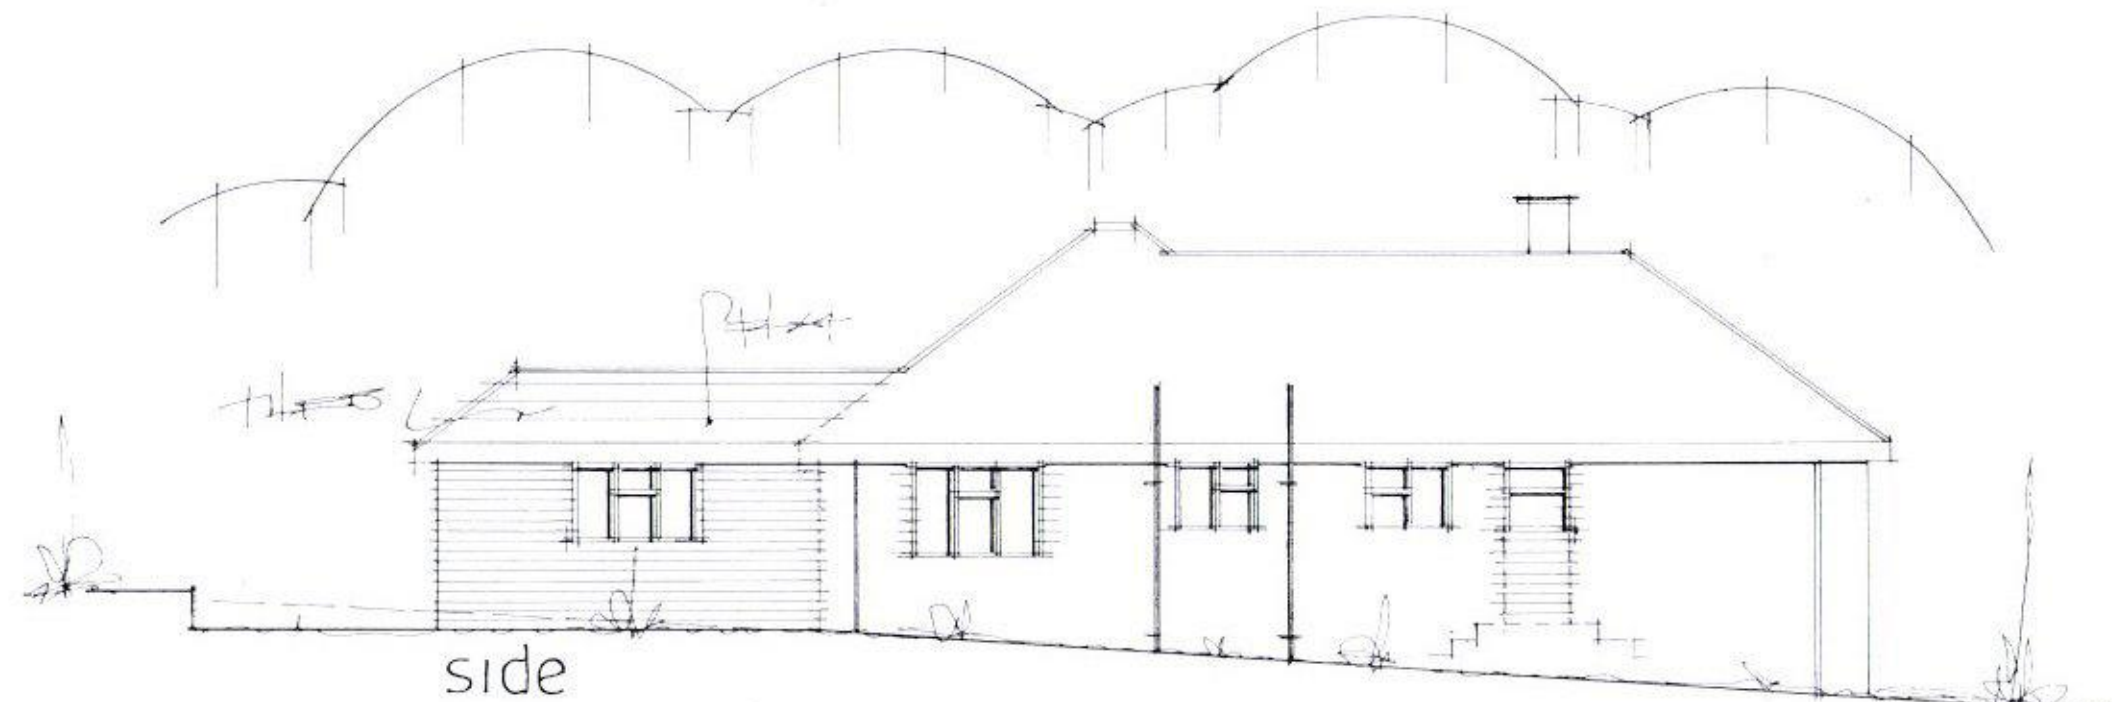

PETER J. WALKER
ISLAND DESIGN
182 SEAFRONT, HAYLING ISLAND, HANTS
PO11 9AN
TEL: 02392467571

date oct 17
scale 1:100