
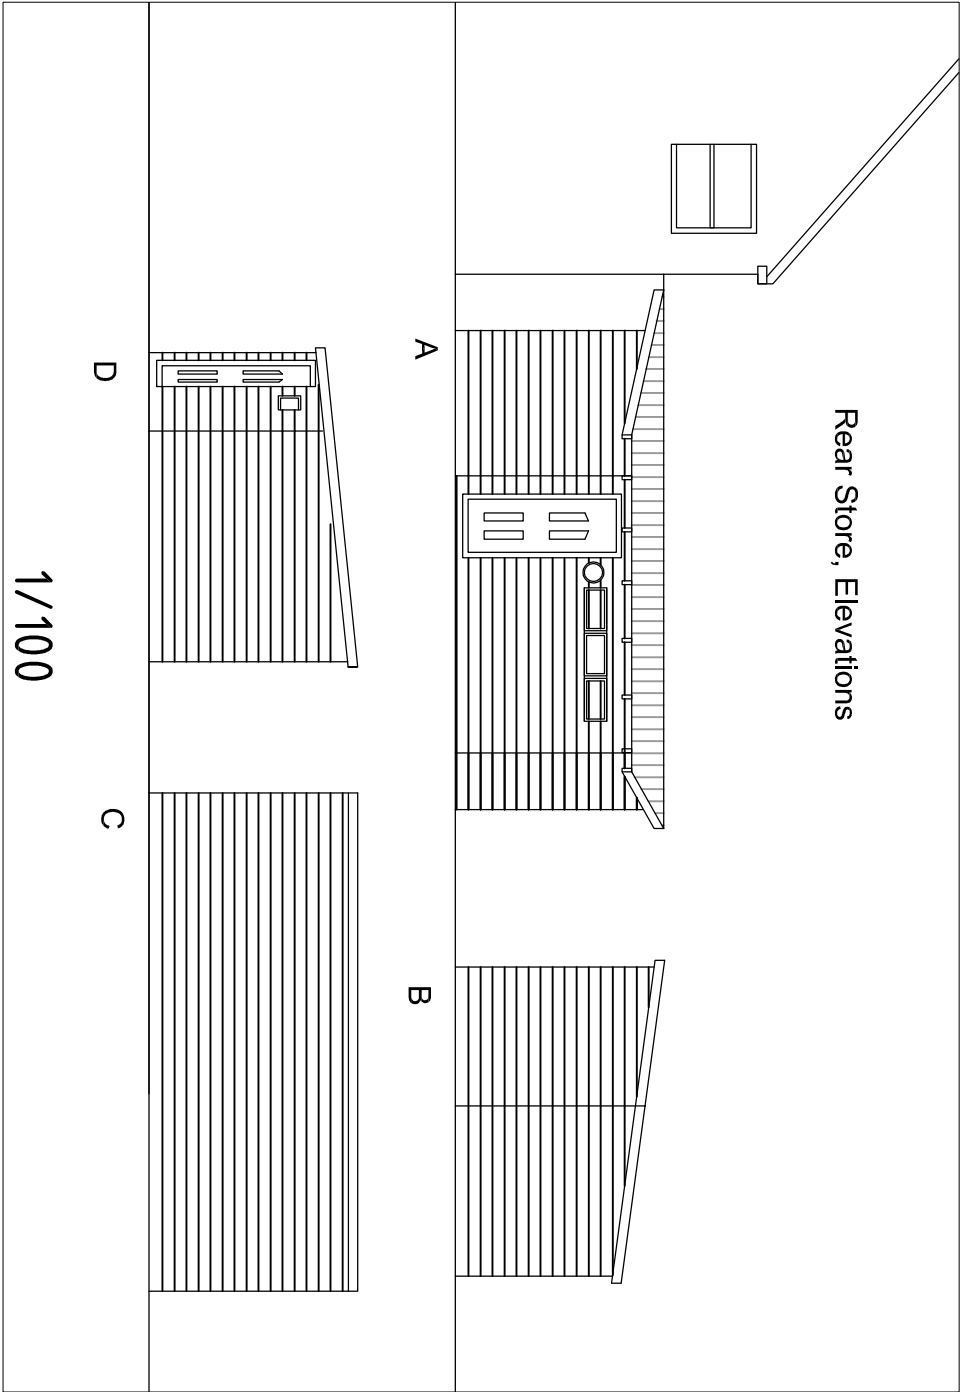


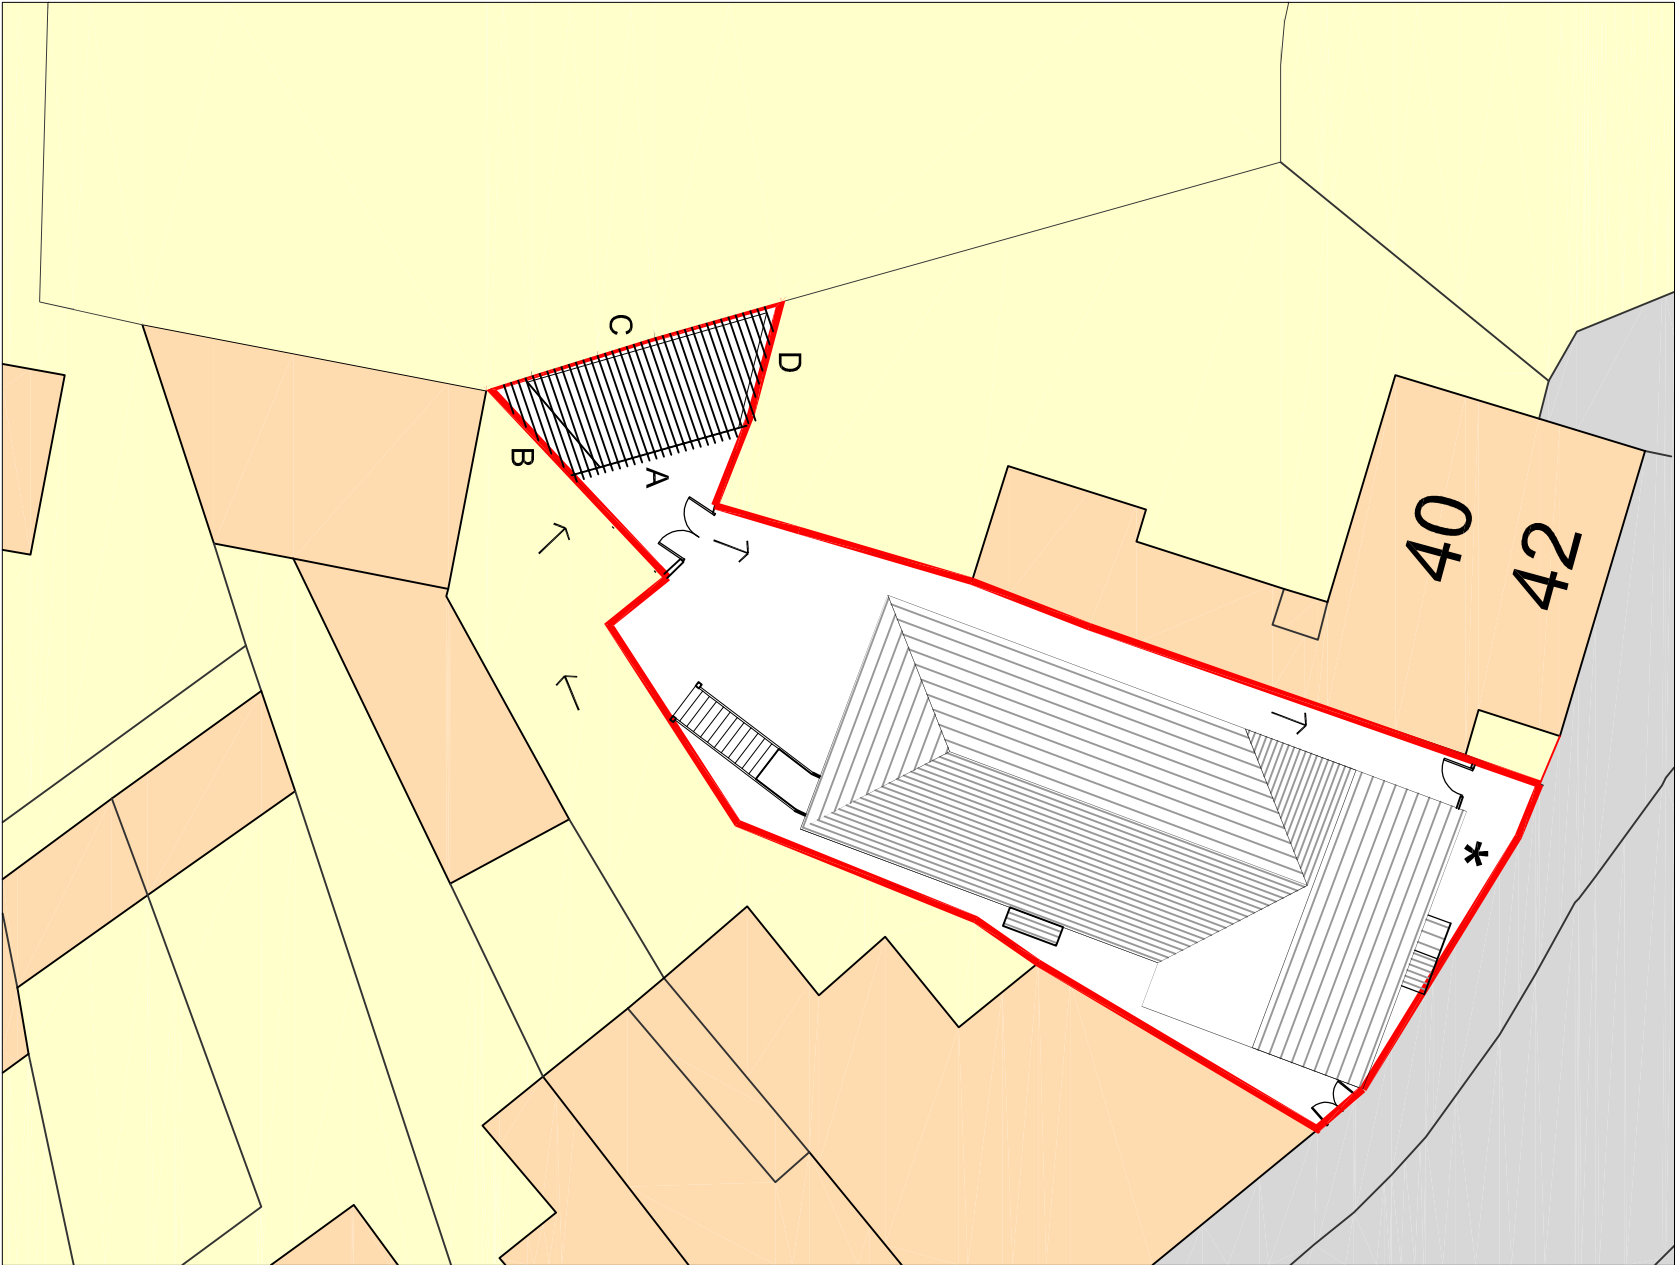

Drawing Title :

Dr M Gupta
36 - 38 North St
Emsworth
Hampshire

Project :

Rear Store, Front Gates & Boundary Screening

Drawn By
CRF

Date
02/02/18

SHEET SIZE
A3

Approved By Date

Drawing No.
CFA

Revision:
FULL

Scale:
BS

1/200

PLANNING

Chris Flint Associates Ltd

CHARTERED SURVEYORS - PROJECT MANAGERS
DEVELOPMENT CONSULTANTS

2 Emerald Close Waterlooville Hants PO7 8NZ
tel: 023 92 432484 fax: 023 92 358554
Email: chrsflntassociates@gmail.com