



NOTES

1. This drawing is to be read in conjunction with all relevant Engineers and Architects drawings, and the Specification.
2. All dimensions are in millimetres unless noted otherwise. All levels are in Metres above an arbitrary datum and not to Ordnance Datum.

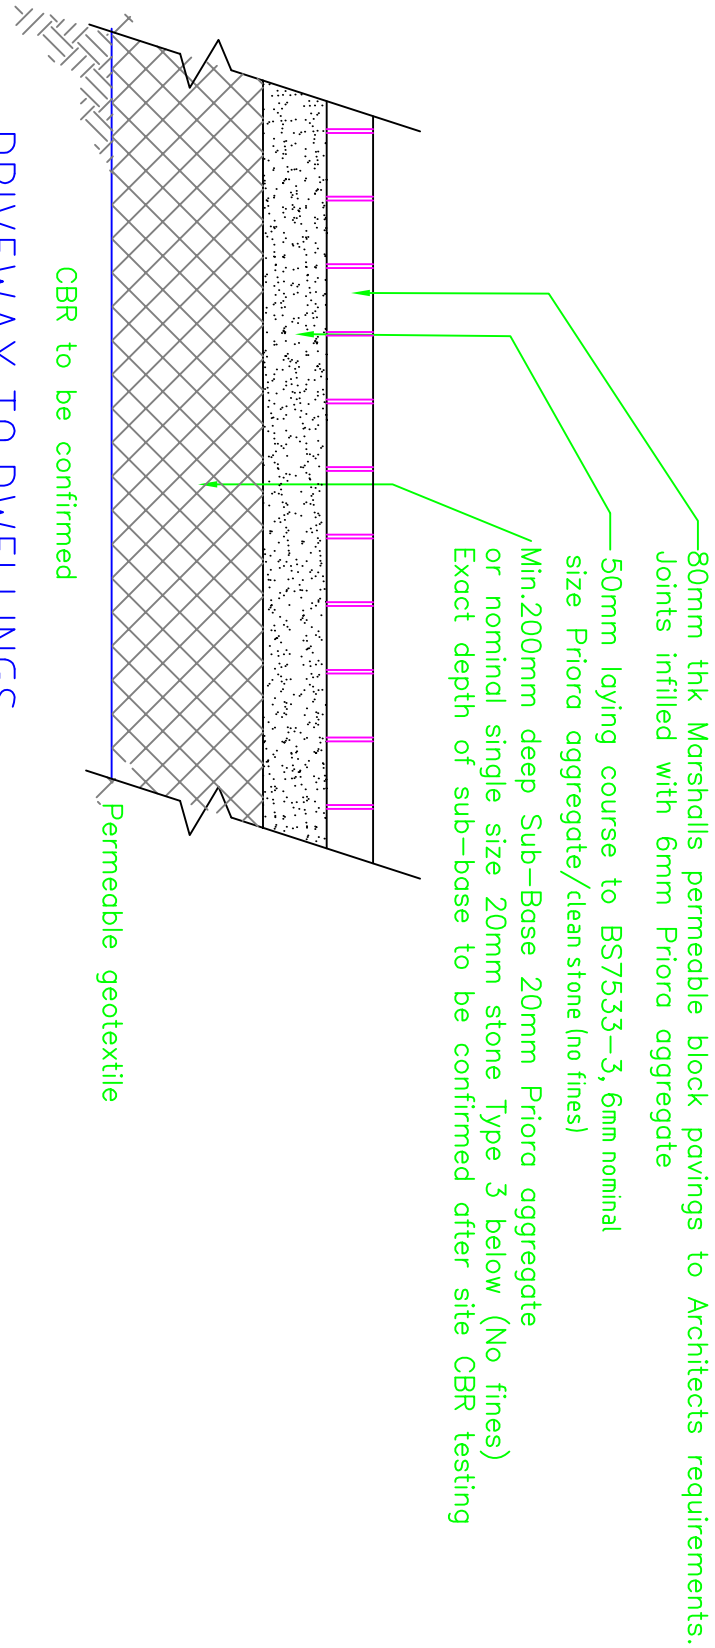


DRIVEWAY TO DWELLINGS
CONSTRUCTION TYPICAL SECTION

SCALE 1:20

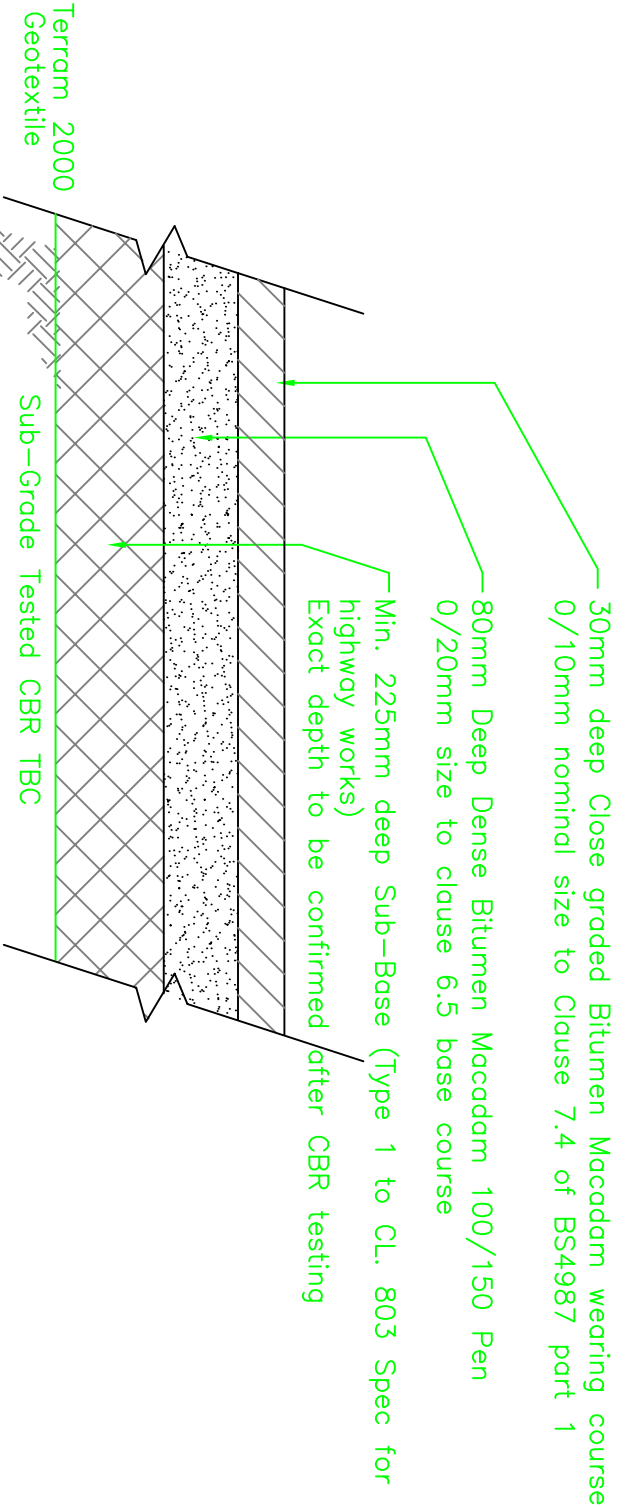

DETAIL 1: TYPICAL SECTION SHOWING
ENTRANCE ACCESSWAY CONSTRUCTION

SCALE 1: 20

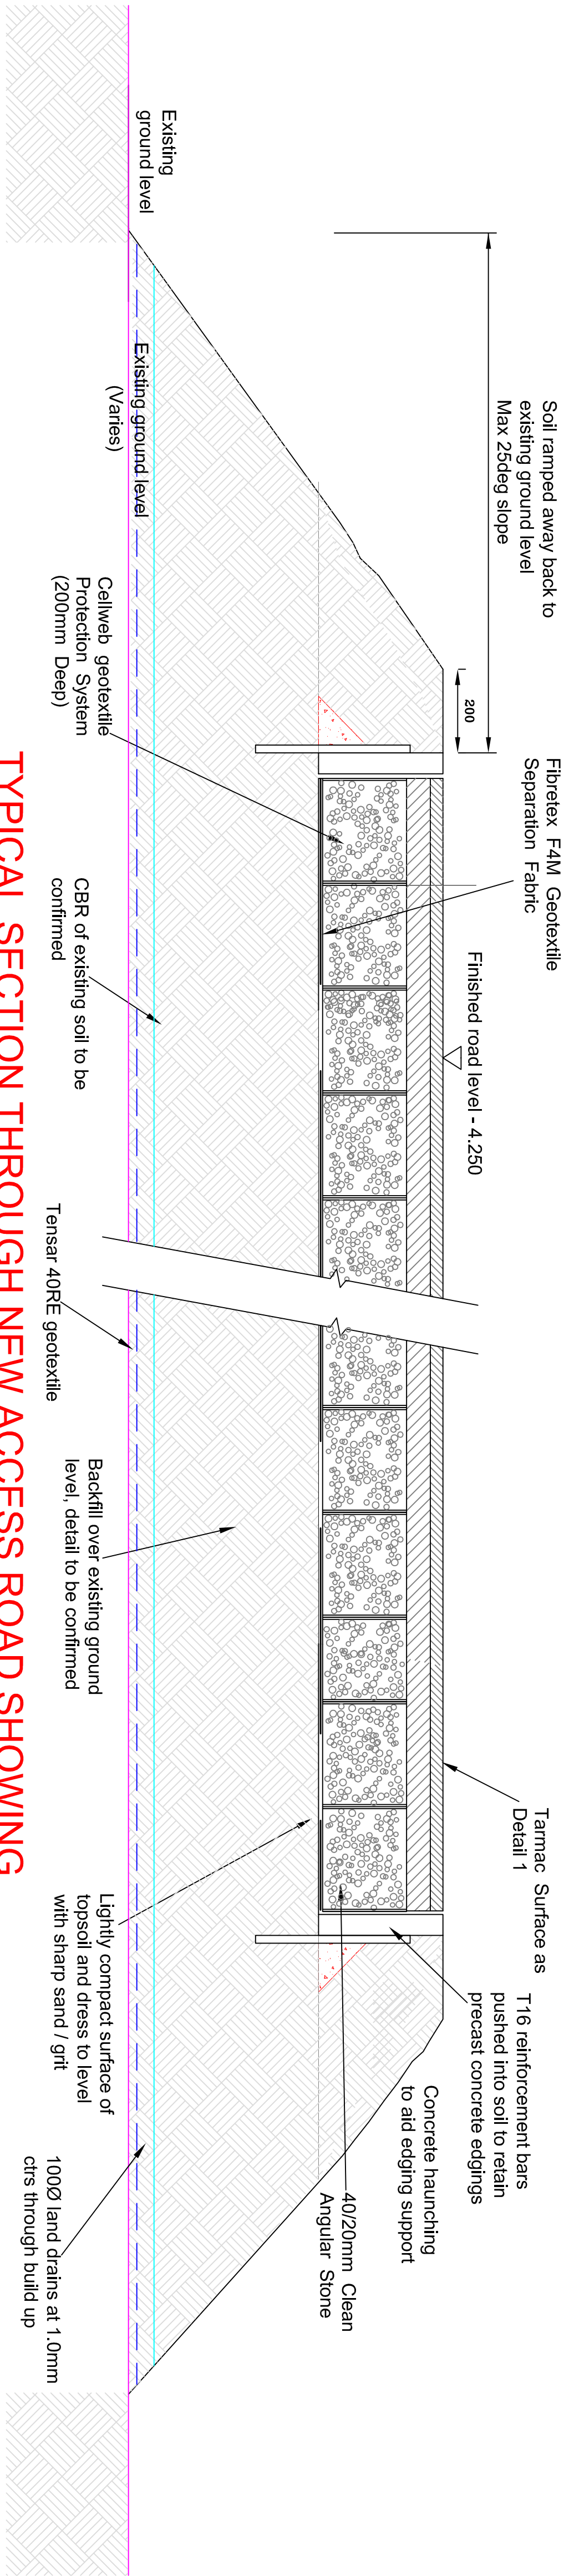

TYPICAL SECTION THROUGH NEW ACCESS ROAD SHOWING
CELLULAR CONFINEMENT NEW ROAD DETAIL (1/10)

KEY	
	Detail 1 - Tarmac main site entrance access road
	Detail 2 - New block paved driveway / access road
	Detail 3 - Boat yard (Construction to be confirmed)

± 60.92	Existing levels
± 21.575	Proposed levels (Where different from existing)
BE	Position of block paver sett edging (See details)
K	Position of kerbing type TBC (See details)
E	Position of flush edging (type TBC)

PRELIMINARY

Date	By	Revision	QAD	CHK'd	Ref

Cowan Consultancy

3 Turnberry House
4400 Parkway
Whiteley
Bournemouth
Horseshill
PO15 7TU

Also at:
Landguard Manor Road
Spunkin
Isle of Wight
PO37 7AB

Tel: 01489 577498
Fax: 01489 179873
consultants@cowan.co.uk
www.cowanconsult.co.uk

Client: Alpine Homes Ltd.

Project: Yachthoven Site
Copsie Lane, Hoyling Island

External Works Details

Date	July 17	Scale	1/250	Dwg. No.	
Drawn	EG	CHK'd	QAD	393579-202P1	

DO NOT SCALE THIS DRAWING