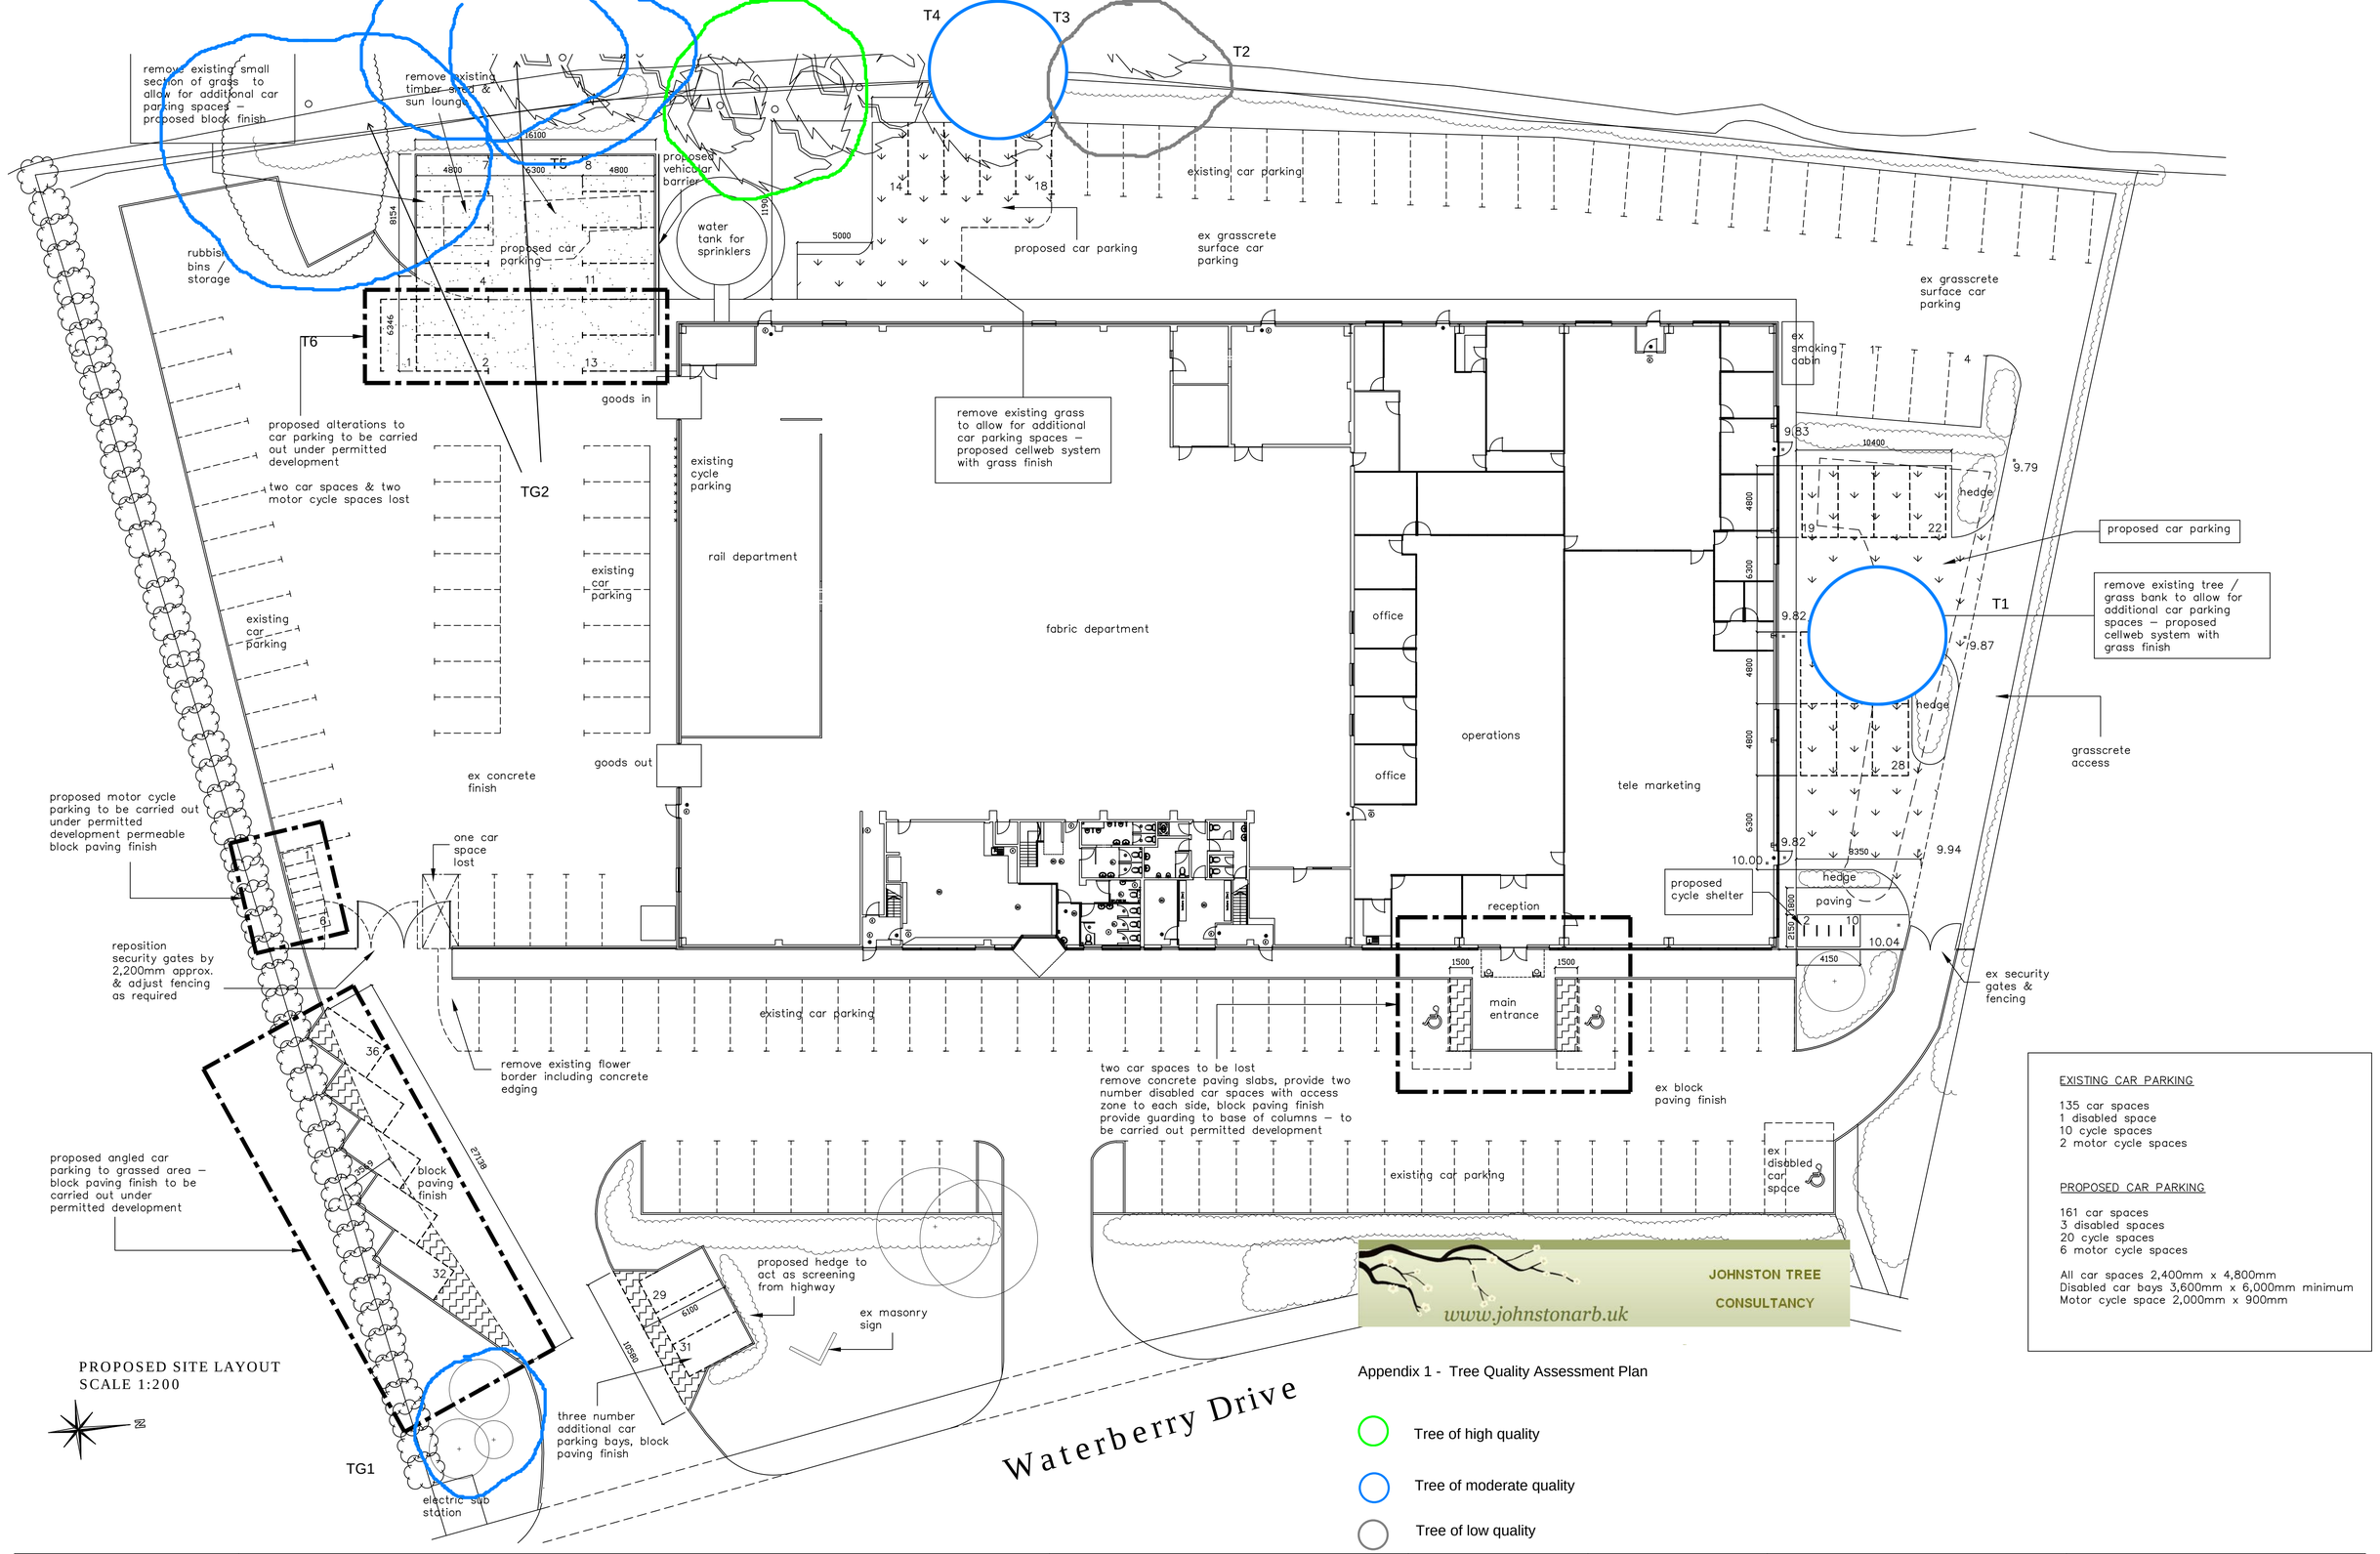


PROPOSED SITE LAYOUT
SCALE 1:200

N

JOHNSTON TREE CONSULTANCY
www.johnstonarb.uk

Appendix 1 - Tree Quality Assessment Plan

- Tree of high quality
- Tree of moderate quality
- Tree of low quality

EXISTING CAR PARKING

135 car spaces
1 disabled space
10 cycle spaces
2 motor cycle spaces

PROPOSED CAR PARKING

161 car spaces
3 disabled spaces
20 cycle spaces
6 motor cycle spaces

All car spaces 2,400mm x 4,800mm
Disabled car bays 3,600mm x 6,000mm minimum
Motor cycle space 2,000mm x 900mm

NOTES:
The design and construction of this project shall be in accordance with the current Building Regulations & NHBC Standards. These notes & drawings have been prepared solely for the purpose of Planning & Building Regulation approval.

Do not scale from this drawing unless for Planning purposes. All dimensions to be checked on-site and any alterations to be approved by the Architect and/or client prior to any work commencing.

Ordnance Survey Licence No: 100047591

This drawing to be copyright and to be read in conjunction with all other drawings

AMENDMENTS:
Rev A : General amendments showing permitted development spaces / planning application spaces, up dated notes – 18/04/17
Rev B : General amendments to notes, cycle shelter added – 26/04/17
Rev C : General amendments – 05/06/17

KEY:
Scale in Metres 1:200
0 2 4 6 8 10 20

CLIENT NAME & ADDRESS
Thomas Sanderson Ltd
Tileasy House
Waterberry Drive
Waterlooville
Hants
PO7 7UW

PROJECT ADDRESS
Thomas Sanderson Ltd
Tileasy House
Waterberry Drive
Waterlooville
Hants
PO7 7UW

DRAWING DETAILS
PLANNING DRAWING
Proposed Site Layout

PROJECT No	DWG No	REV No
849	2	C
SCALE	DRAWN	DATE
1:200 @ A1	BWH	16/08/16

B H ARCHITECTURE Ltd
Heath Cottage
Newlands Lane
Purbrook
Waterlooville
Hants
PO7 5SQ
Tel: 023 9223 2322
Mob: 07747 771808
E-mail:bernard@bernardharding.com