



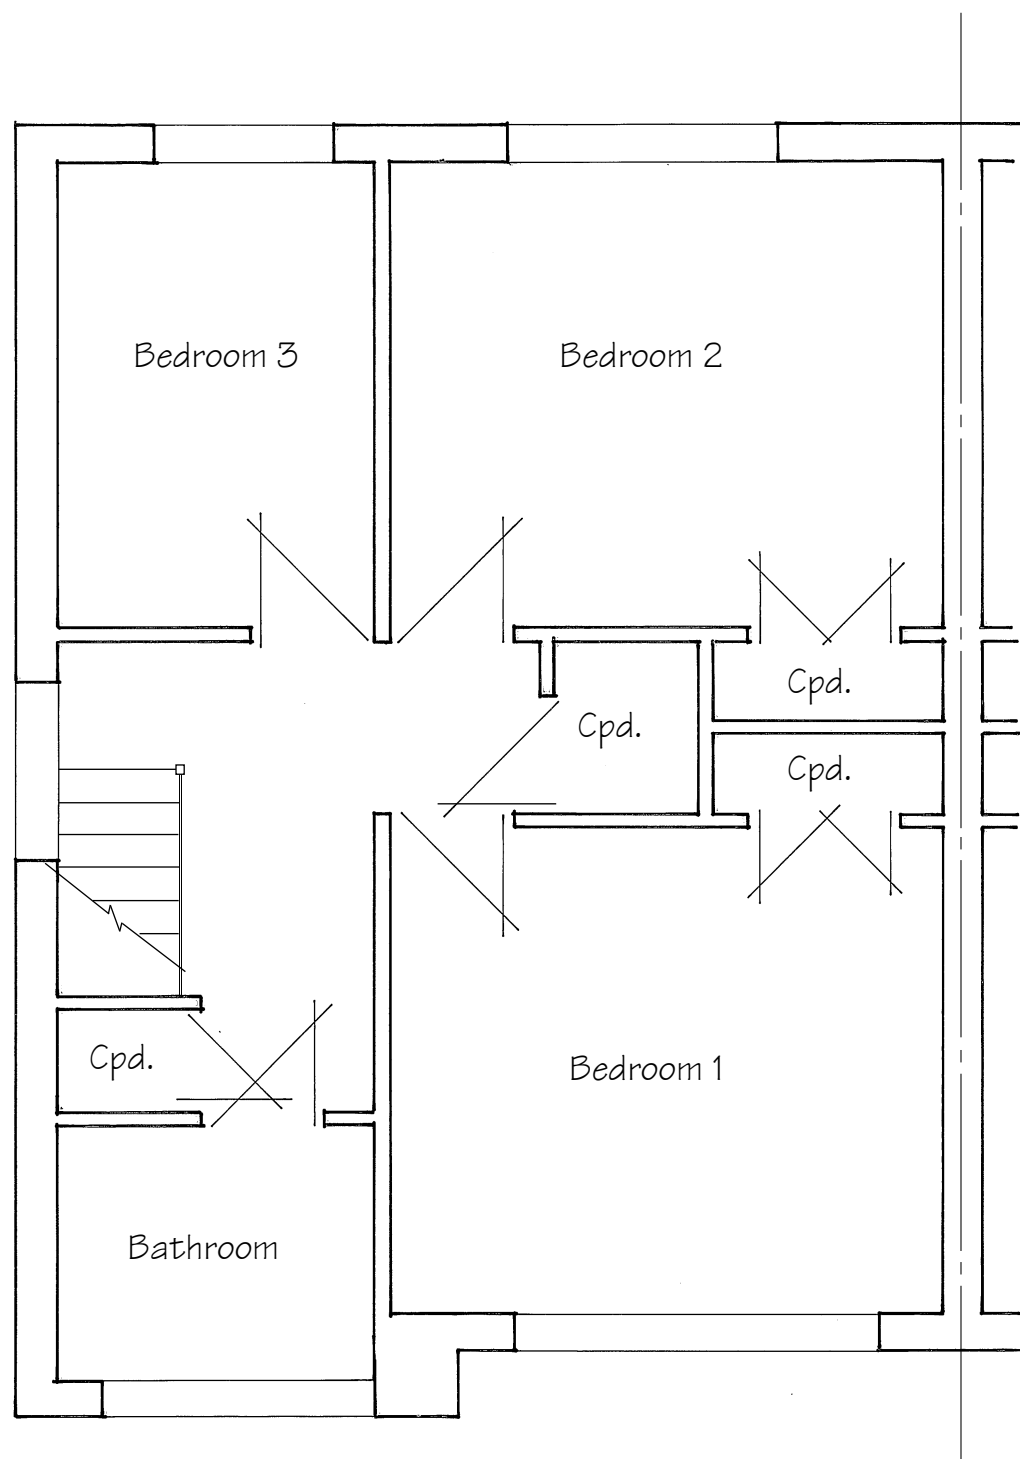

Existing First Floor Plan

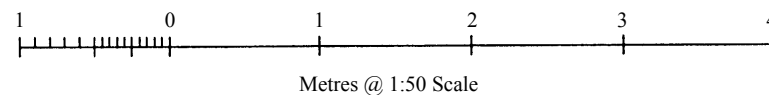

These Plans have been prepared for the purpose of obtaining Planning Permission and/or Building Regulation Approval for the work shown thereon only and should not be used for any other purpose.

© These Plans remain the copyright of the architect and must not be copied or reproduced in any way without written permission with the exception of Local Authorities for Planning Purposes



**Andrew R Dunks**

BSc(Hons) MRICS CBuildE MCABE

*Chartered Surveyor and Building Engineer*

Unit 1, Basepoint, Waterberry Drive  
Waterlooville, Hants, PO7 7TH  
Tel: (023) 9225 3034  
e-mail: andrewRdunks@gmail.com

Proposed Extension To:  
**80 Highland Road**  
**Emsworth**

For Mr J Richards

Scale - 1:50 at Page Size A3

Date - May 2017