
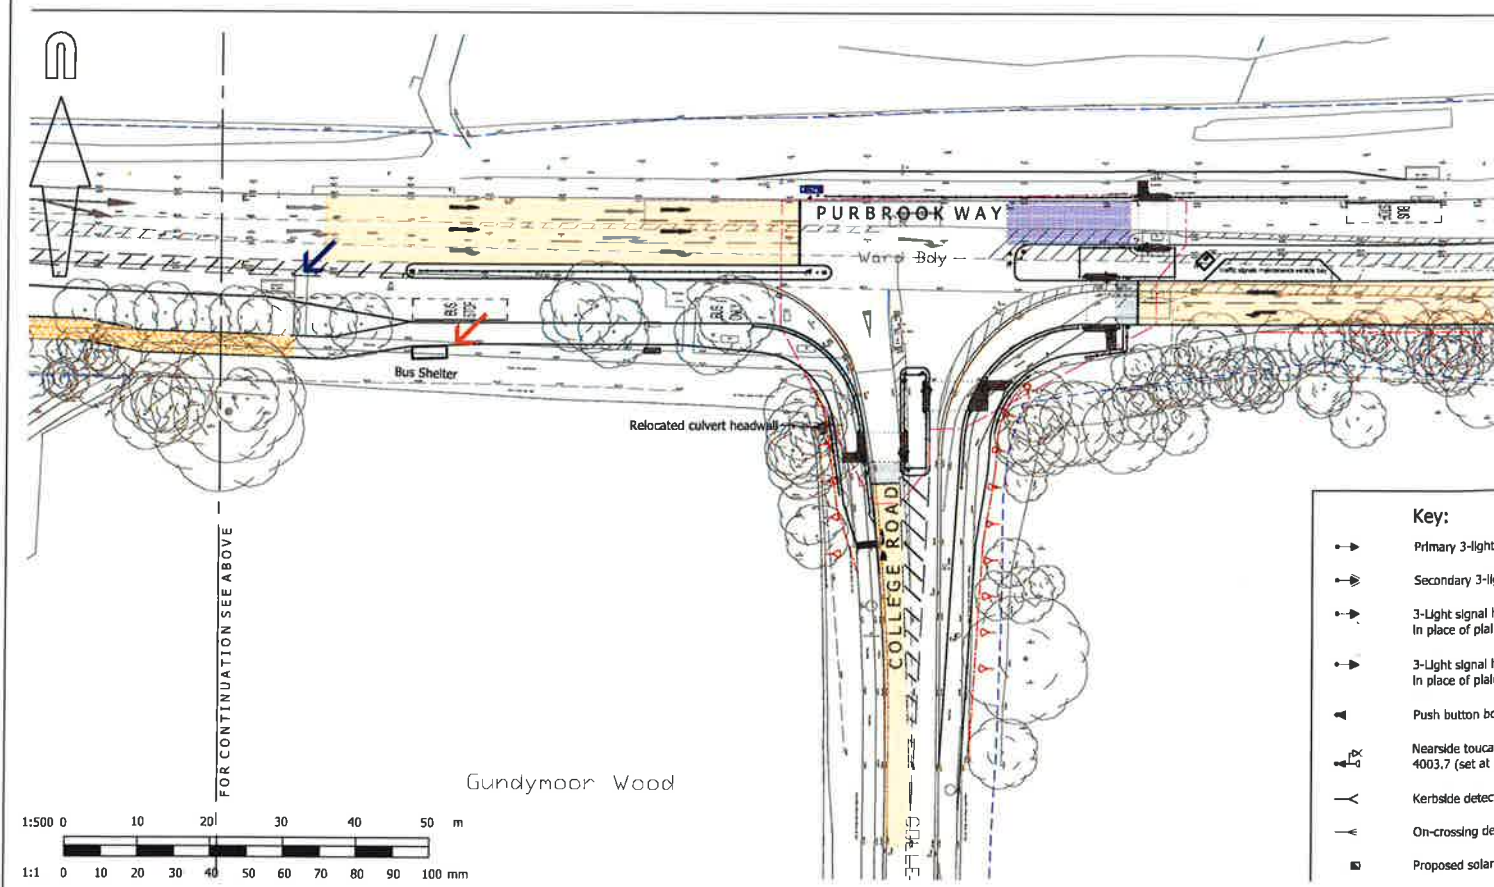


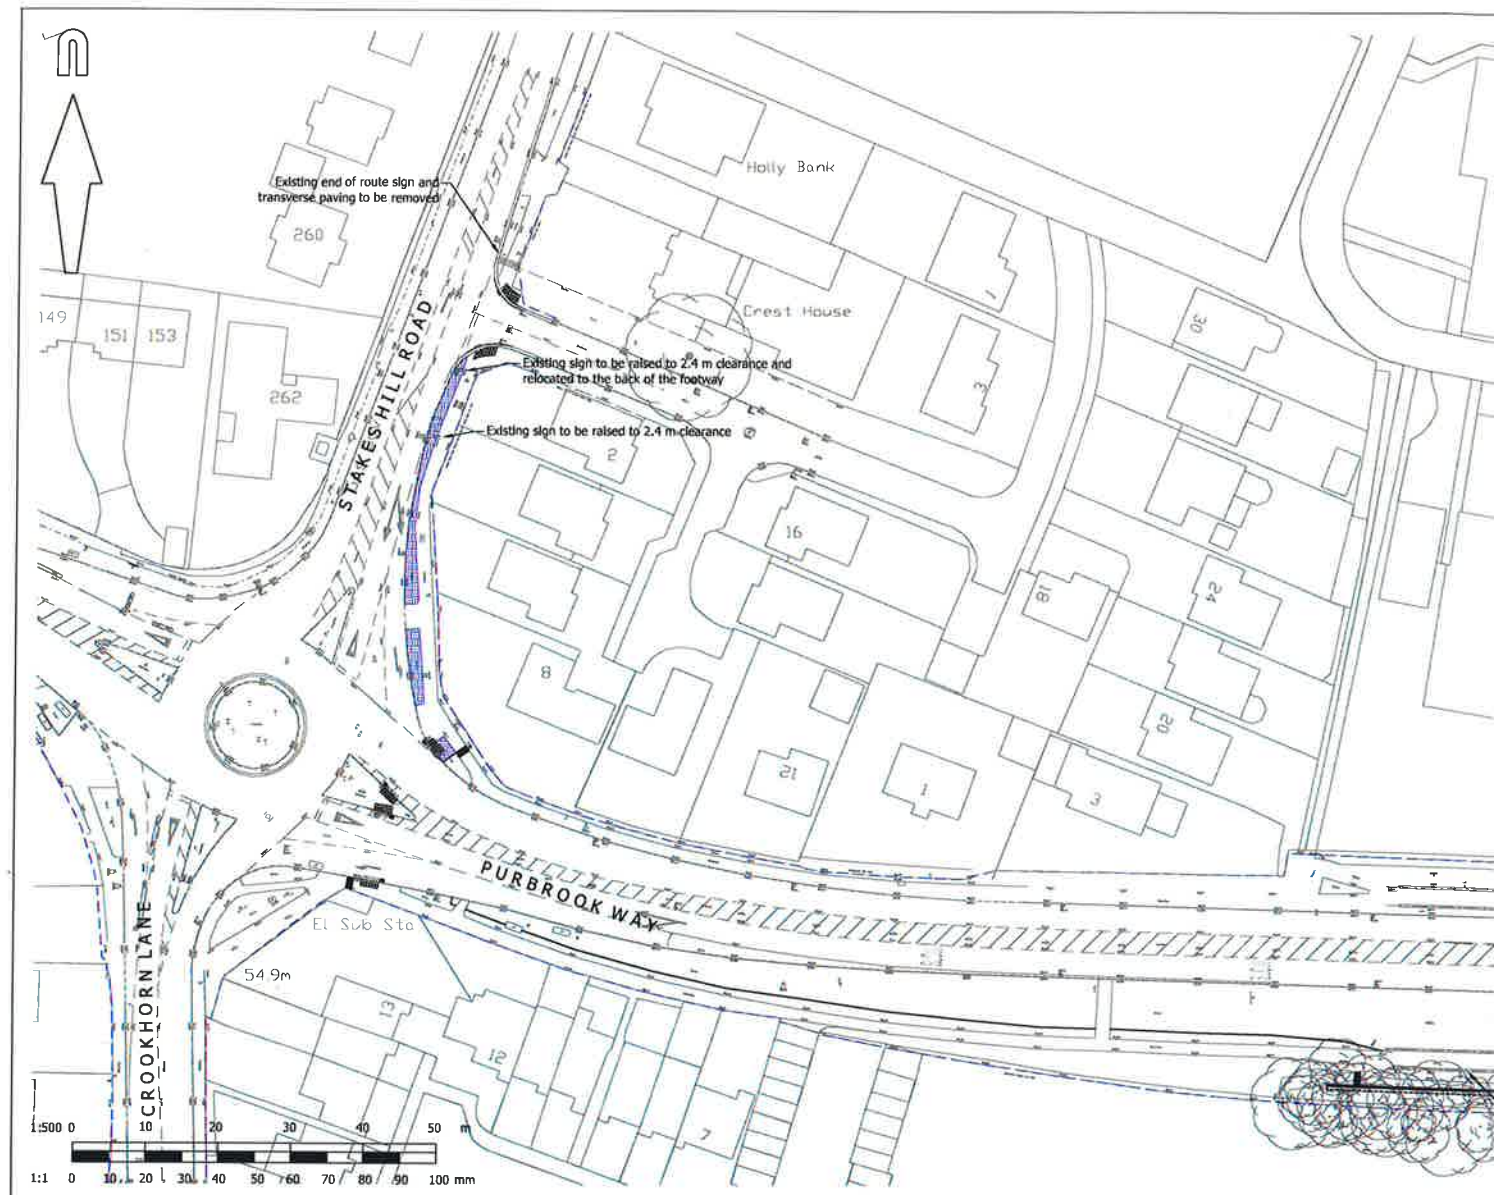

Key:

- Primary 3-light
- Secondary 3-light
- 3-Light signal
- In place of plan
- 3-Light signal
- In place of plan
- Push button box
- Nearside touch
- 4003.7 (set at)
- Kerbside detect
- On-crossing de
- Proposed solar