



PHYSICAL SCALE IN METERS @ 1:100

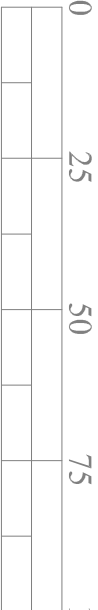


PHYSICAL SCALE IN METERS @ 1:1250

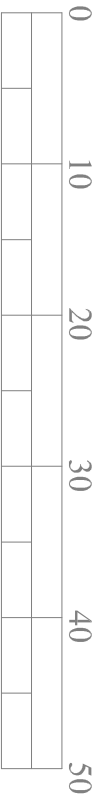

PHYSICAL SCALE IN METERS @ 1:500

NOTES:
This drawing has been produced solely for PLANNING/DESIGN.
Do not Scale from this Drawing except for planning purposes.
Any drainage shown is presumed and to be checked on site before commencement of works.
This drawing is the copyright of MF Designs Ltd.

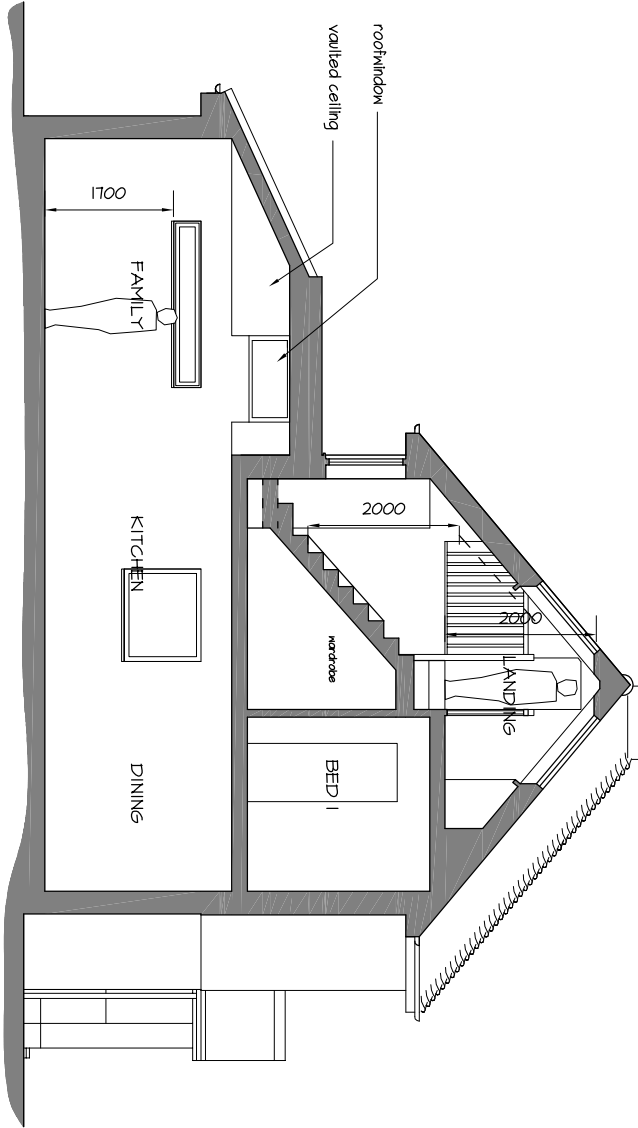


Proposed Typical Section AA



Produced on 01 March 2017 from the Ordnance Survey National Geographic Database and incorporating surveyed revision available at this date.
This map shows the area bounded by 473989,105563 473989,105563 474089,105563 474089,105463
Reproduction in whole or part is prohibited without the prior permission of Ordnance Survey.
Crown copyright 2017. Supplied by copylet Ltd trading as UKPlanningData.com a licensed Ordnance Survey partner (100054135).
Data licenced for 1 year, expiring 01 March 2018. Unique plan reference: vlb/144900/199035

Location

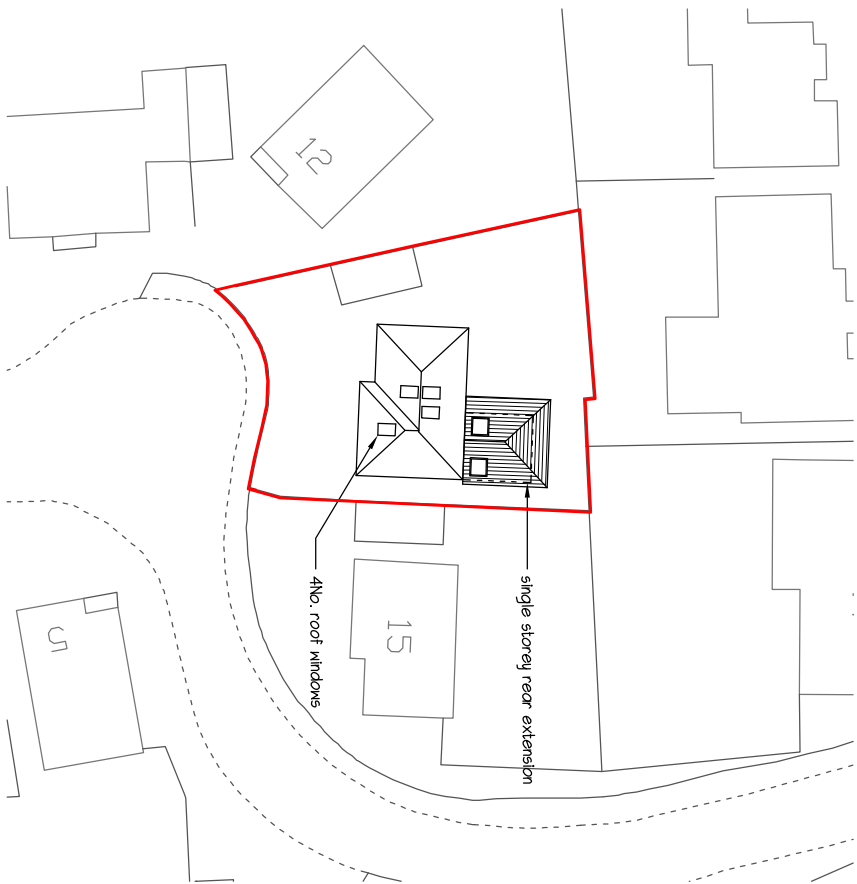

Block



EXTENSION & ALTERATIONS - 14 Brent Court, Emsworth. PO10 7JA

mf designs ltd

Chartered Architects



36 Grove Road • Havant • Hampshire • PO9 1AR
Director: Martin Farrer RIBA • Co Registration No.4507379

t/f 02392 470967
e admin@mfdesigns.org.uk

Date: March 2017
Scale: 1:1250/500/100

Job No: 3178
Dwg No: P_03