

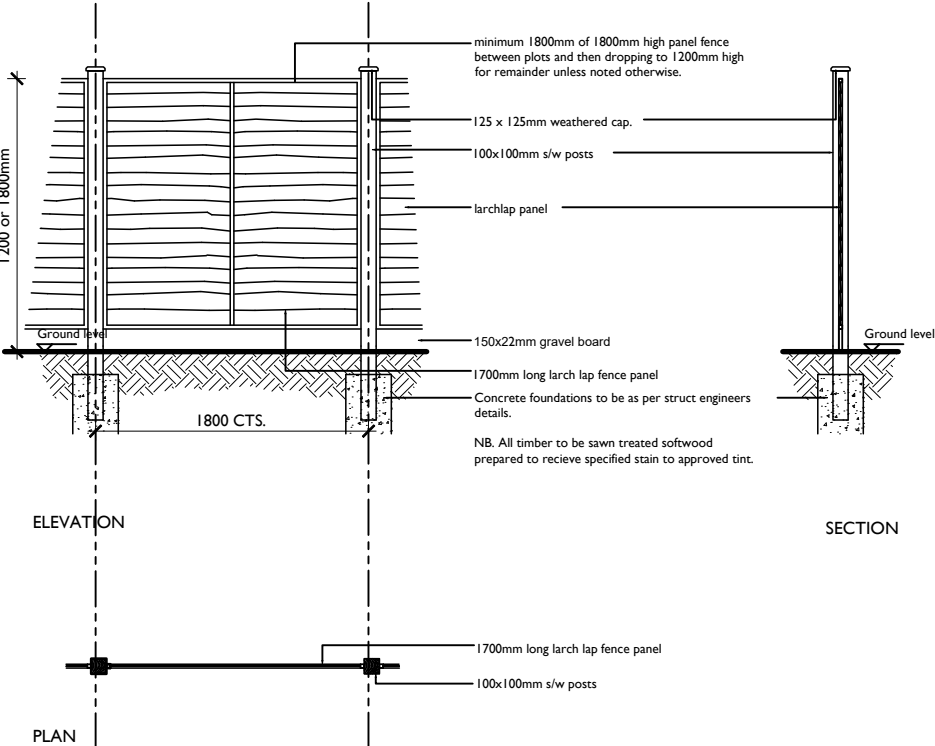
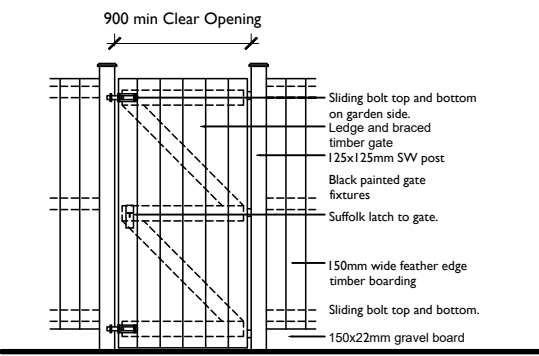
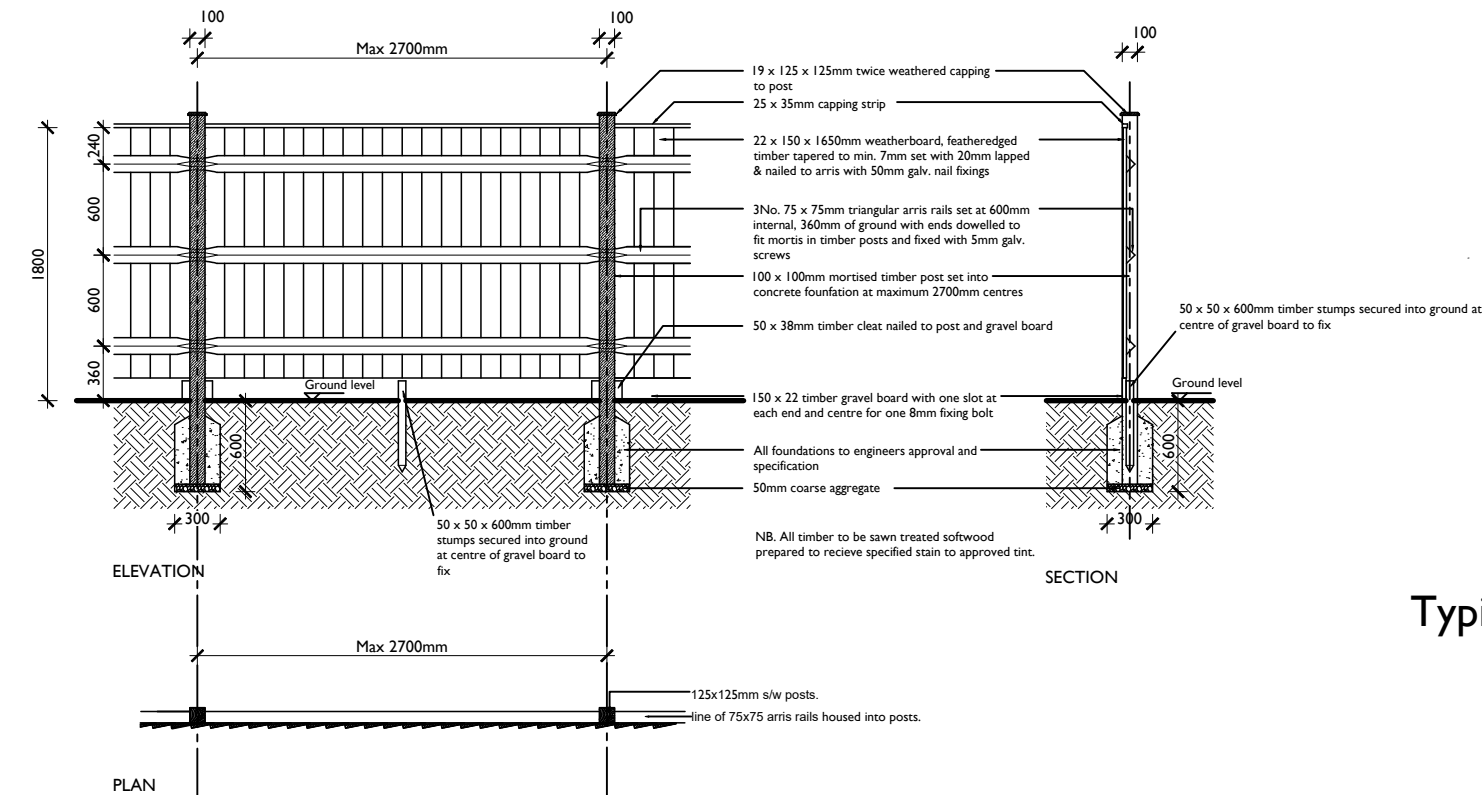
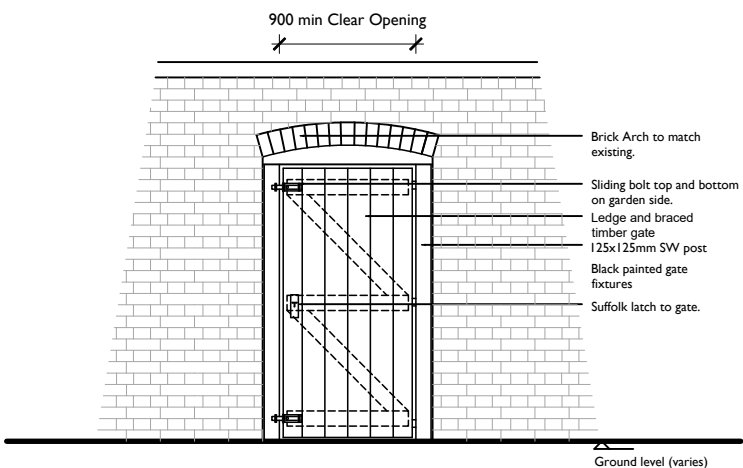
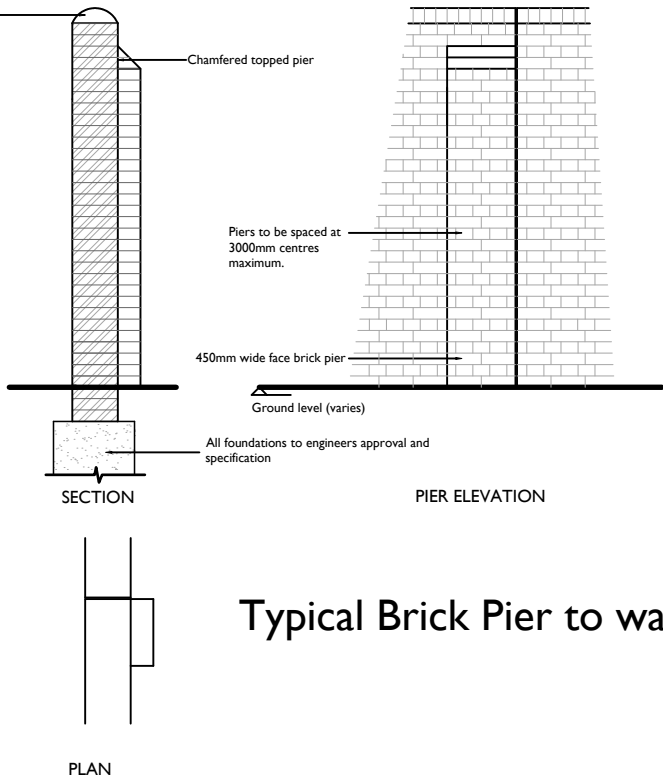
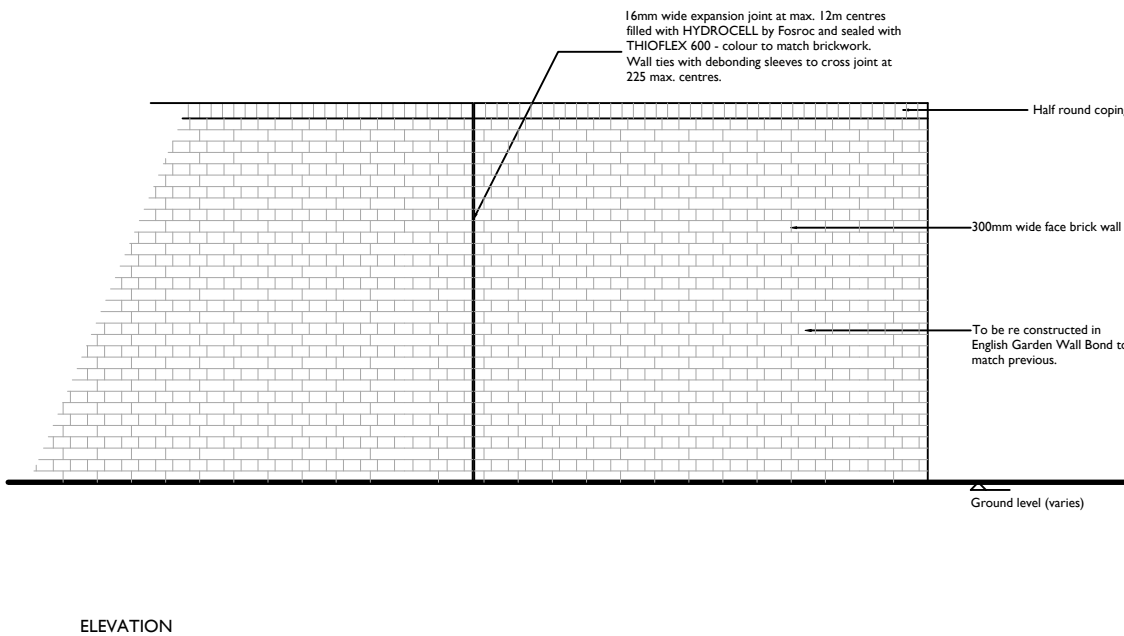
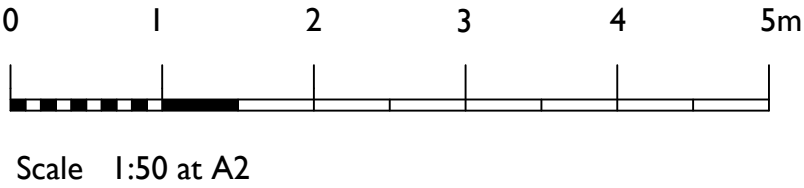
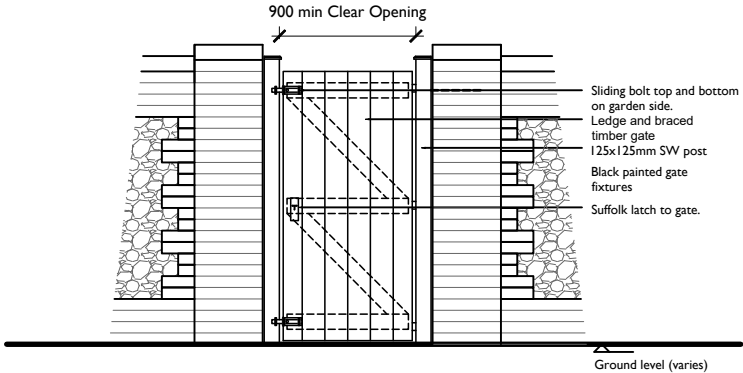


REVISIONS				
REV.	DESCRIPTION	DRAWN	CHKD.	DATE
A	0000	00	00	00/00/00

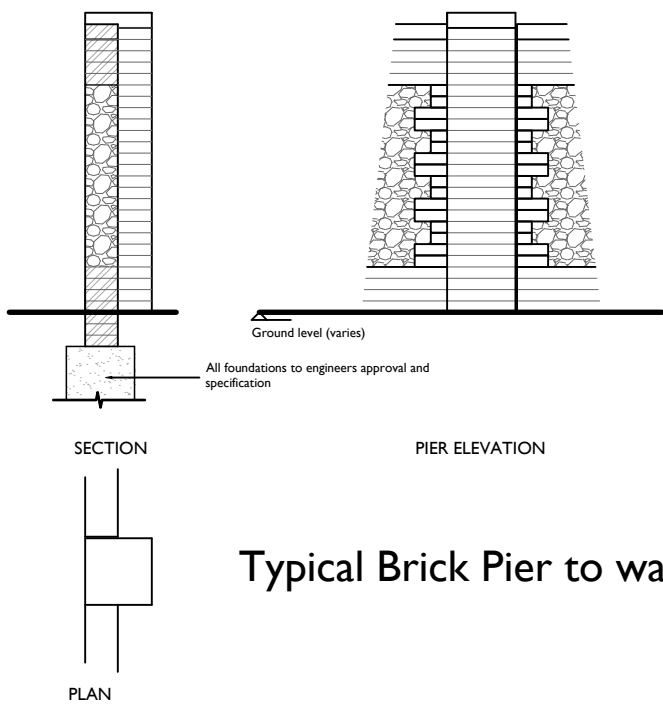

Typical Close Boarded Fence - 1800mm high
(Main and public access route private garden area boundaries)

Typical Larch Lap Fence - 1200 or 1800mm high
(Private garden area boundaries)

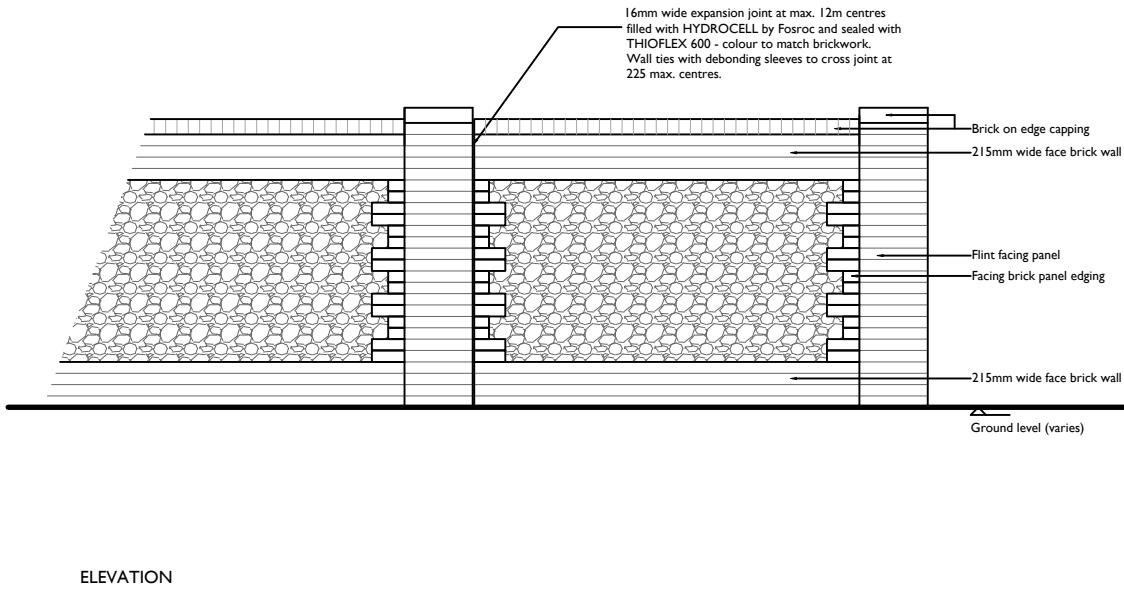

Existing Wall to be removed and re-built using English Garden Wall Bond.

Listed Wall to be rebuilt within development -
2500mm high to match existing

Typical Brick Pier to walls

Typical Access Gate - 1800mm high

urban pulse

design

The Studio, Unit 17, Vicarage Farm, Winchester Road,
Fair Oak, Hampshire, SO50 7HD
023 8069 7010
enquiries@urbanpulsedesign.co.uk www.urbanpulsedesign.co.uk

PROJECT
East Leigh House
Havant
Barton Road
Ibex Homes Ltd

DRAWING TITLE
Site Boundary Treatments

0	0.5	1	1.5	2	2.5	3	3.5
SCALE	SHEET SIZE	SHEET No.	DRAWN	CHKD.	DATE	CAD FILE	
1:50	A2	1 of 1	DW	DW	31/01/2018		