



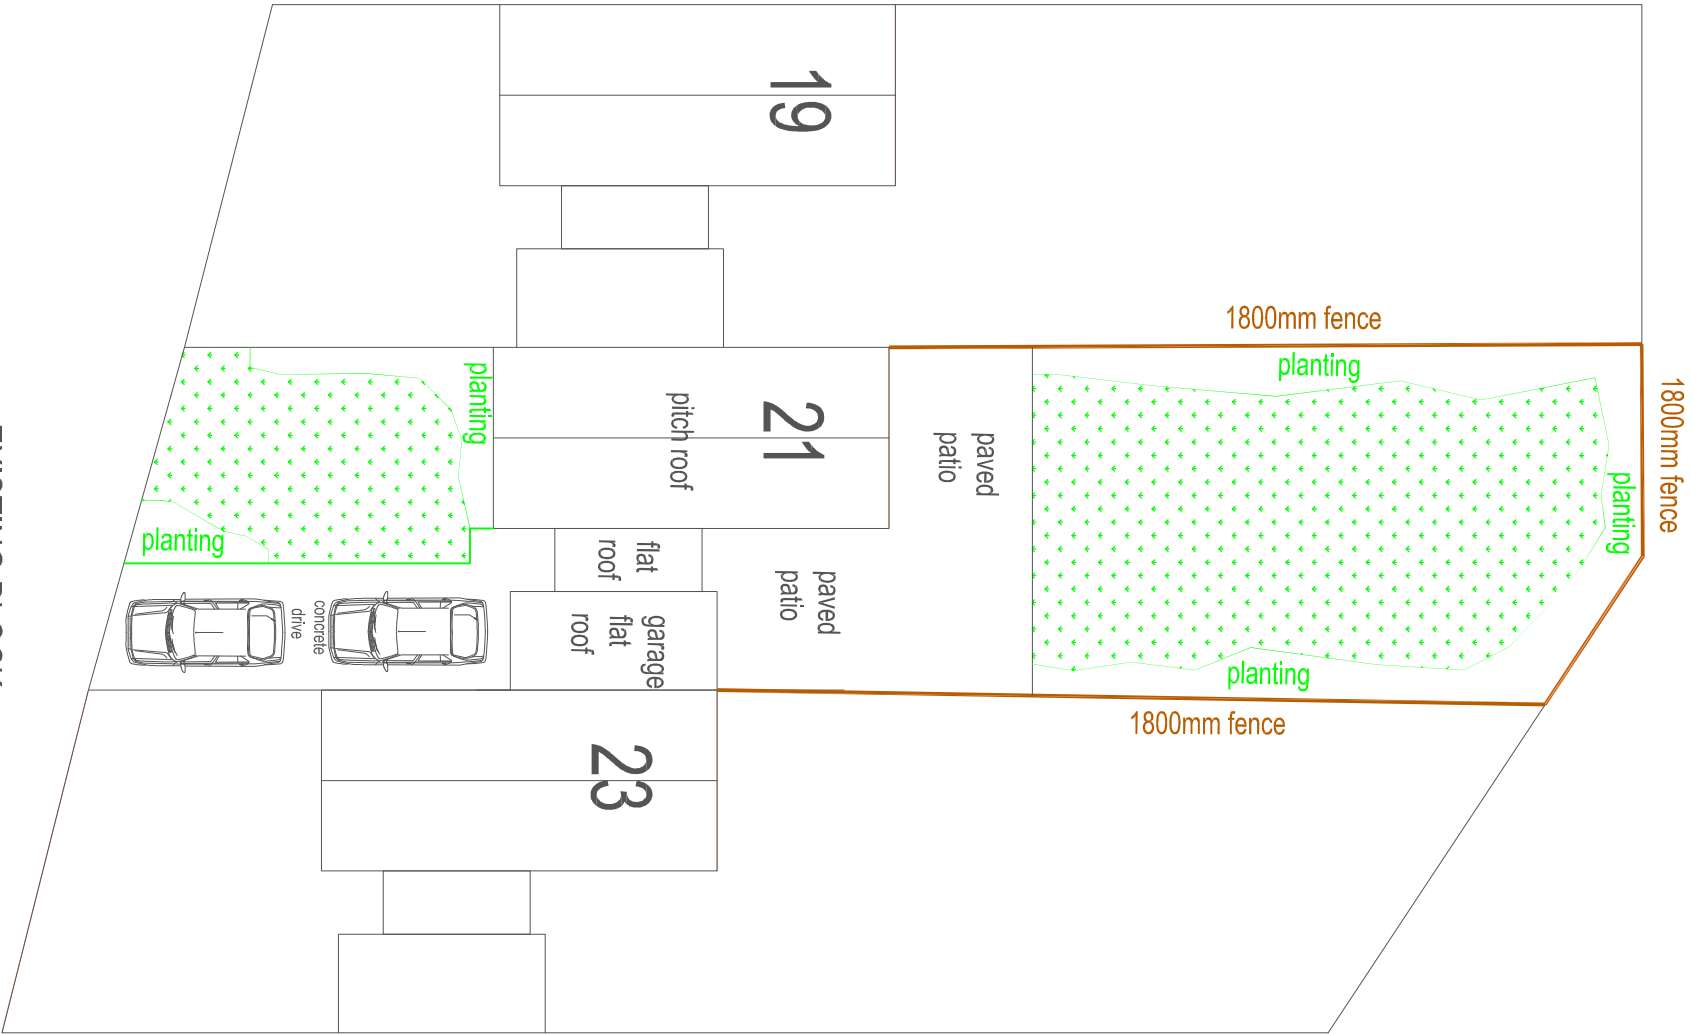

N
PLAN
SCALE 1:200

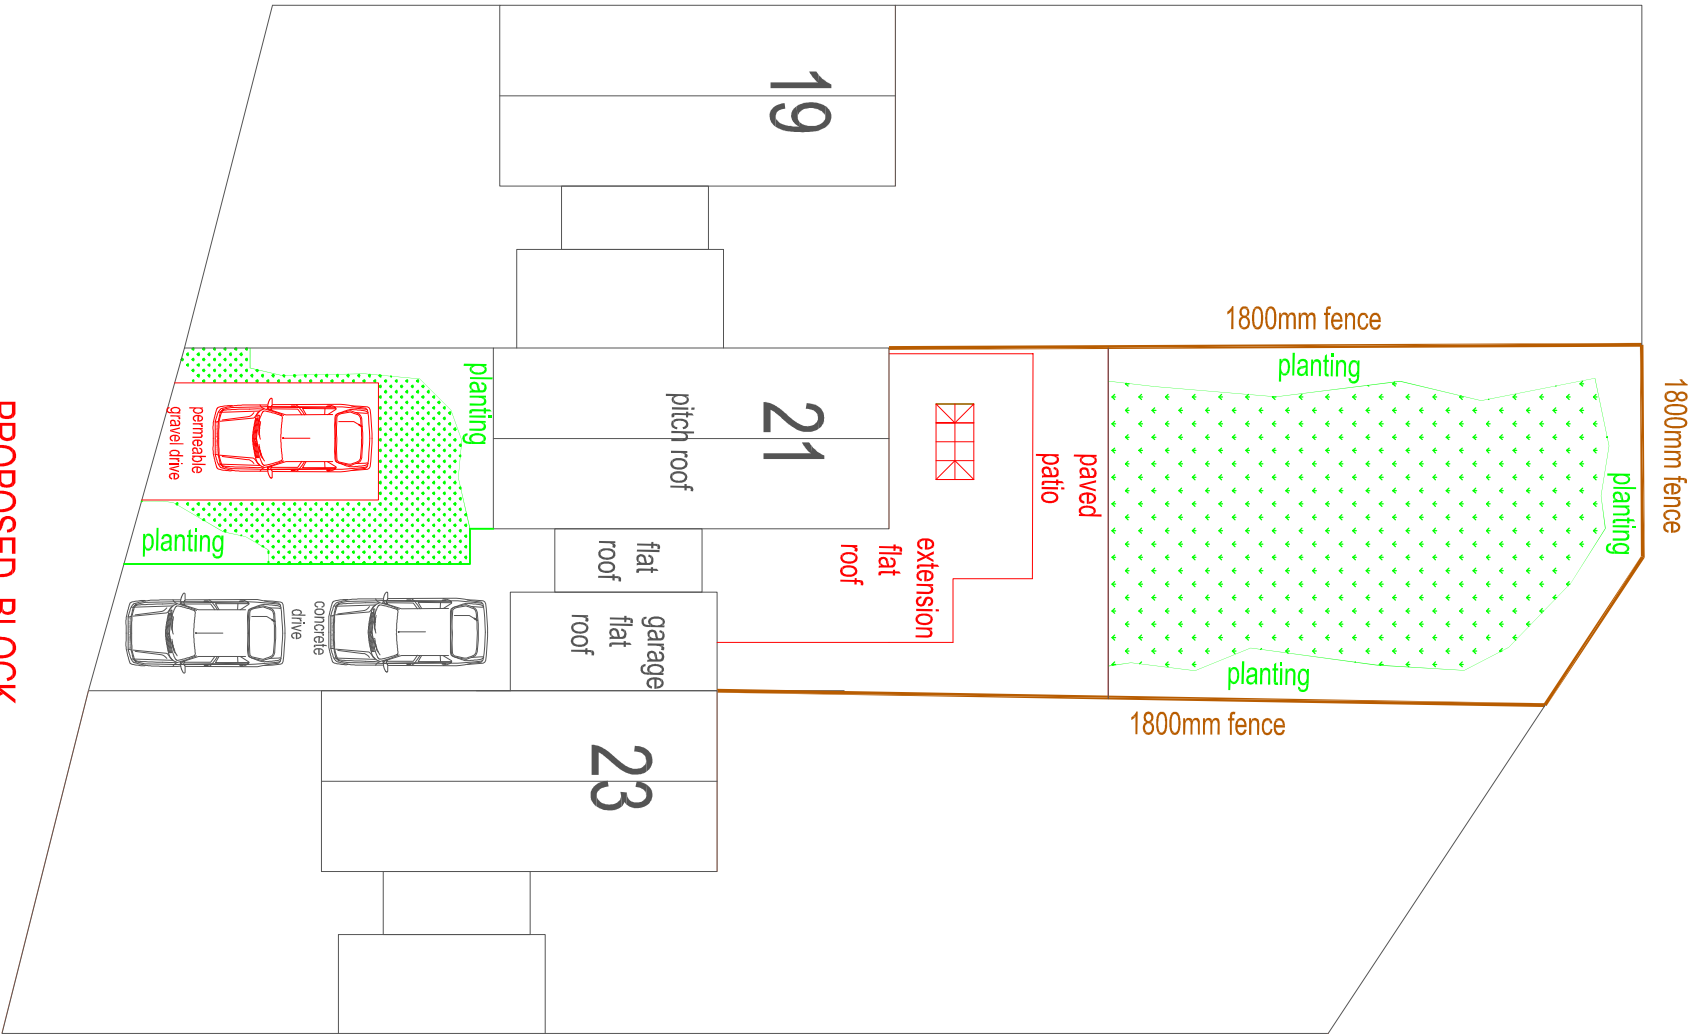

N
PLAN
SCALE 1:200