




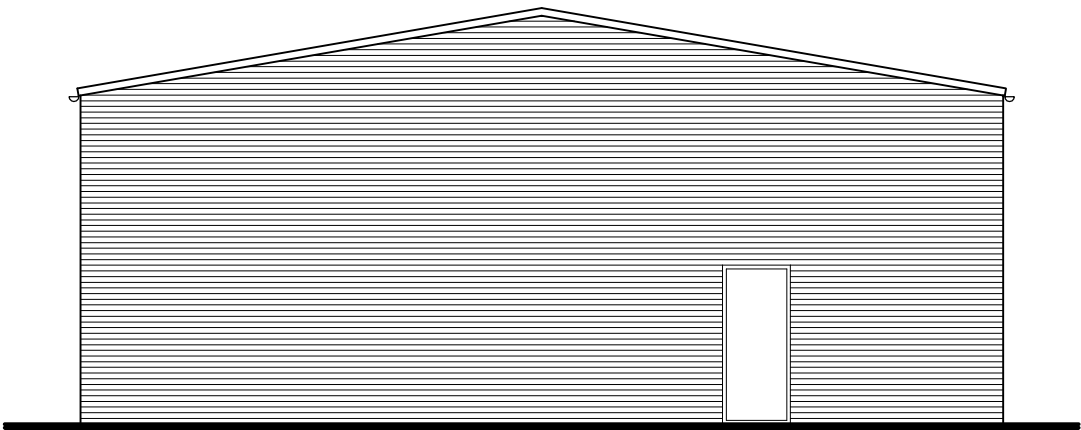


NORTH EAST (SIDE) ELEVATION

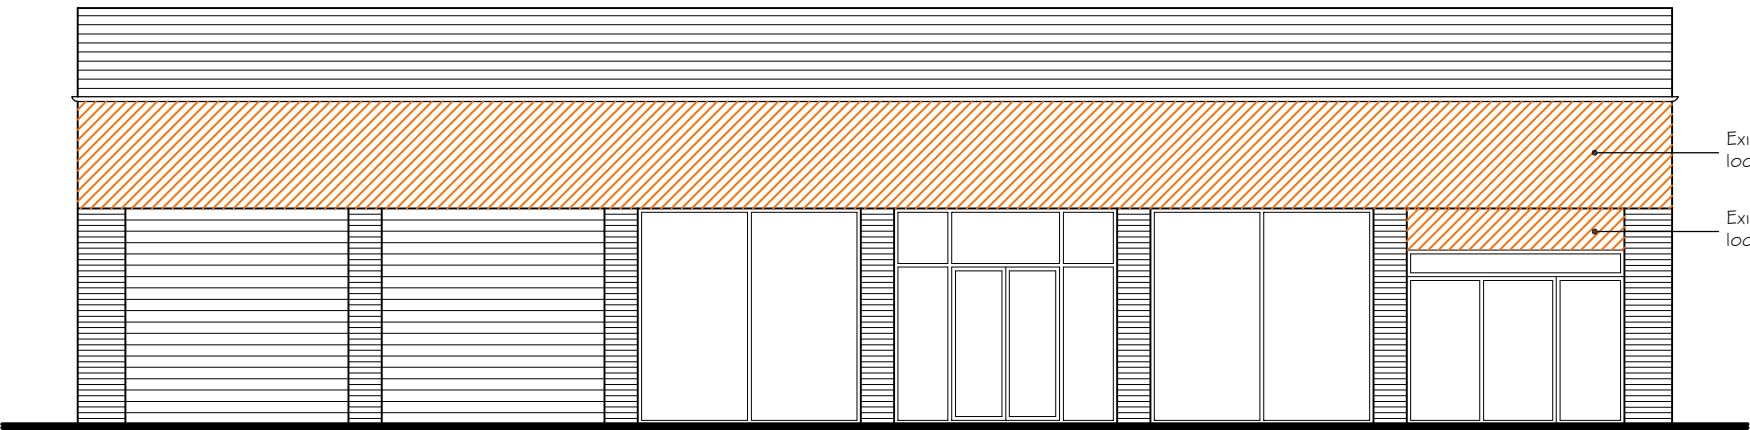

NORTH WEST (FRONT) ELEVATION

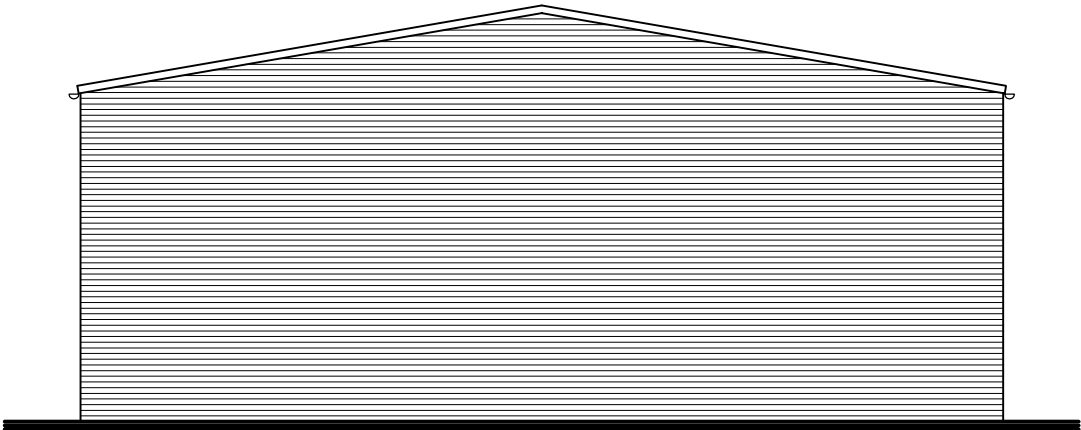

SOUTH WEST (SIDE) ELEVATION

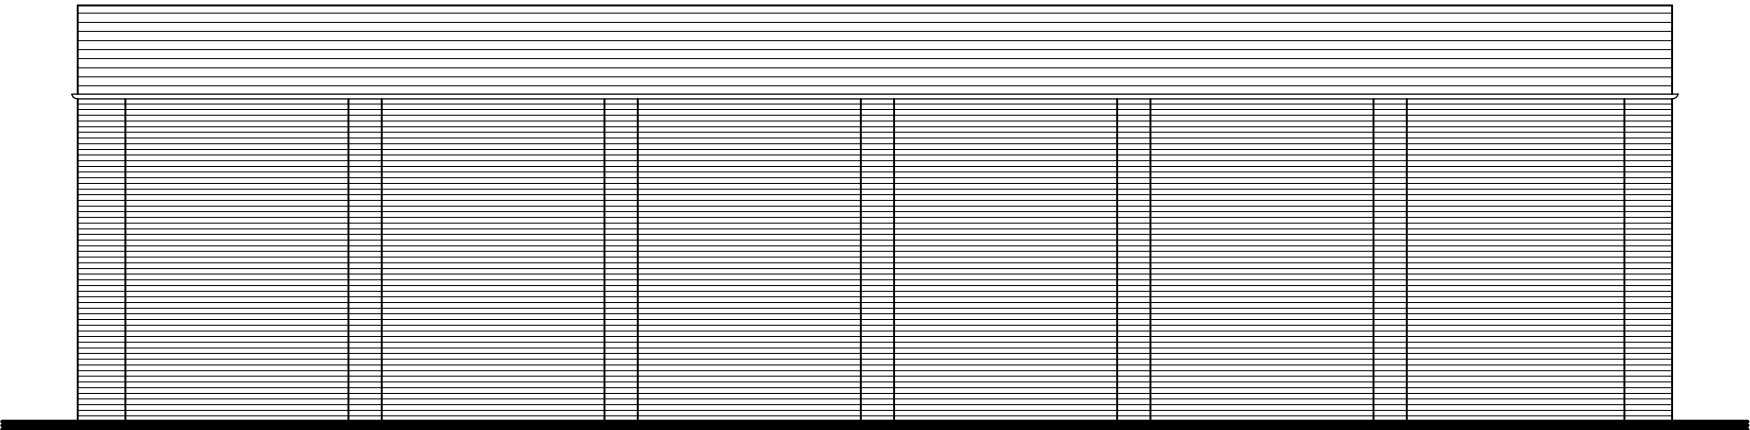

SOUTH EAST (REAR) ELEVATION



Existing Elevations (1:100)

Rev.	Date	Details	Drawn	Checked
------	------	---------	-------	---------

Issued for:

PLANNING APPLICATION

Project/Client: Project No:

222 London Road, E.17.108

Dwg No: 110

Rev: *

Enterprise Rent-a-Car

Drawing: Scale: 1:100 @A3

Existing Elevations

Drawn By: BA Date: 22.11.17

Checked By: * Date: *

3rd Floor,
70-74 Norwich Avenue West,
Bournemouth.
BH2 6AW

T:01202 375818
info@lmaarchitects.co.uk
www.lmaarchitects.co.uk

