



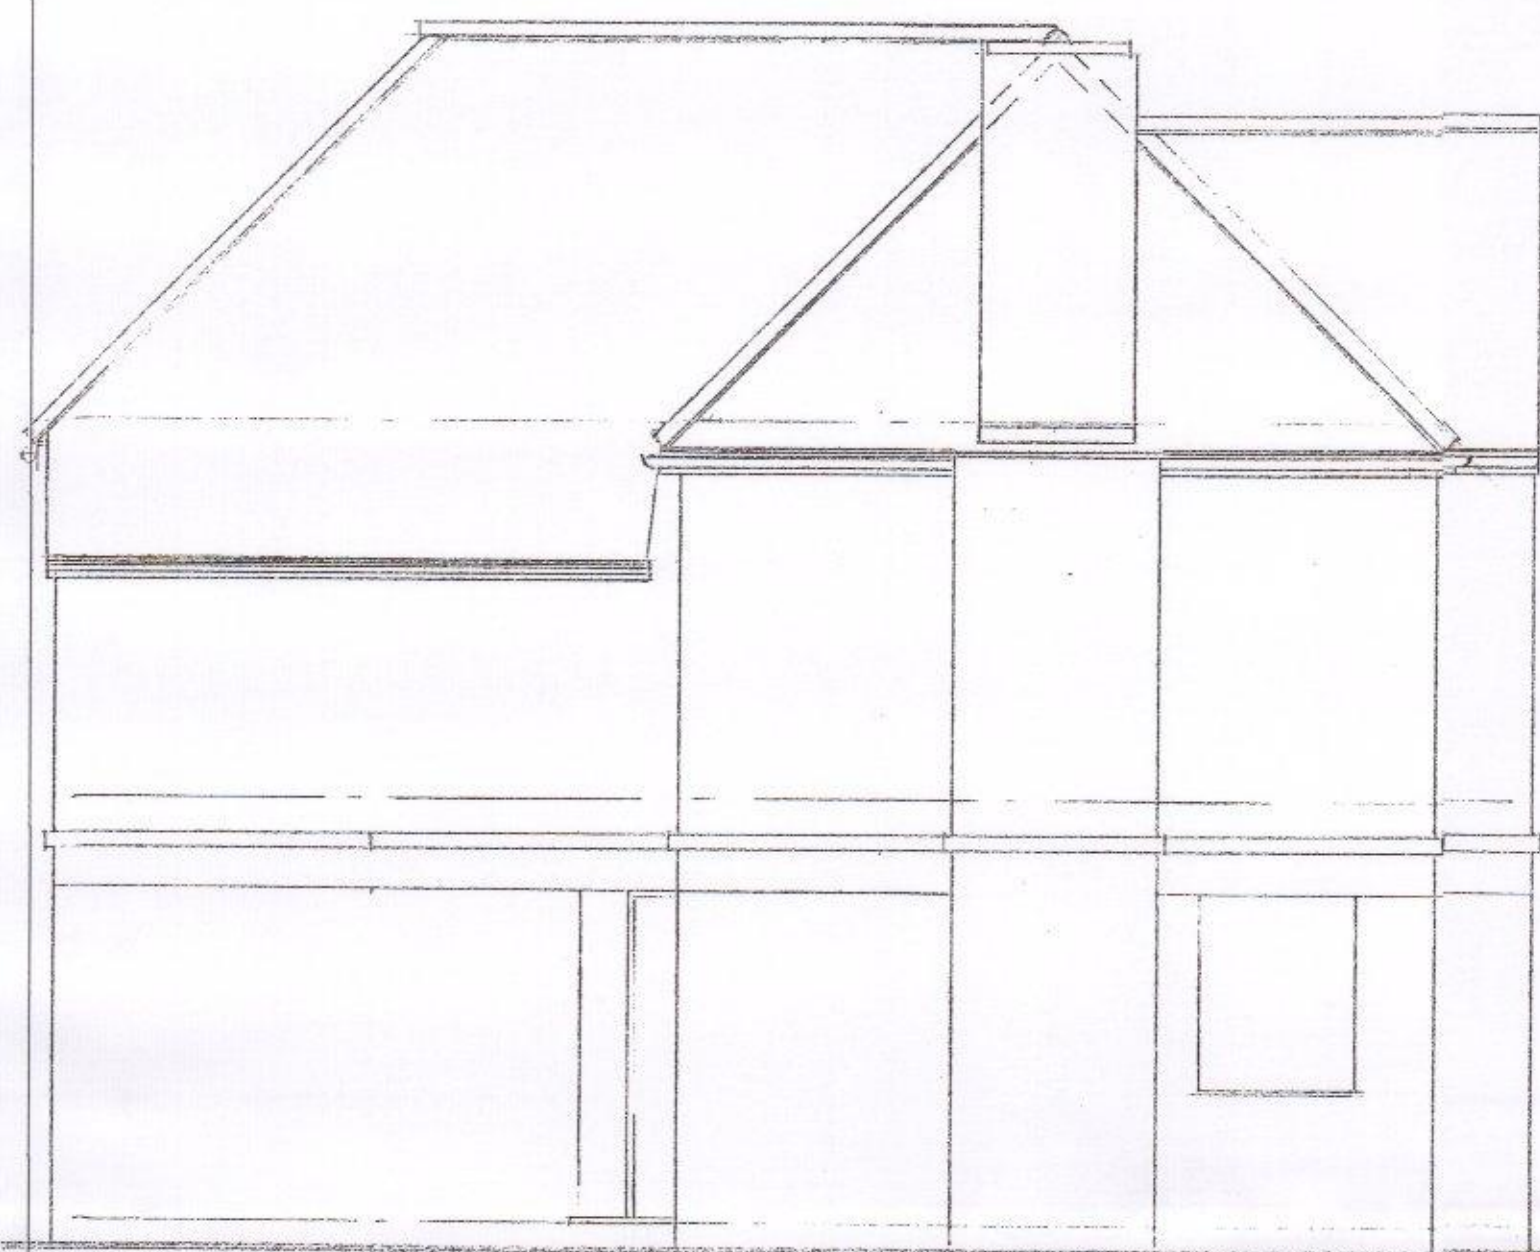

WEST ELEVATION

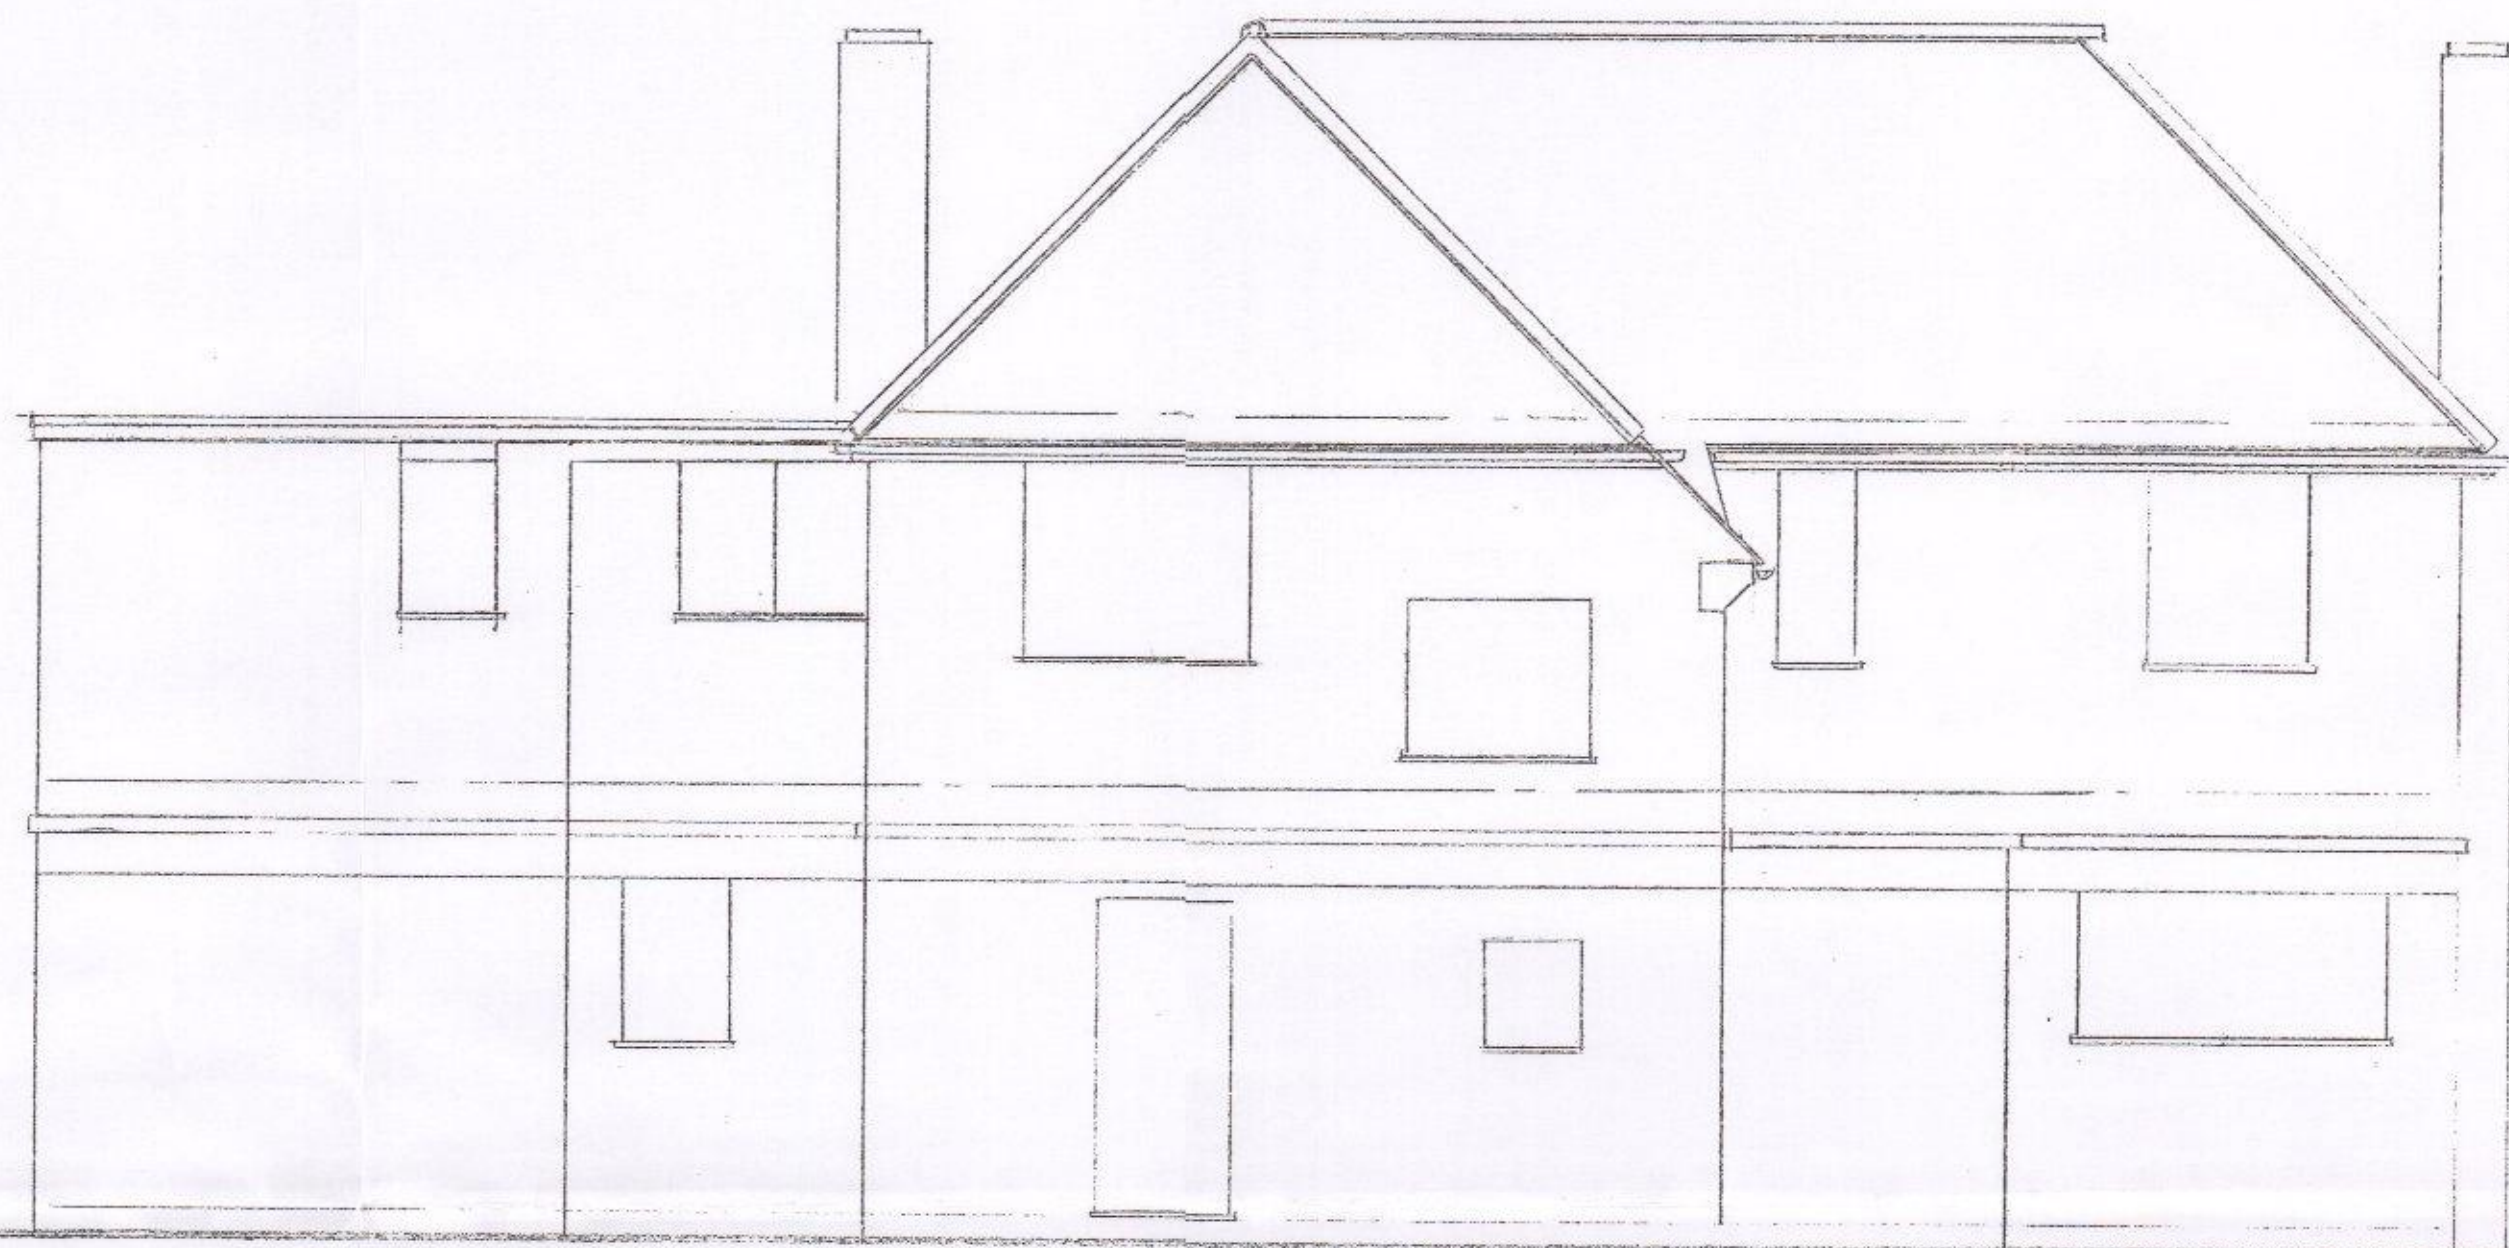

NORTH ELEVATION

HAVANT BOROUGH
COUNCIL
26 OCT 2017
RECEIVED

MR N. BROWN

24 CASTLE AVE
WARRINGTON
CHESHIRE

EXISTING WEST &
NORTH ELEVATIONS

David Niven Design Ltd

Architectural Services and Structural Engineering

David Niven - Director
74 Westbourne Ave
Emsworth
Hampshire
PO10 7QU
01243 330070
davidnivedesign@gmail.com



Printed on behalf of
Checkapointprofessional.com

1:020 SEPT '17 16/11/2013