



NOTES:

Dimensions to be checked on site before commencing work. Any discrepancies shall be reported to the architect immediately. Do not scale from these drawings except for planning purposes. Use figured dimensions only.


Where applicable this drawing is to be read in conjunction with other consultants' drawings. All drawings to be read in conjunction with specification and all other drawings. Drawings shall be signed and sealed by a qualified engineer and mechanical and electrical drawings / specification

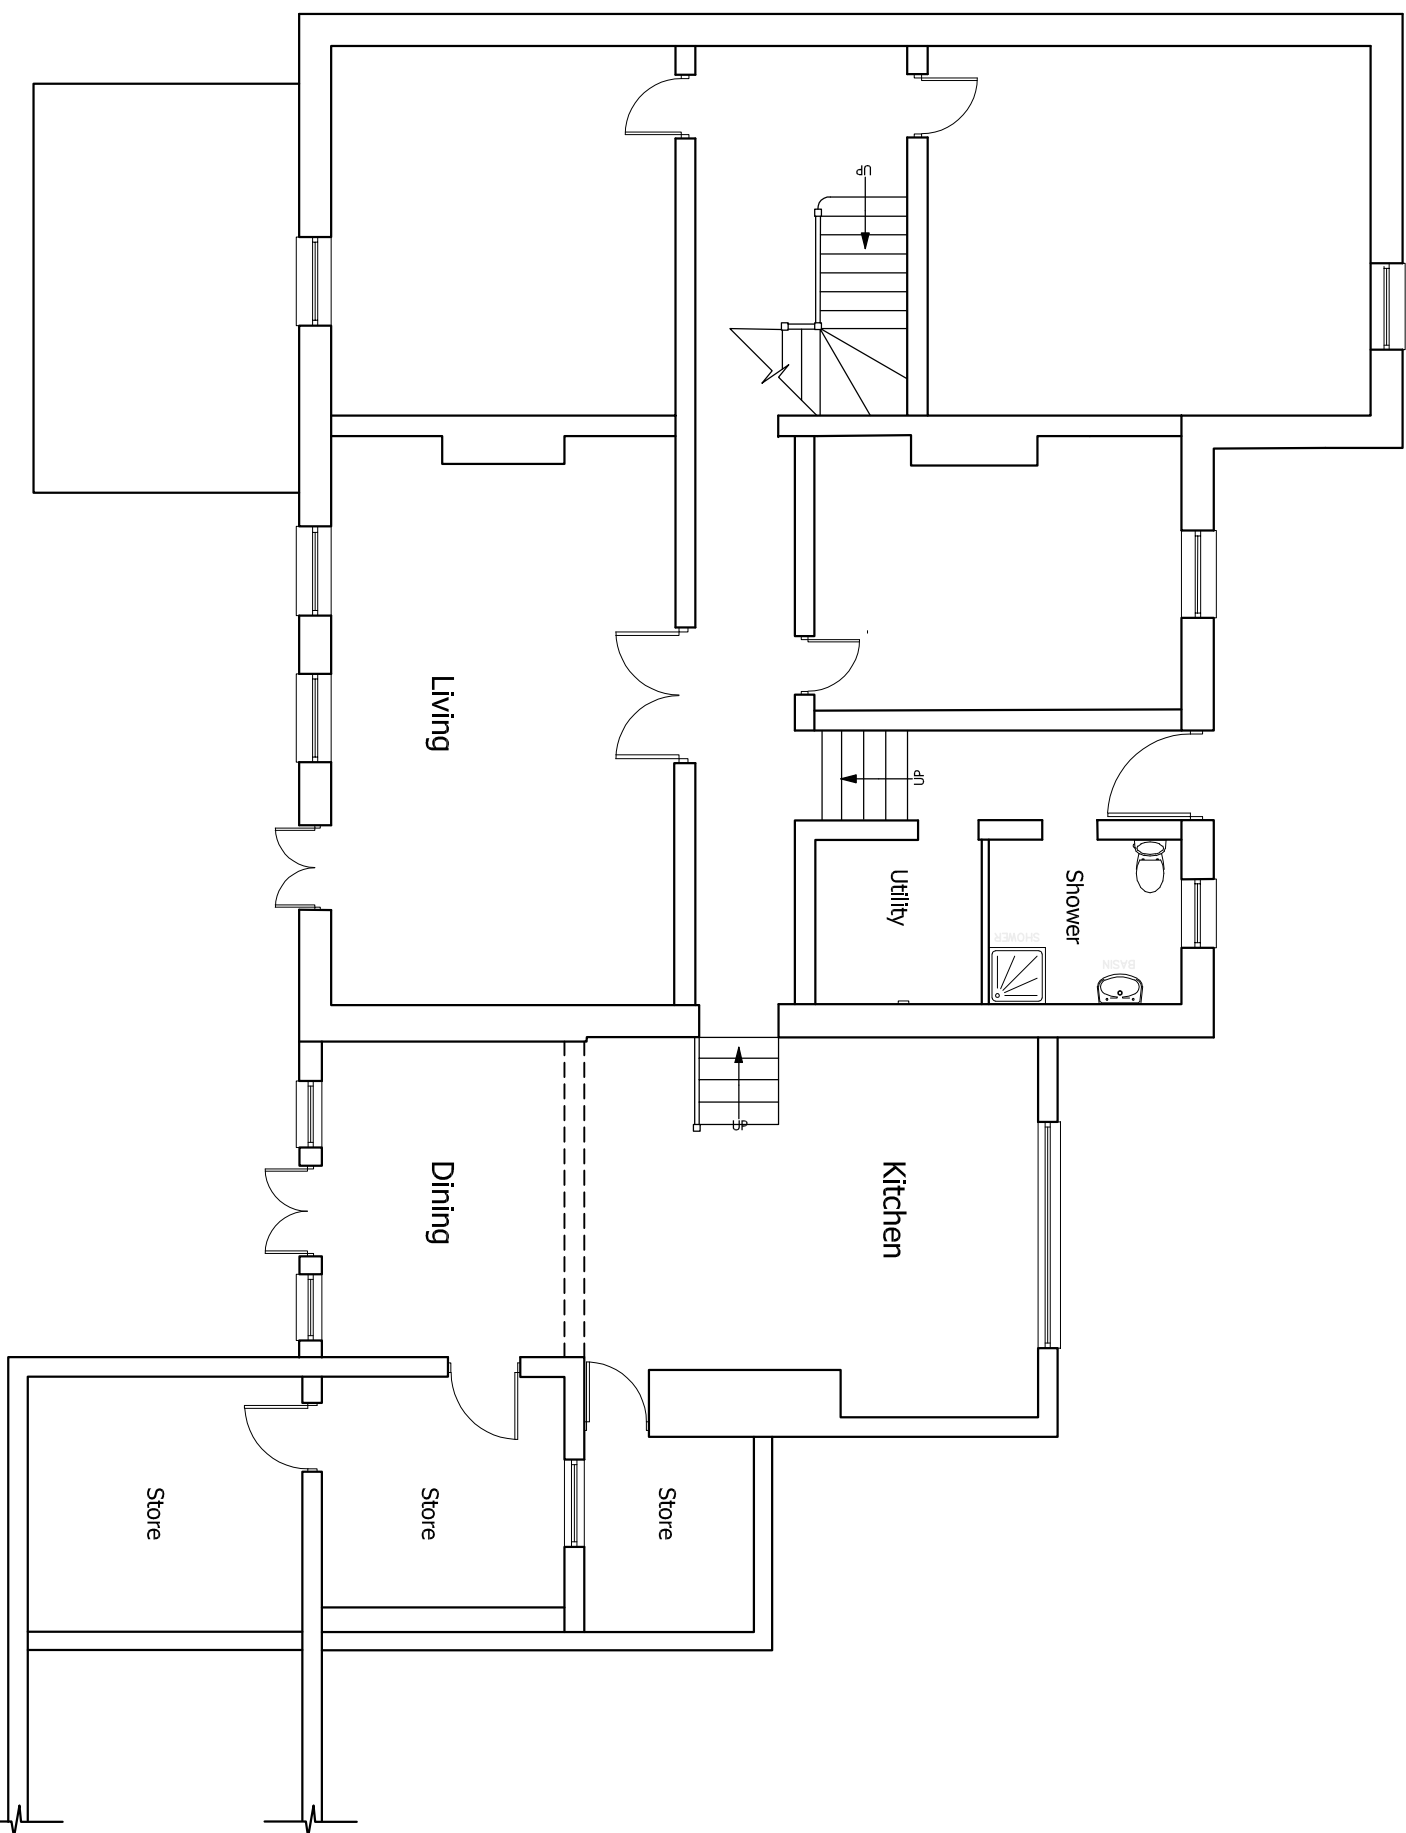


Proposed Ground Floor Plan
1:100

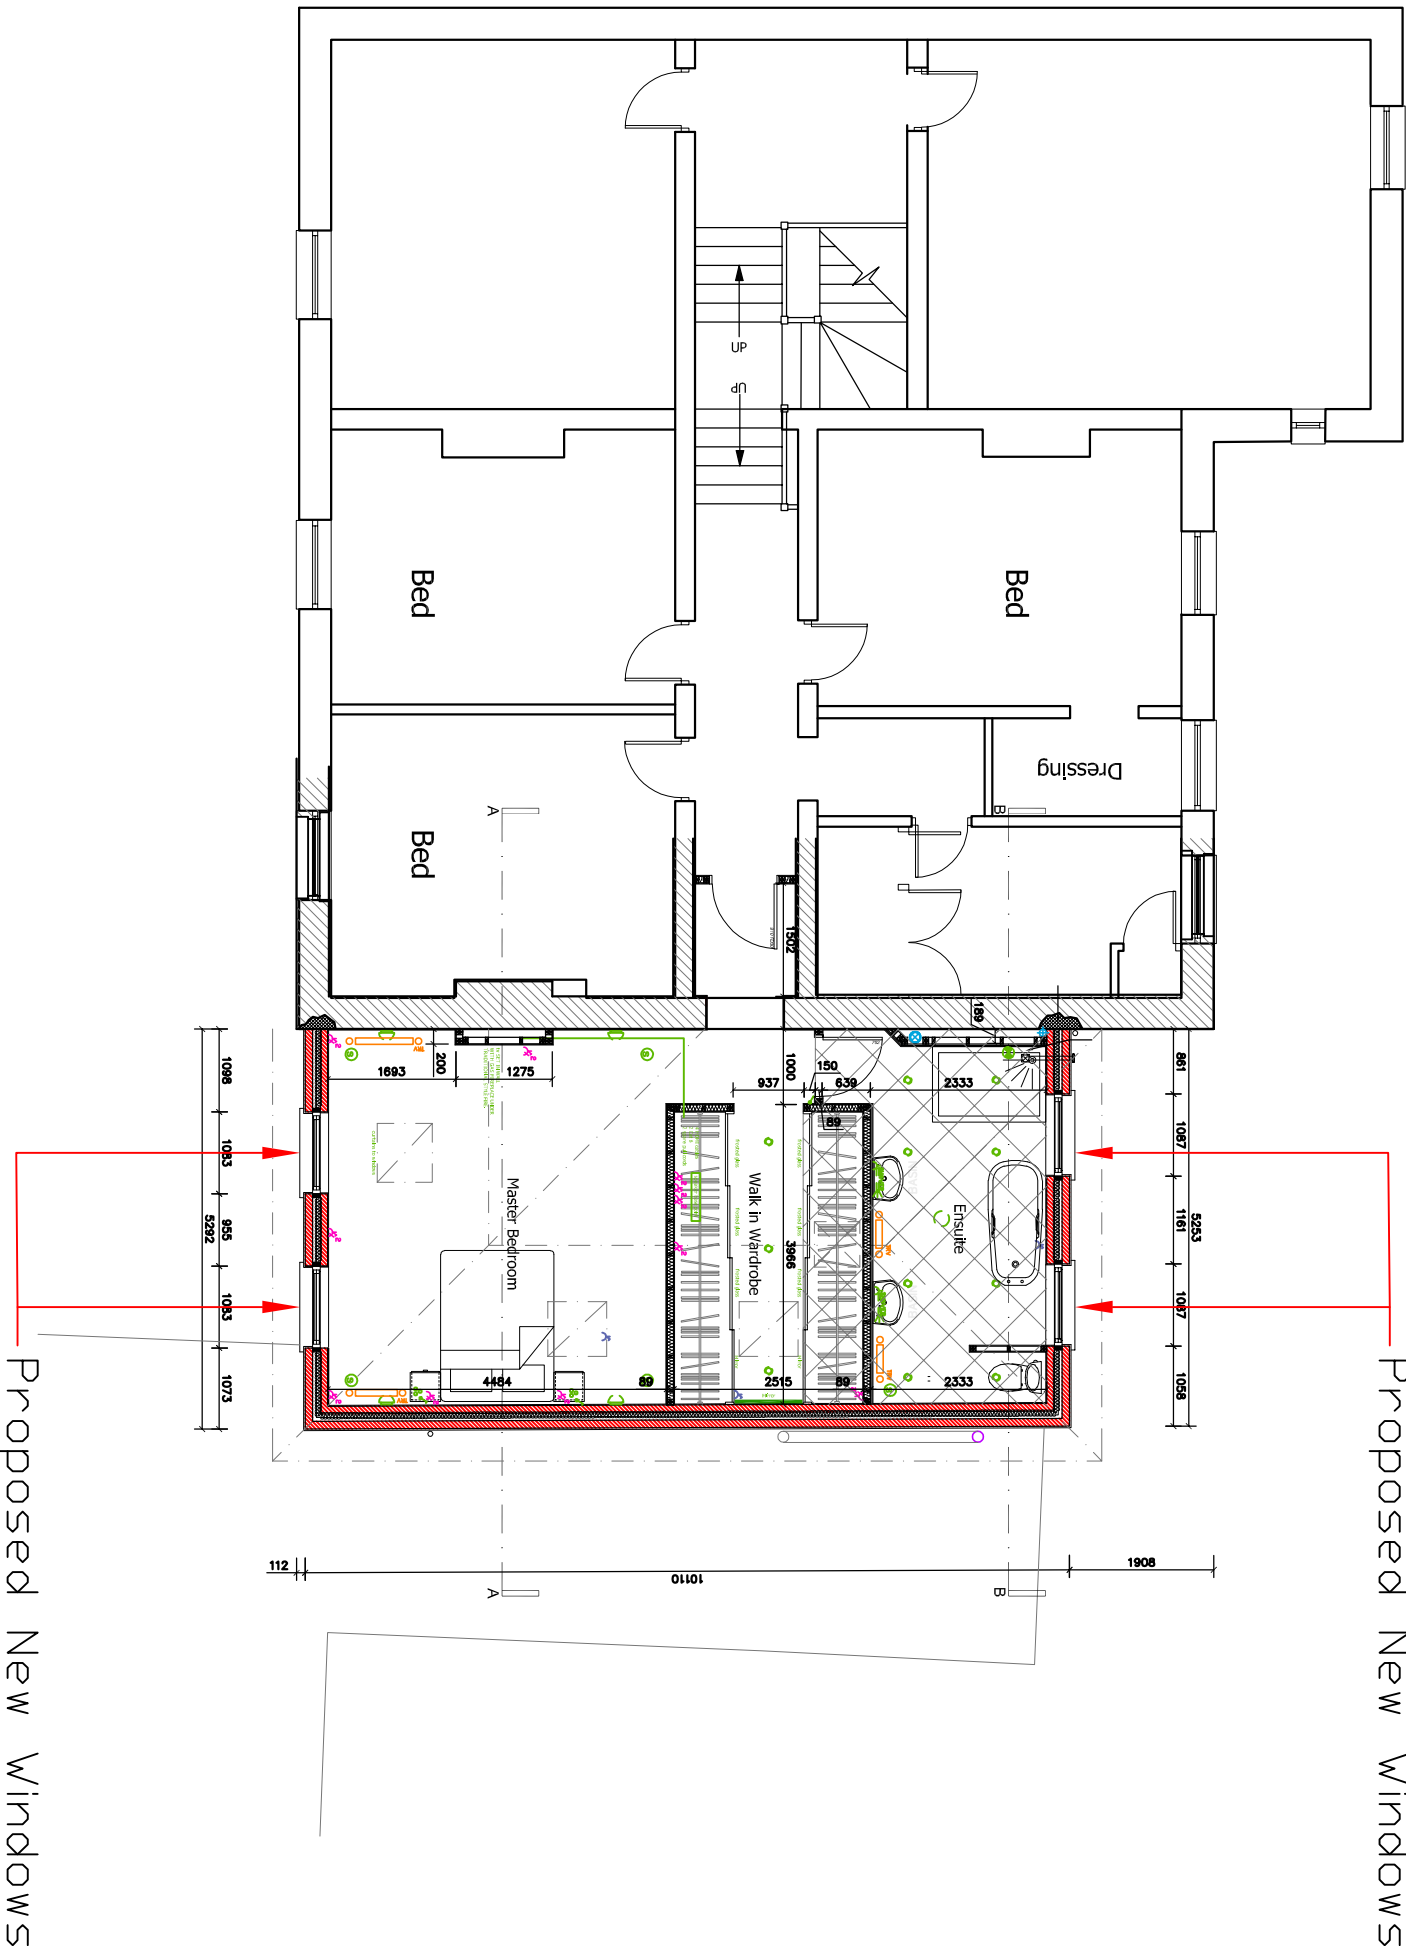


Proposed First Floor Plan
1:100

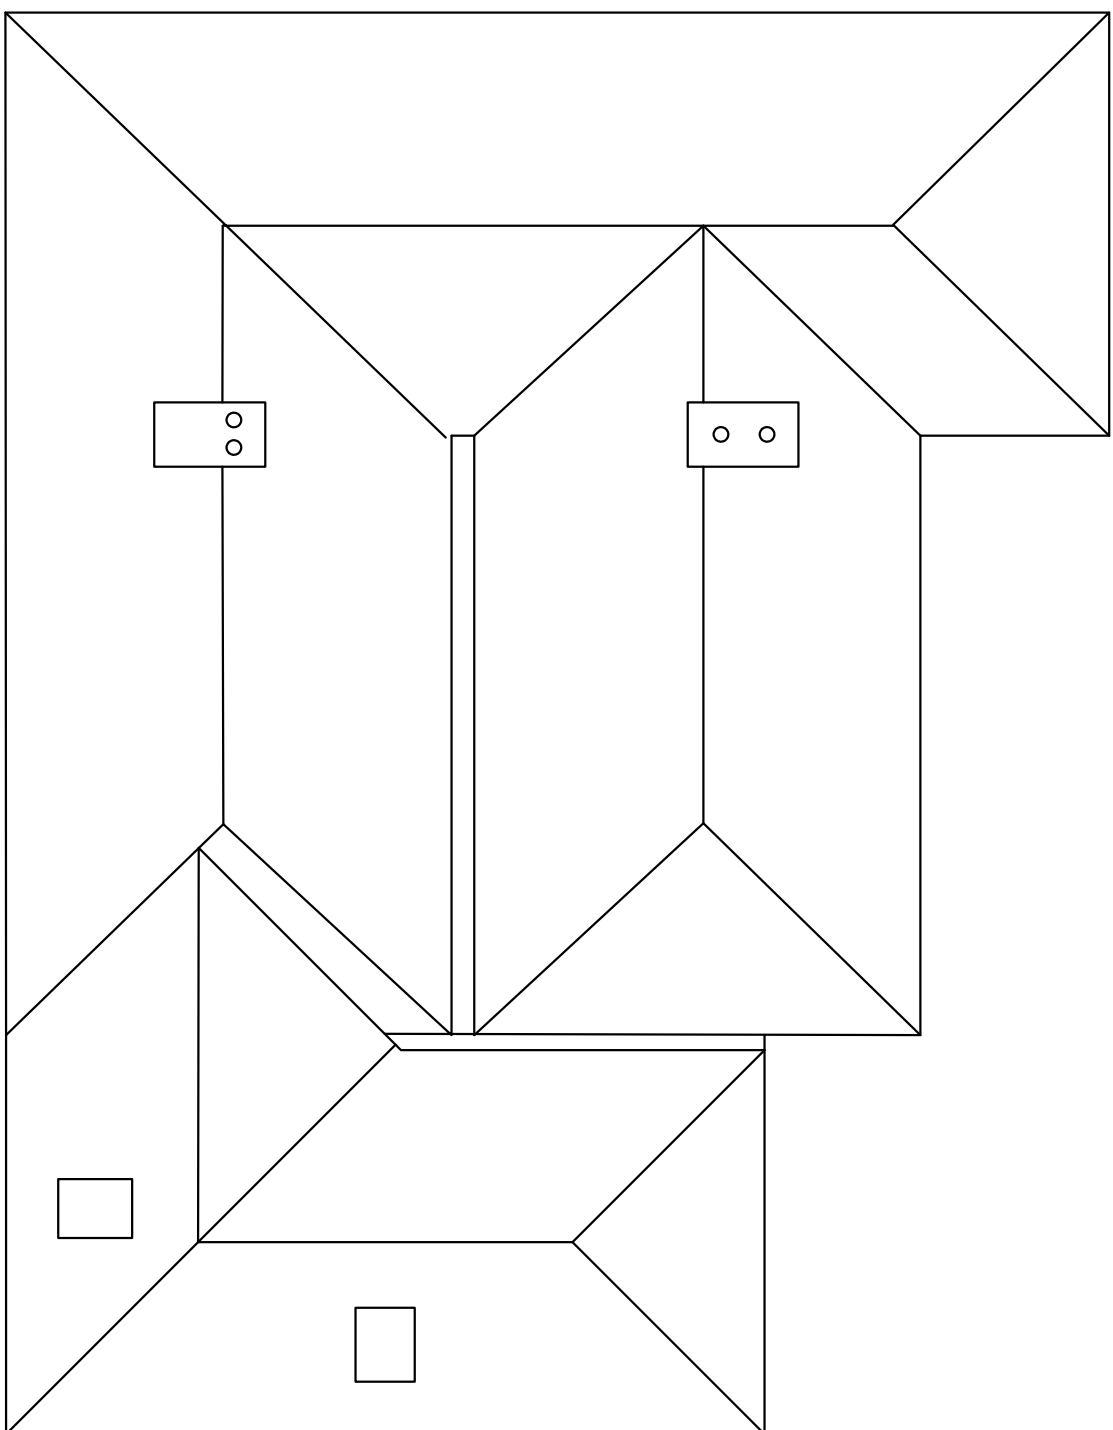


Proposed First Floor Plan
1:100

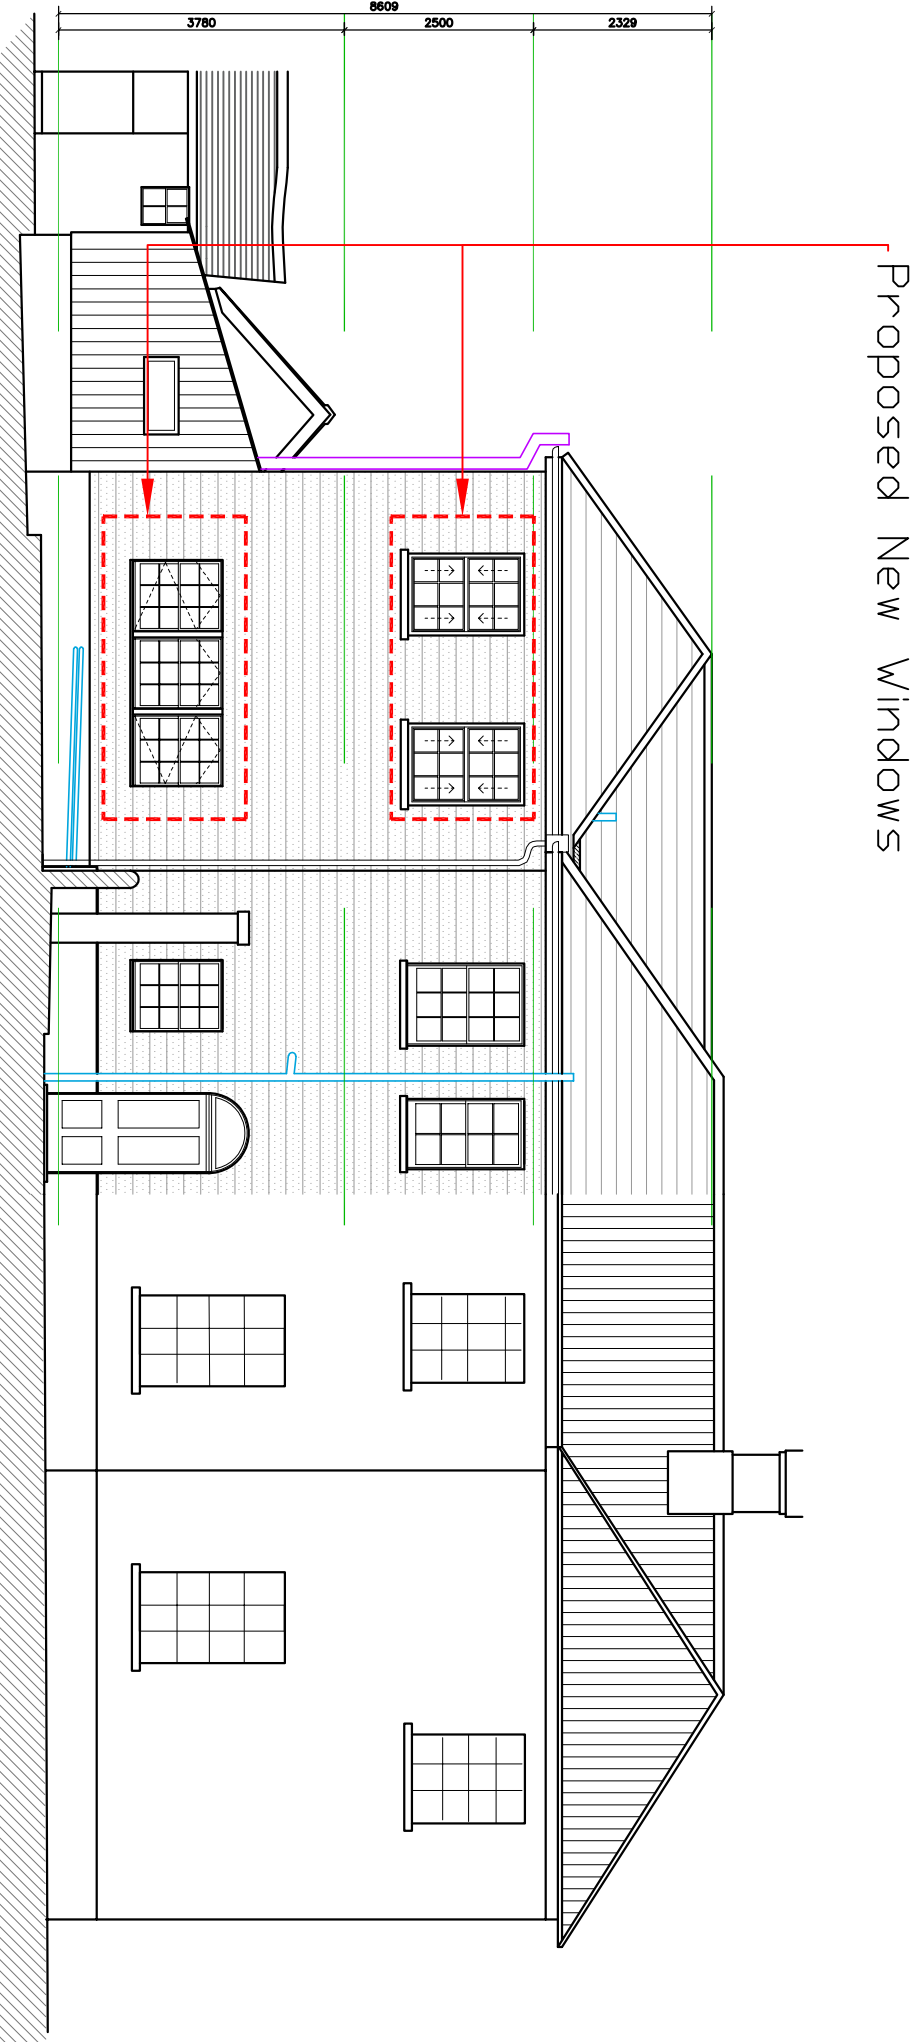

Proposed North Elevation
1:100

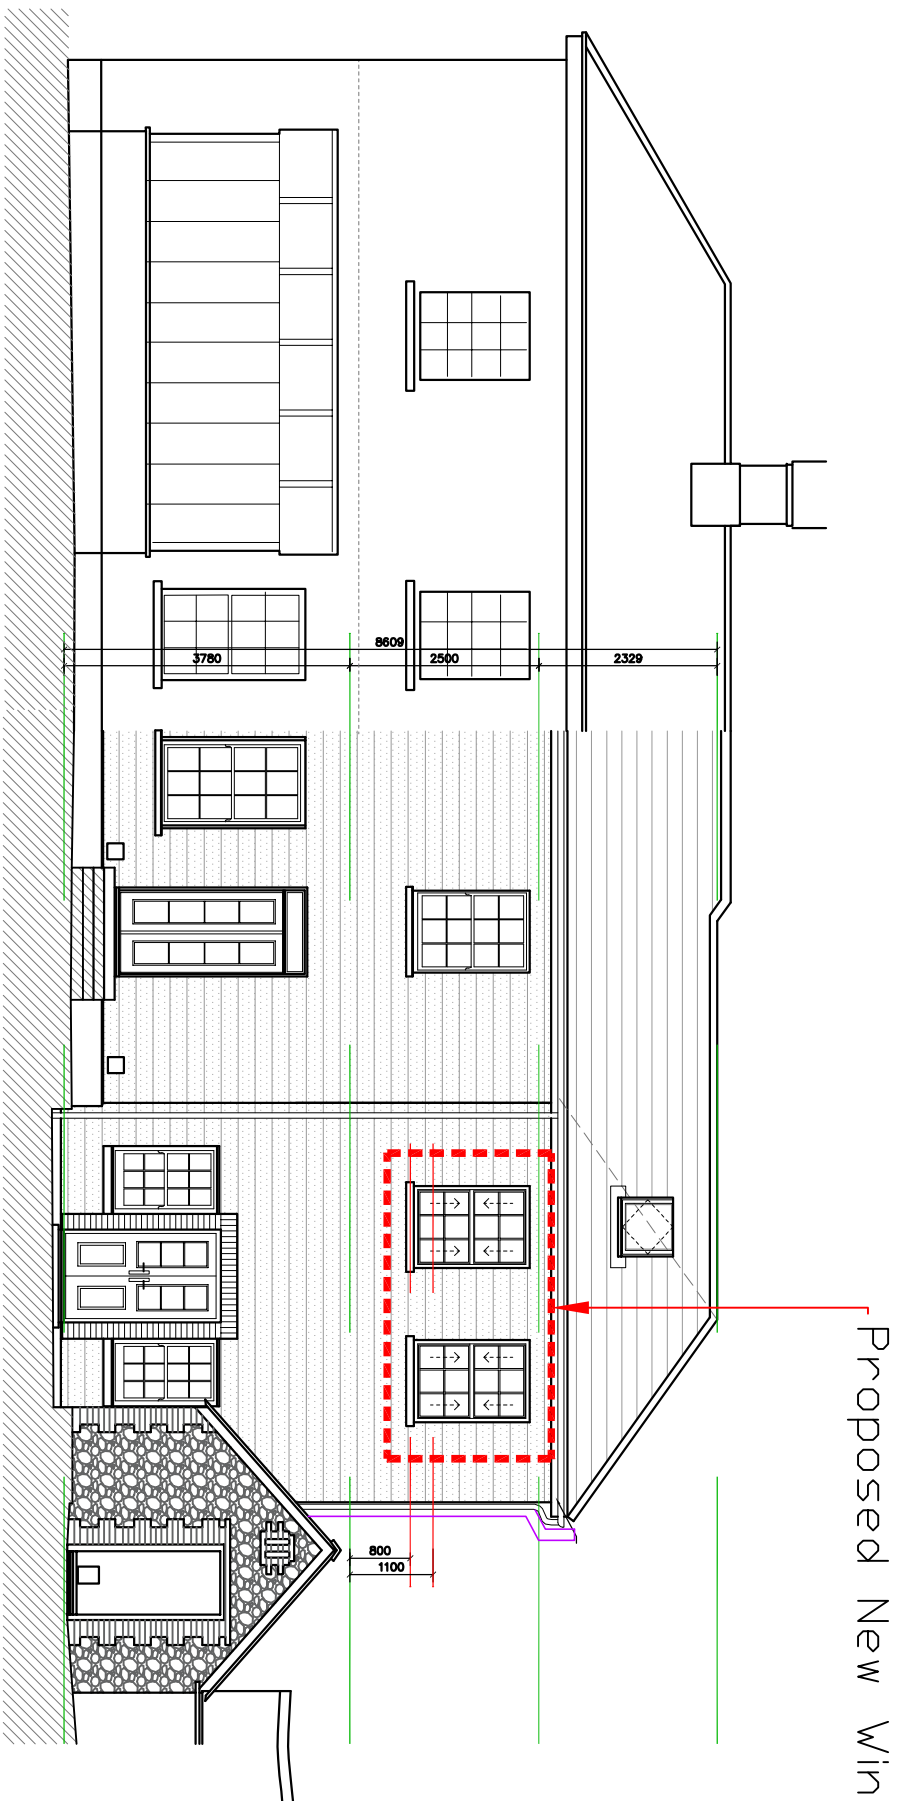



Proposed South Elevation
1:100

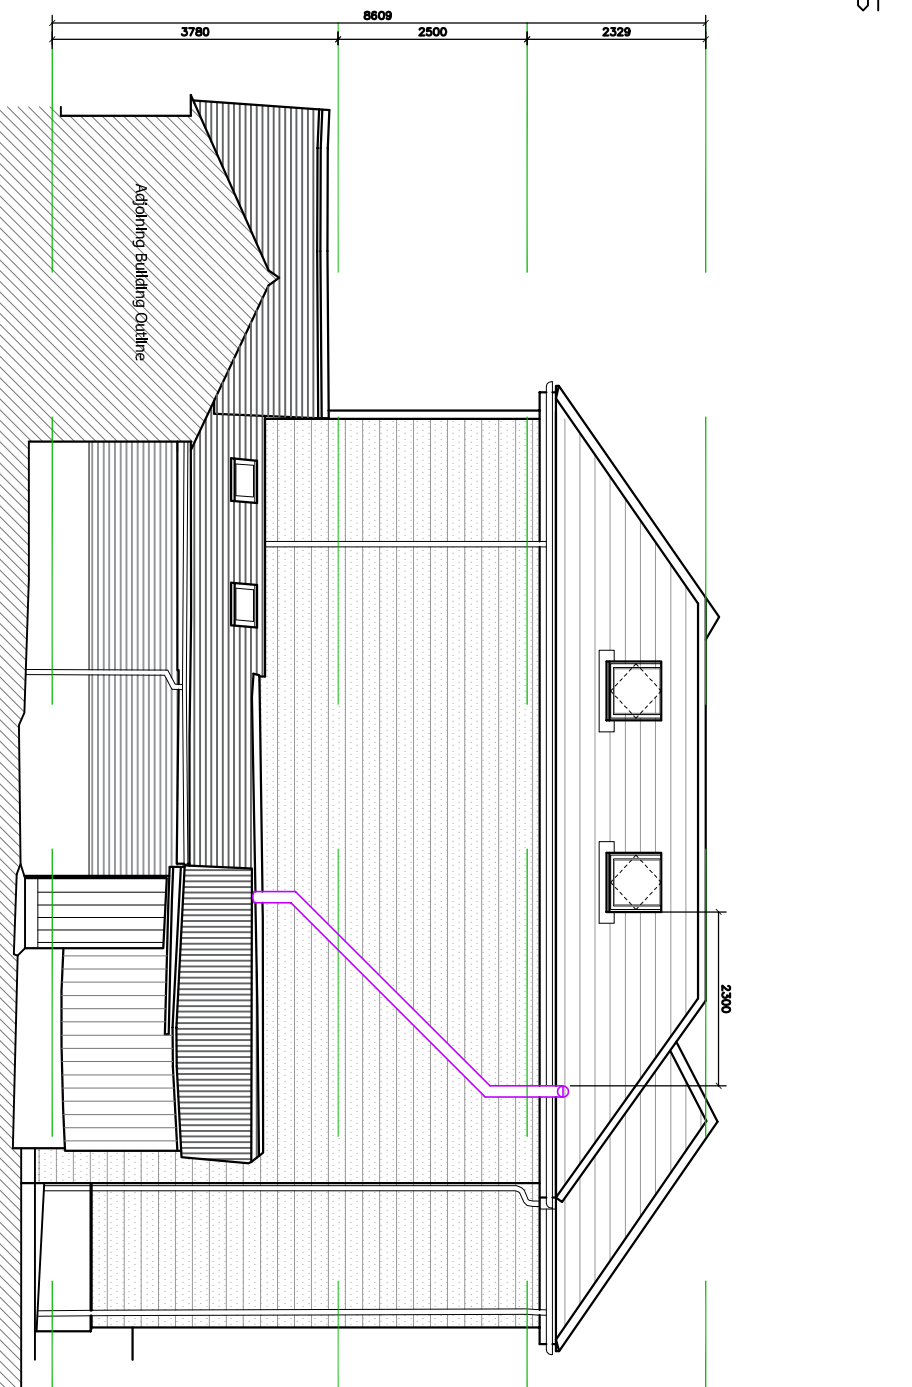

Proposed East Elevation
1:100



Site Block Plan @ 1:500
Ordnance Survey (c) Crown Copyright 2017. All rights reserved. Licence number 100020449

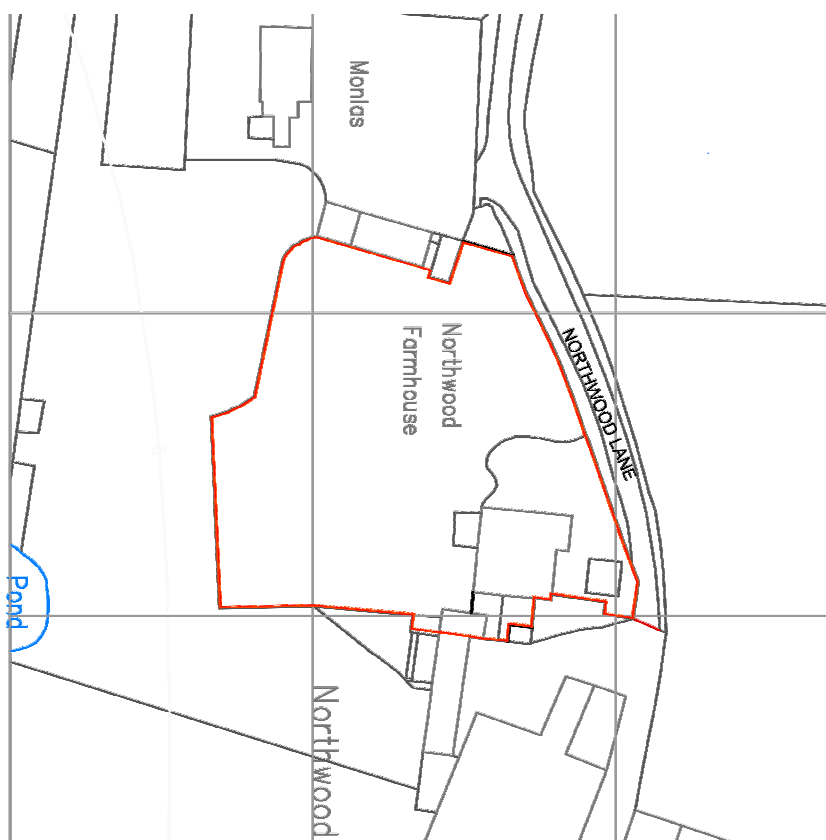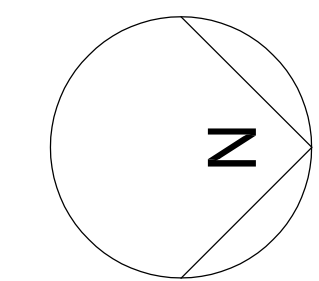

Site Location Plan @ 1:1250
Ordnance Survey (c) Crown Copyright 2017. All rights reserved. Licence number 100020449

REV	DATE	AMENDMENT	DRAWN

hd
architects
Hobbs & Daines Architects Ltd
1 The Old Ford Mill,
Emsworth, PO10 2BT
01243 370 715
www.hidarchitects.co.uk mail@hidarchitects.co.uk

CLIENT
Mr Damon Repton

PROJECT
Northwood Farmhouse
Northwood Lane
Northwood
Hampshire
PO11 0LR

DRAWING
Details as proposed

SCALE
As noted @ A1

DATE	DRAWN	REVISION
August 2017	JF	
1707/6-11		