
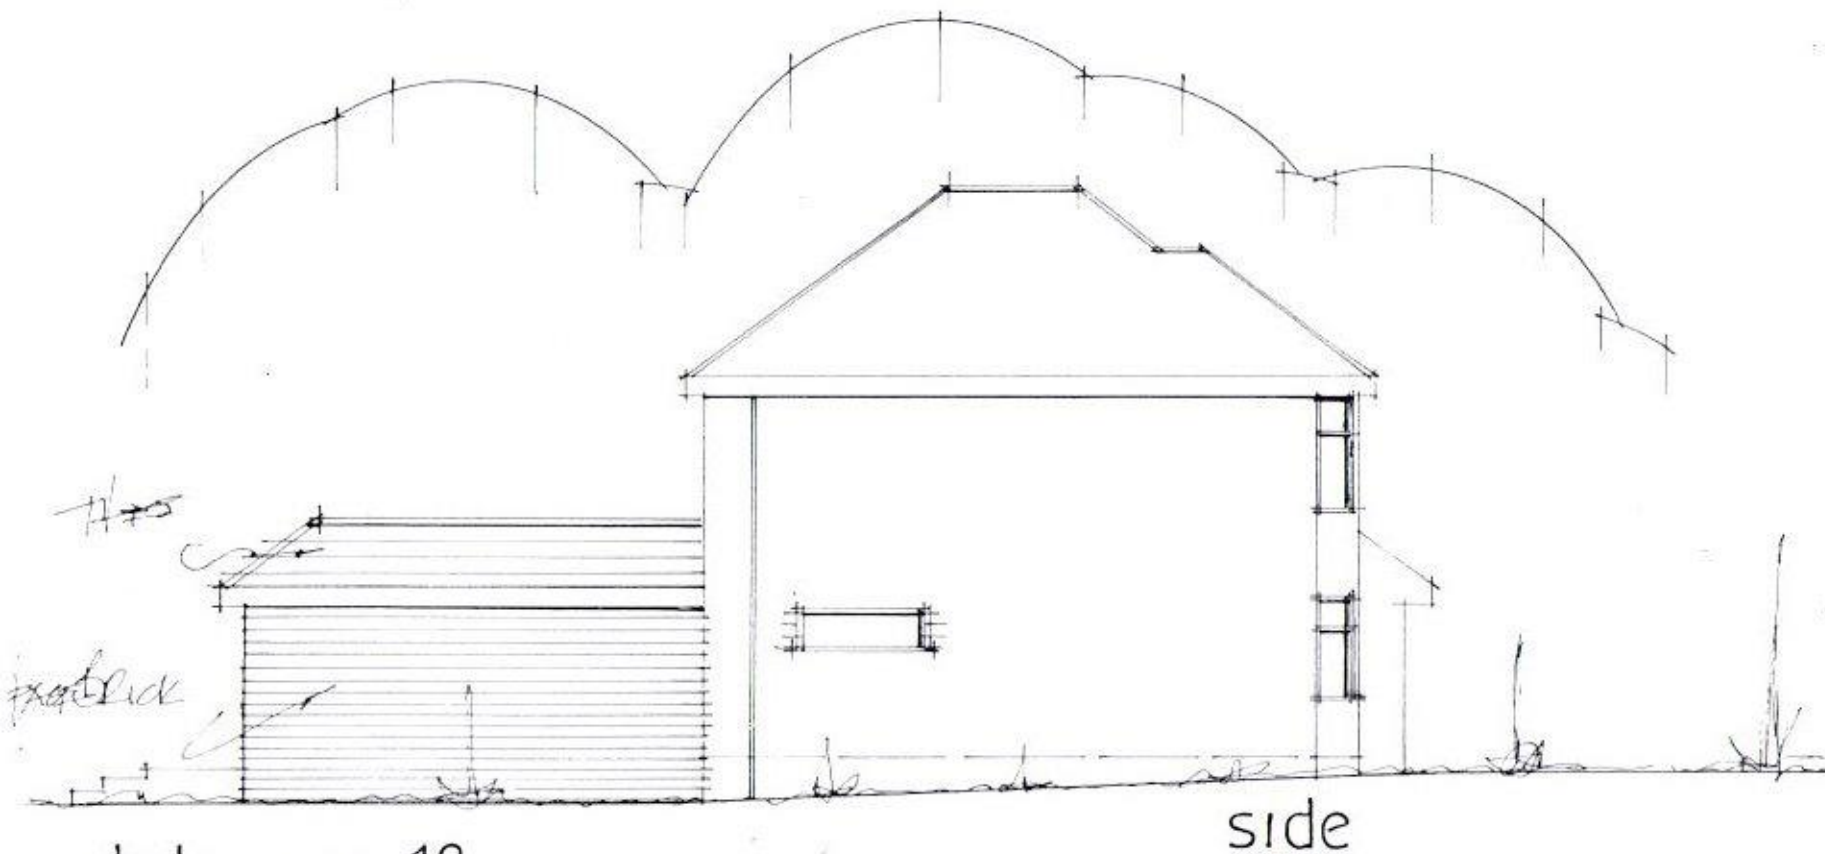


PROPOSED SINGLE STOREY REAR ADDITION.
5, NEW LANE, HAVANT, HANTS.
FOR MR & MRS P. ROBINSON.

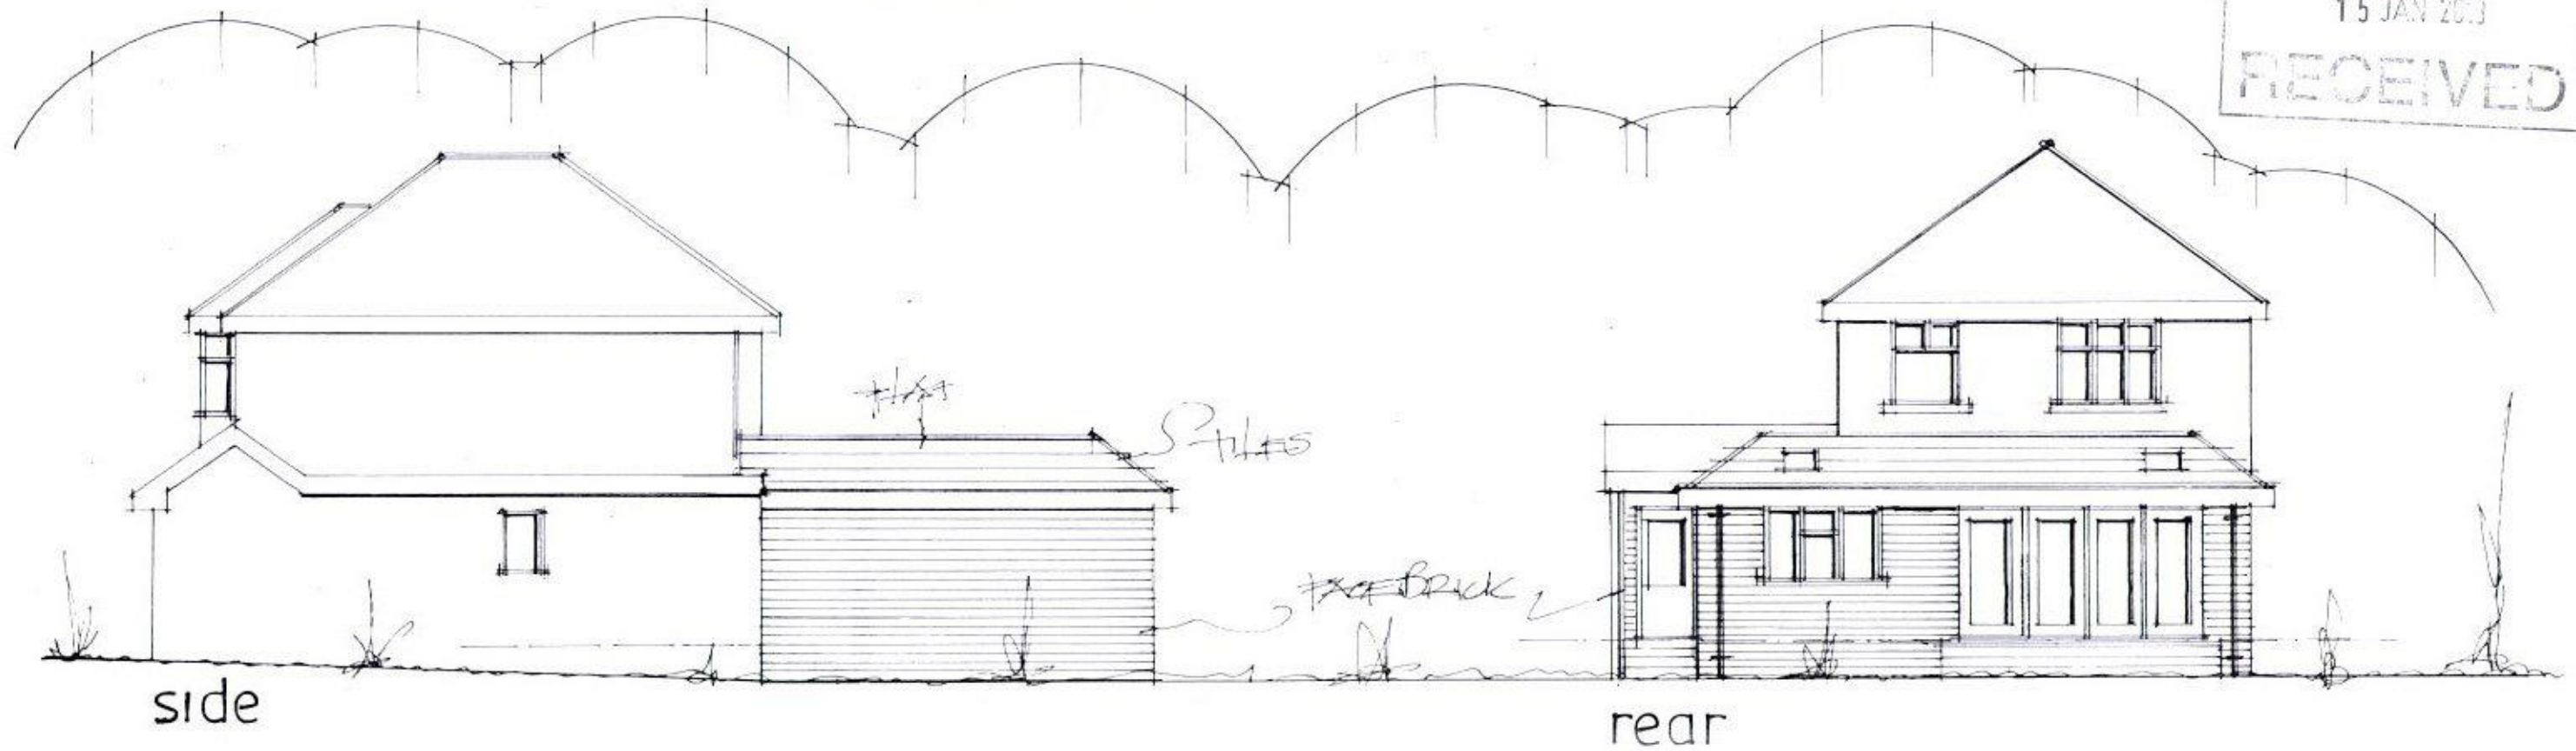

PROPOSED ELEVATIONS

date jan 18
scale 1:100

PETER J. WALKER
ISLAND DESIGN
182 SEAFRONT, HAYLING ISLAND, HANTS
PO11 9AN
TEL: 02392467571