
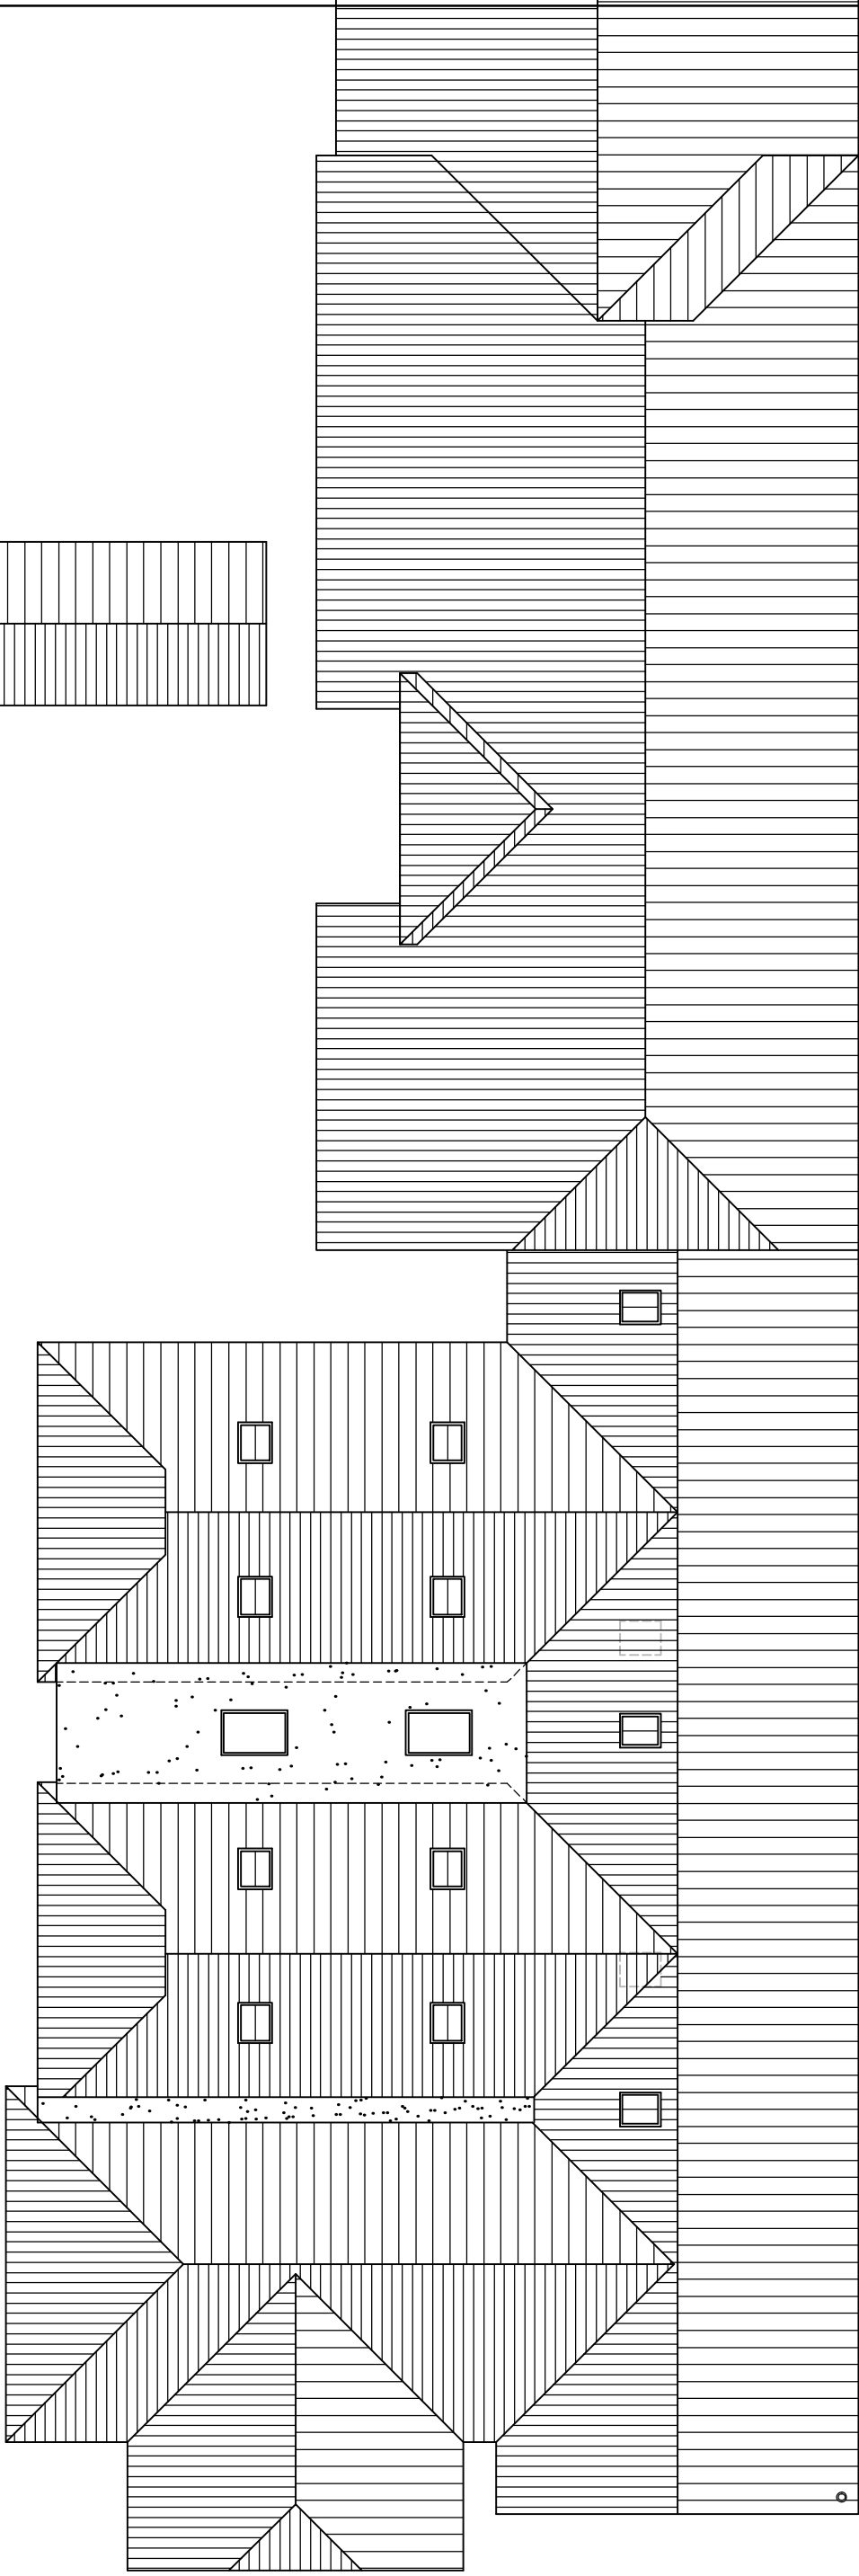
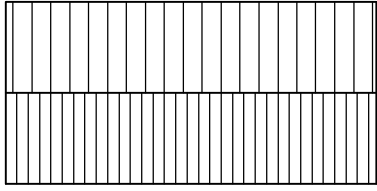


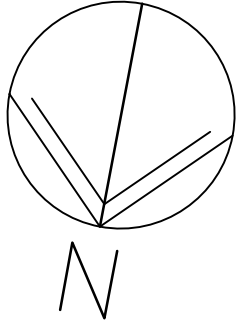


Northney Farm
Tea Rooms,
St Peter's Rd,
Hayling, PO11 0RX

PROPOSED
ROOF PLAN –
BARN OFFSET

Revisions
A.

Scale A3 = 1:100
Drawn SAR / JHL
Date 11/12/17

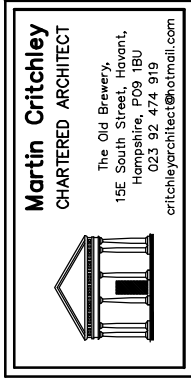

metres

10

20

30

40

17077-4130