



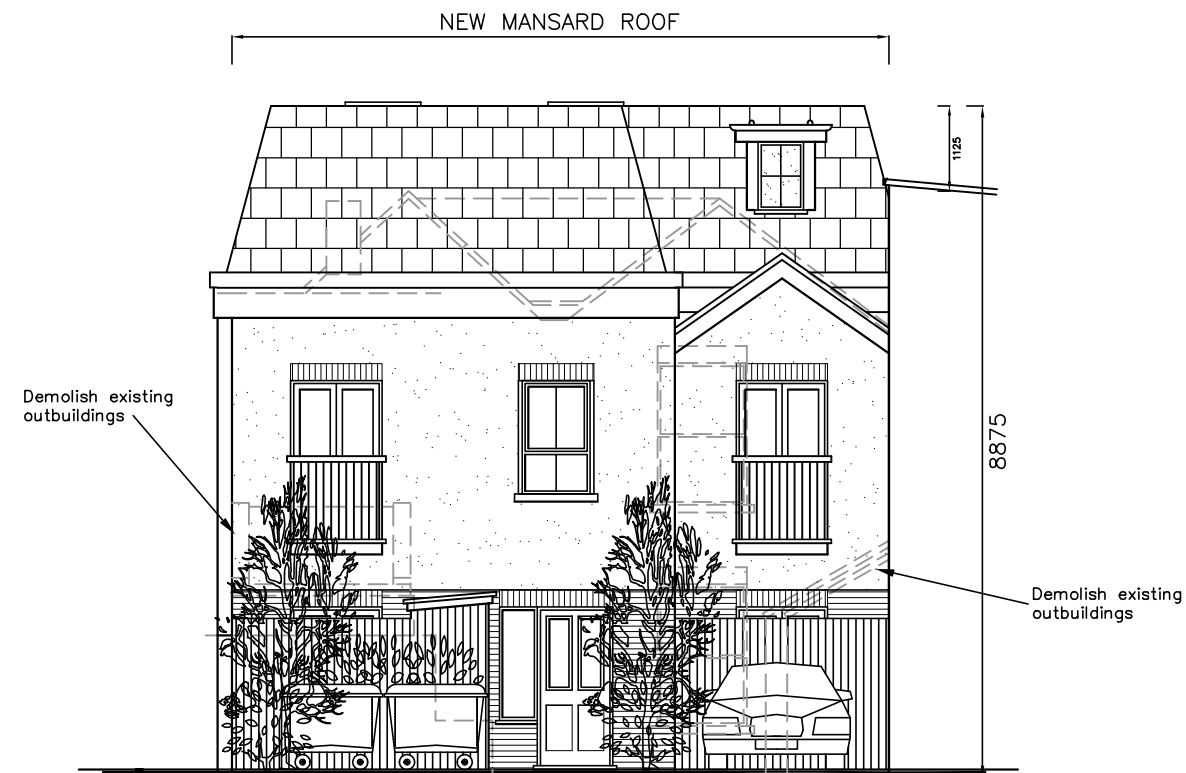

NORTH



SOUTH

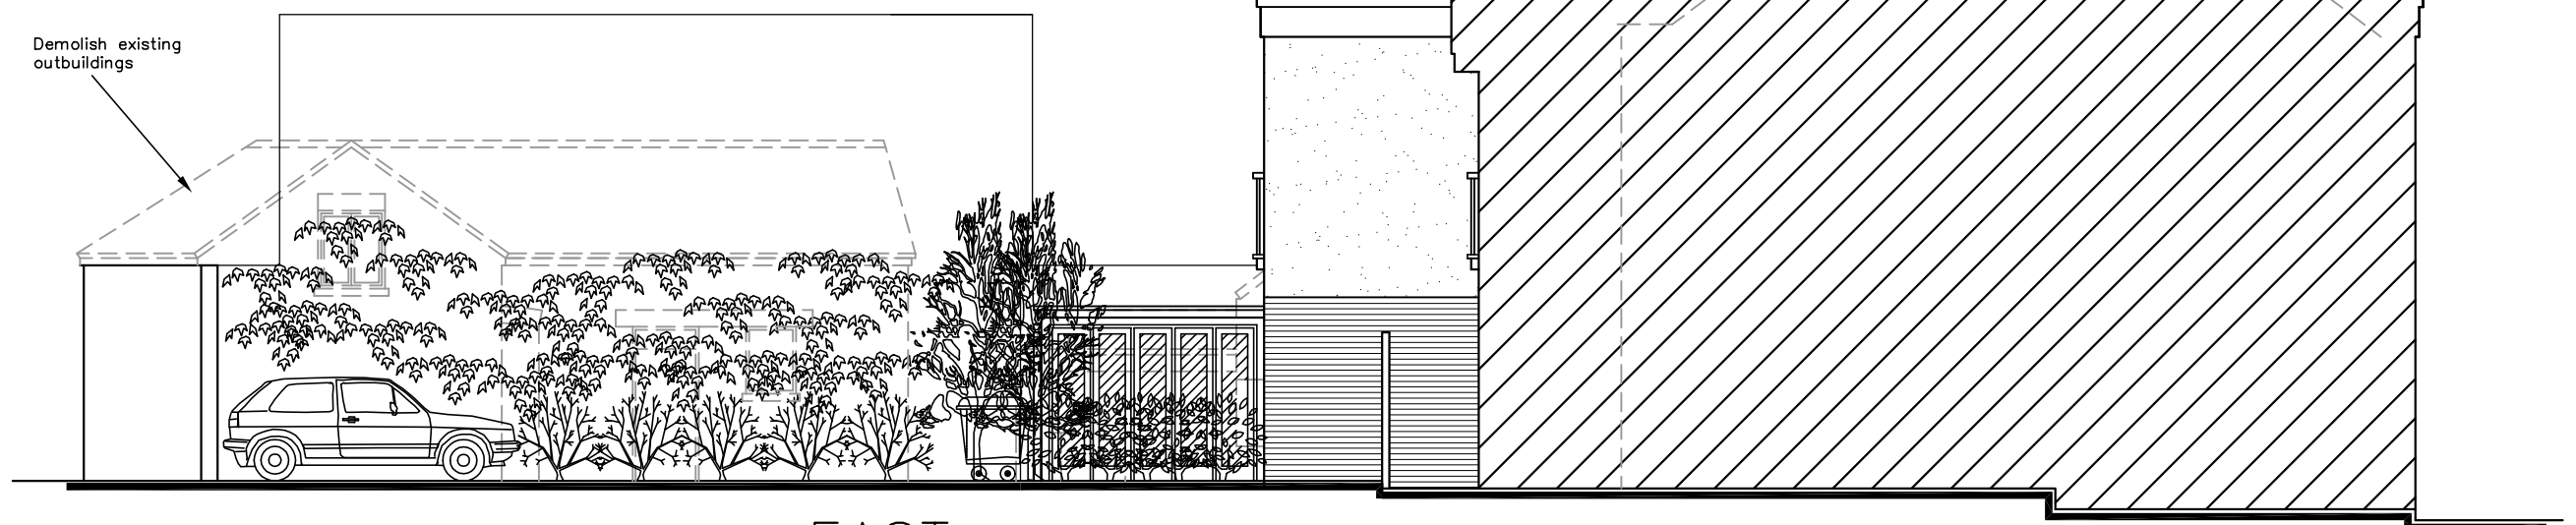

EAST

234 Sea Front,
Hayling Island,
PO11 0AU

PROPOSAL ELEVATIONS

Revisions

- A.
- B.
- C.
- D.



Scale A1 = 1:50, A3 = 1:100
Date 29/11/17
Drawn JHL

metres

10

20

30

1694-531⁰