
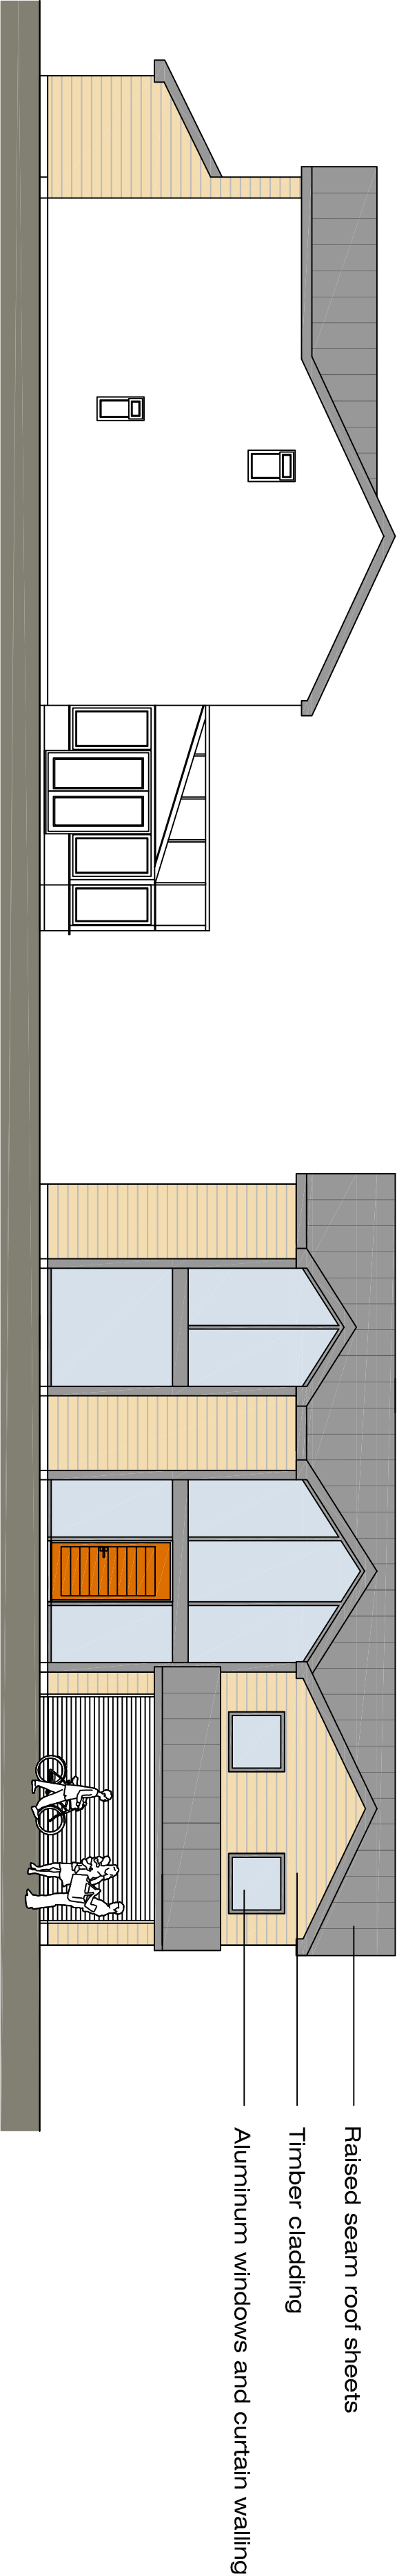


Proposed Elevations

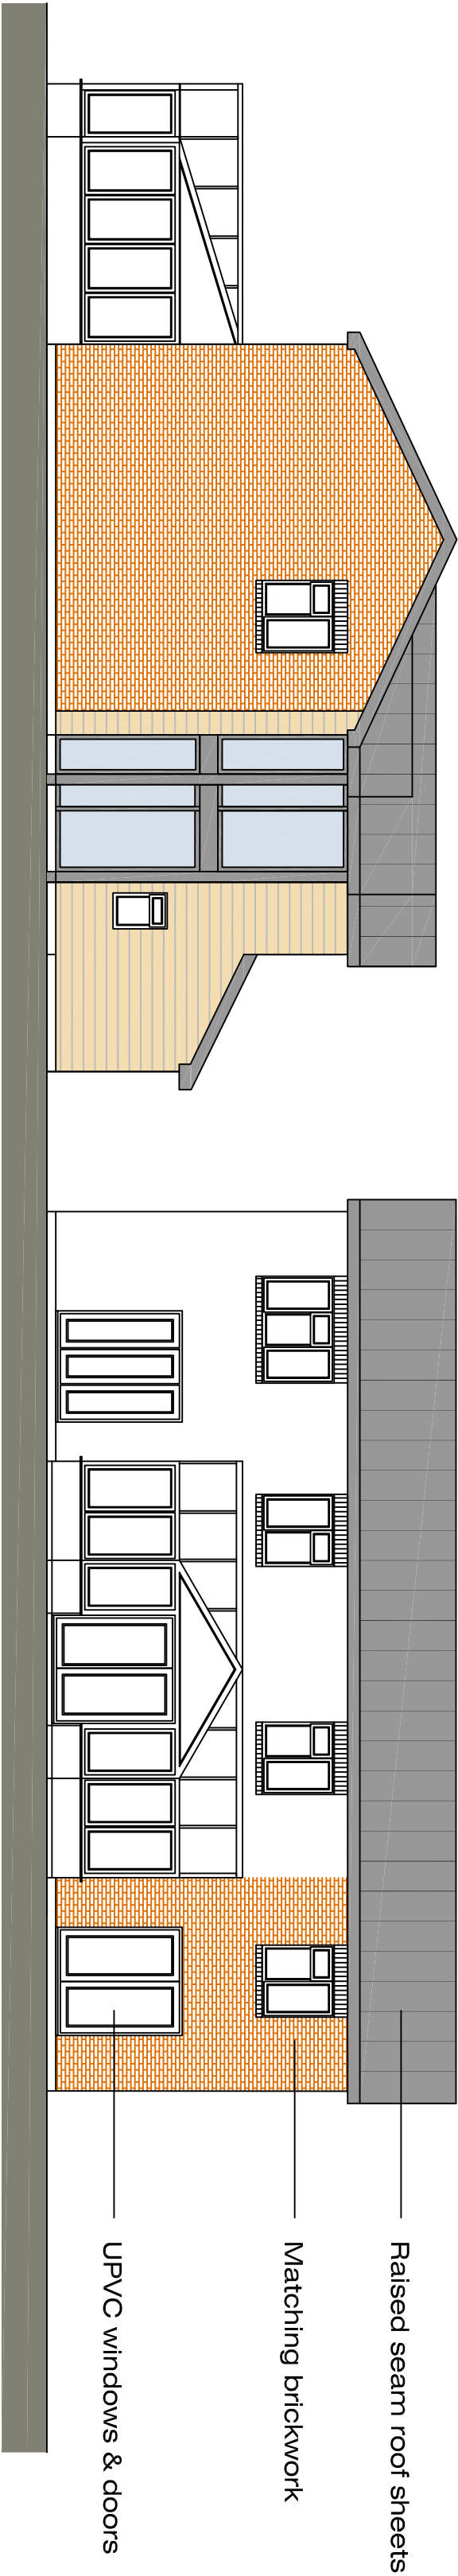

REVISION:					Drawing Title : Proposed Elevations					Project : Mr P Kennedy 40 Wallis Road Waterlooville					<table><tr><td>Drawn By</td><td>Date</td><td>SHEET SIZE</td><td>Approved By</td><td>Date</td></tr><tr><td>CRF</td><td>15/08/17</td><td>A2</td><td></td><td></td></tr><tr><td colspan="2">Drawing No.</td><td>Revision:</td><td colspan="2">Scale:</td></tr><tr><td>CFA</td><td>FULL</td><td>BS</td><td></td><td>1/100</td></tr></table>				Drawn By	Date	SHEET SIZE	Approved By	Date	CRF	15/08/17	A2			Drawing No.		Revision:	Scale:		CFA	FULL	BS		1/100
Drawn By	Date	SHEET SIZE	Approved By	Date																																		
CRF	15/08/17	A2																																				
Drawing No.		Revision:	Scale:																																			
CFA	FULL	BS		1/100																																		
PLANNING														Chris Flint Associates Ltd CHARTERED SURVEYORS - PROJECT MANAGERS DEVELOPMENT CONSULTANTS 2 Emerald Close Waterlooville, Hants PO7 8NZ tel: 023 92 432484 fax: 023 92 358554 Email: chrisflintassociates@gmail.com																								