



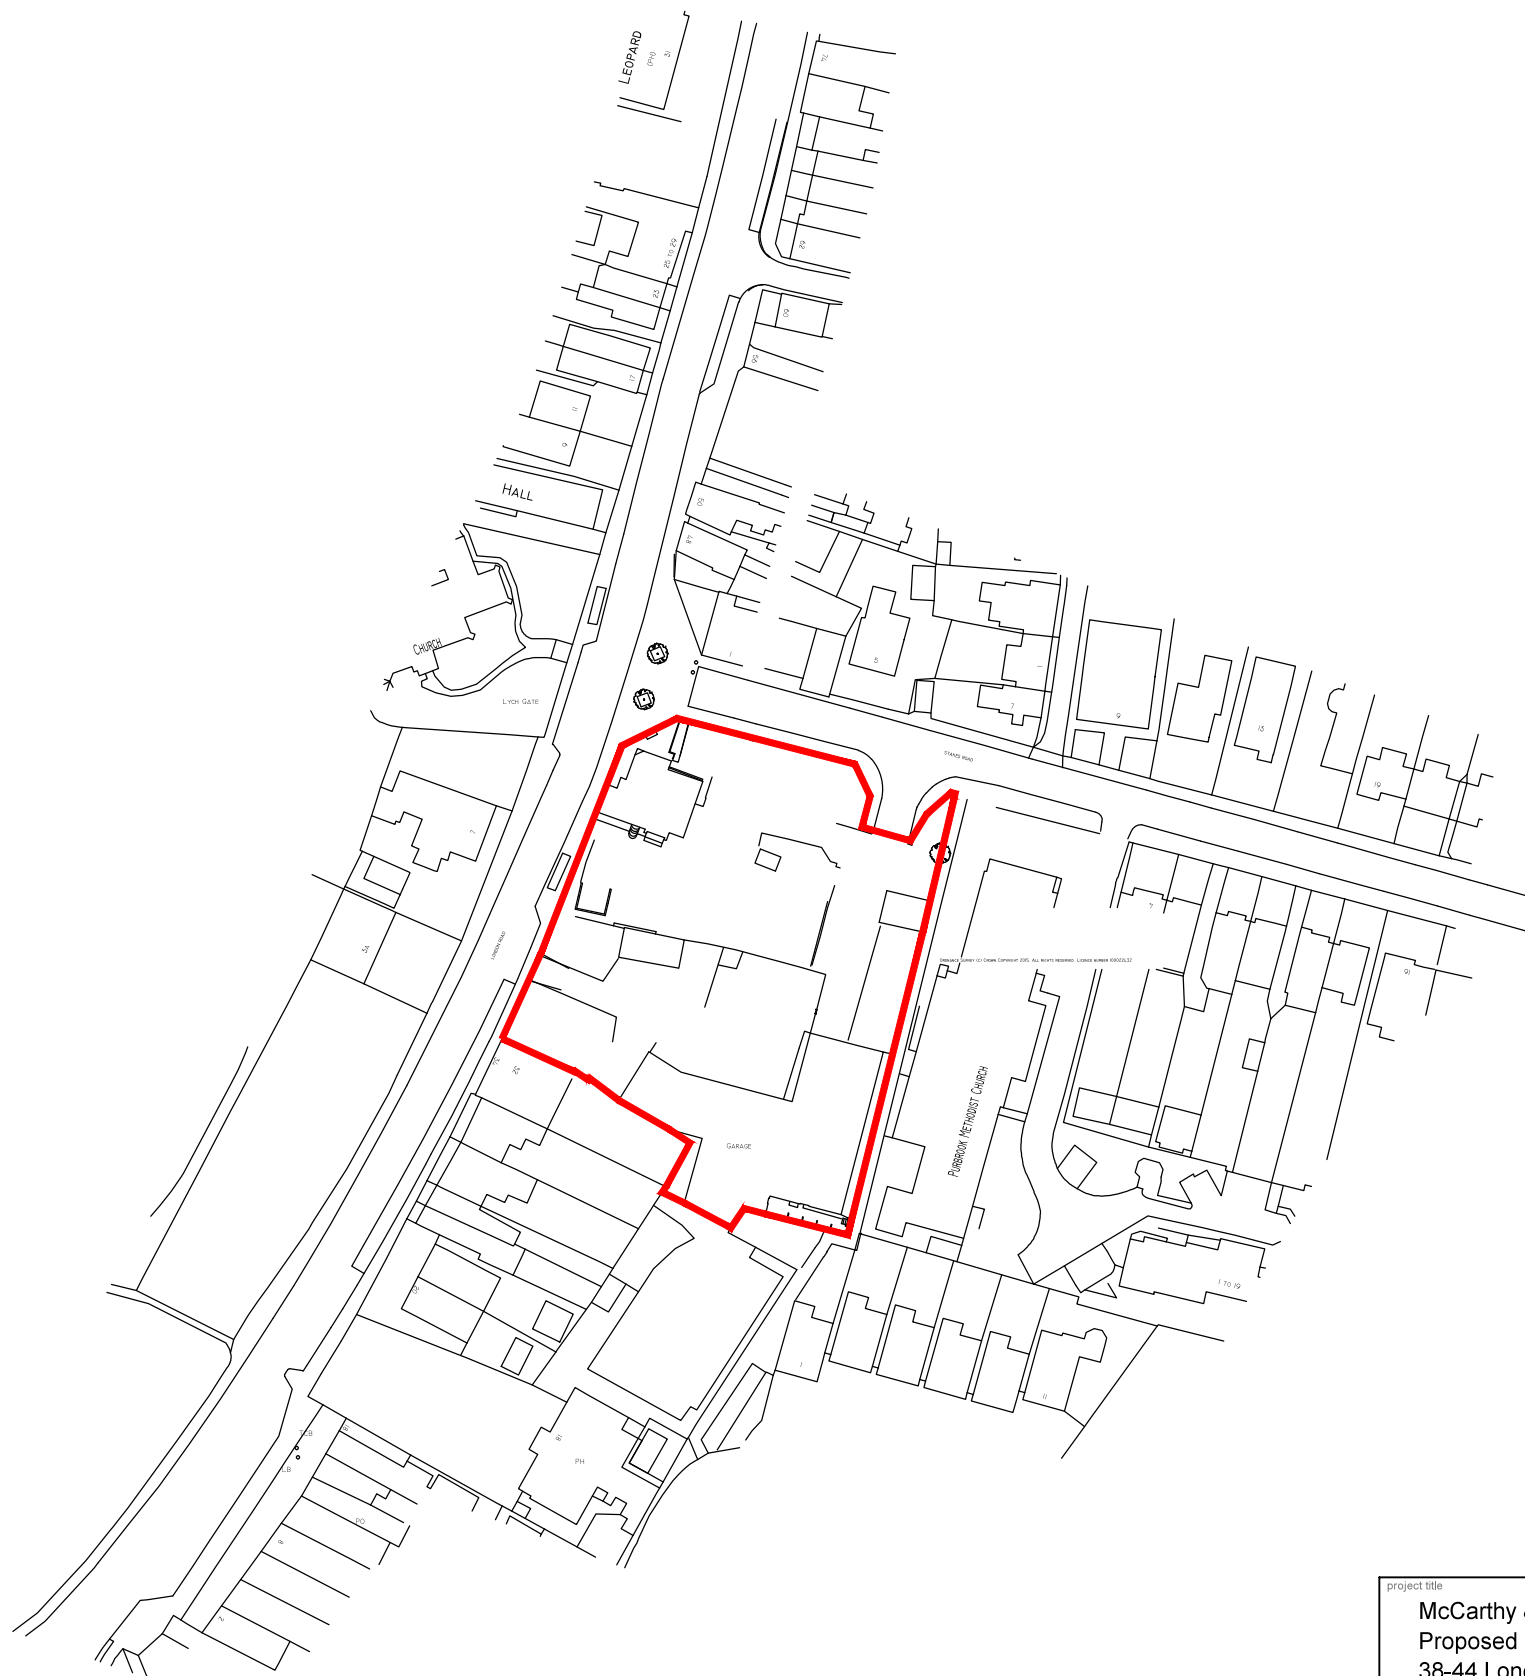

project title		drawing title	
McCarthy & Stone Proposed Retirement Living, 38-44 London Road, Purbrook, Hampshire		Location Plan	
scale	1:1250 @ A3	drawing number	SE-2168-03-AC-001
date	July 2015	revision	

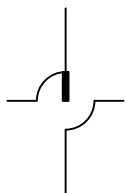