
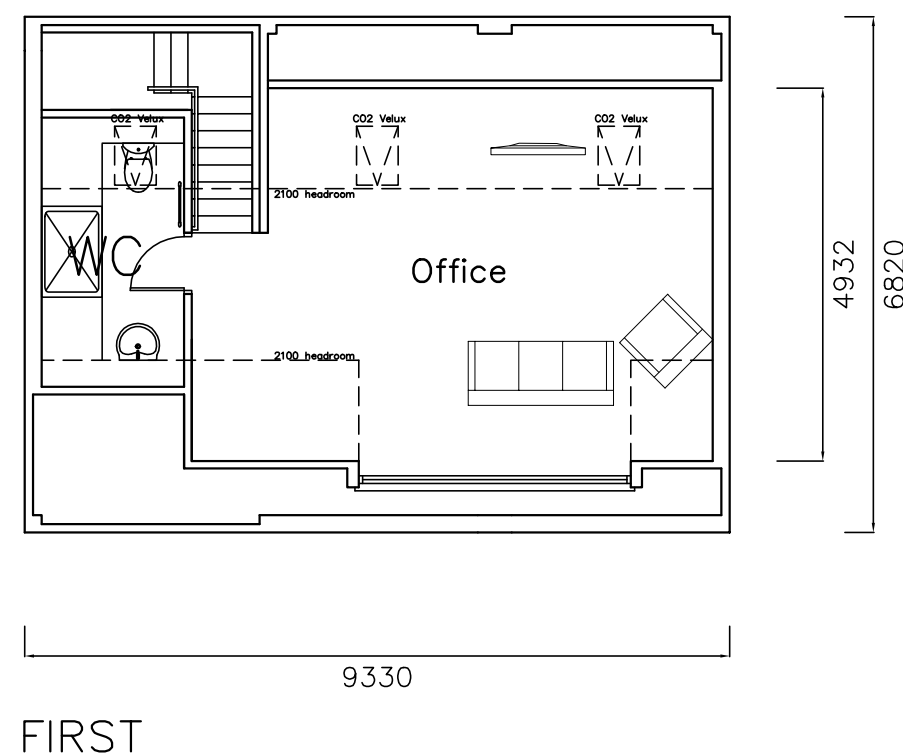
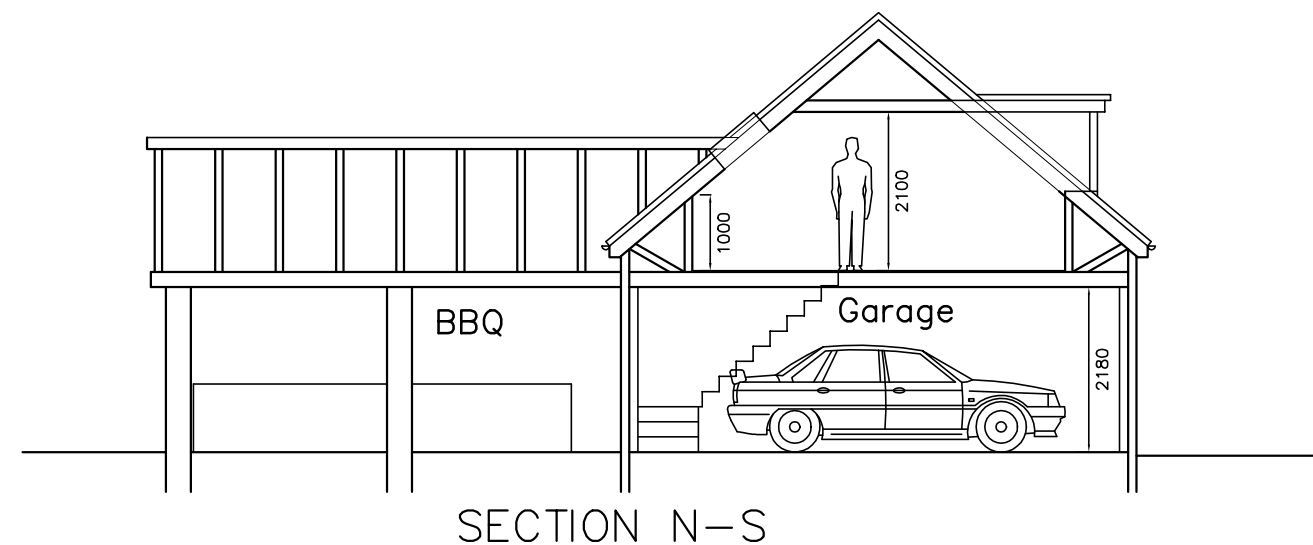
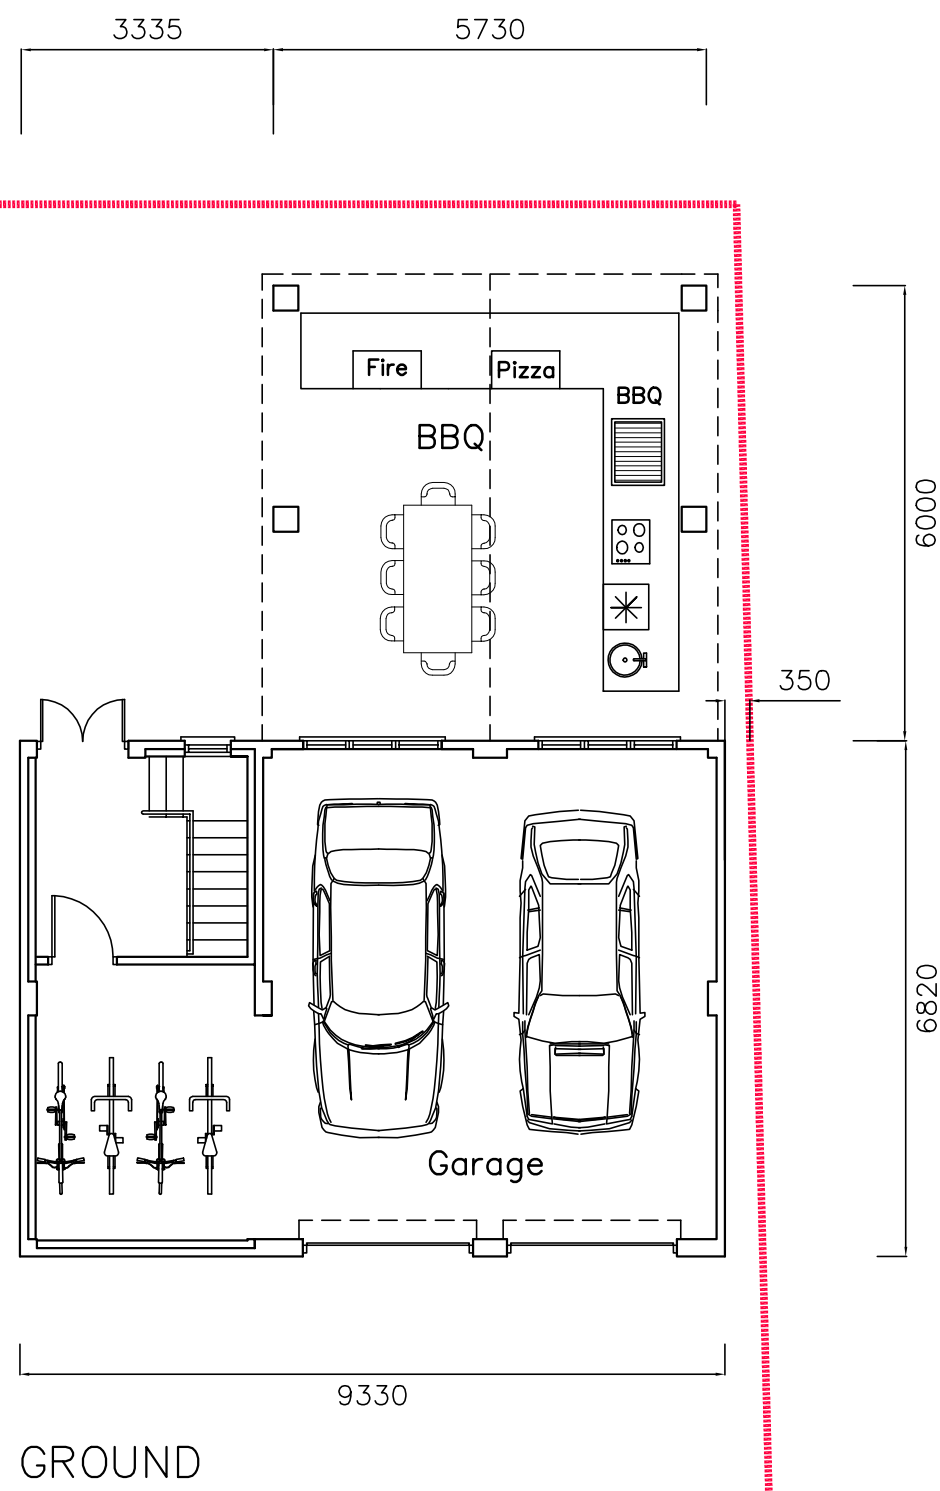


20 Beechworth Road,
Havant,
PO9 1AX

PROPOSED GARAGE PLANS AND SECTION

Revisions

- A. Dimensions added. 23/03/17
- B.
- C.
- D.

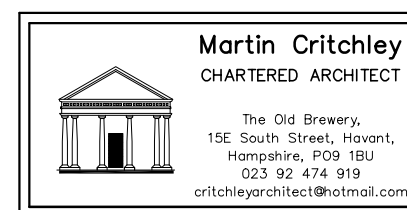

Scale A1 = 1:50, A3 = 1:100
Date 08/11/16
Drawn JHL/JGF/ELR/BLB

1685-405^A