


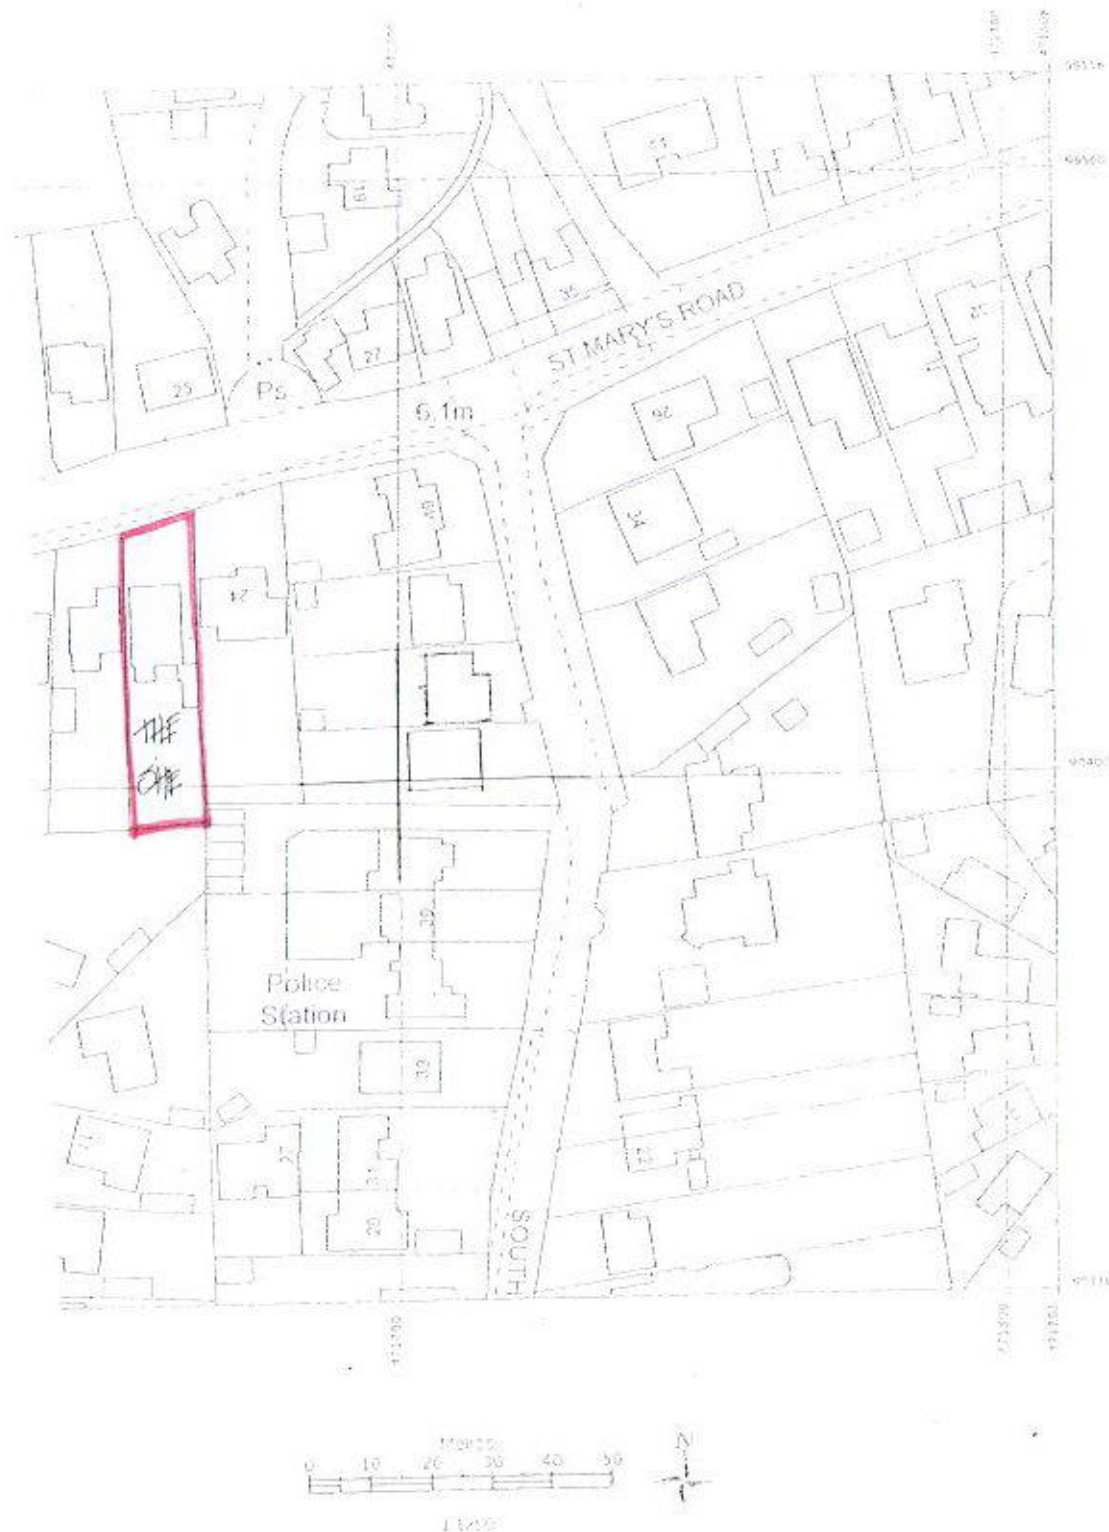

SITE/LOCATION PLAN

**PROPOSED TWO STOREY FRONT ADDITION
 22, ST MARYS ROAD, HAYLING IS. HANTS
 FOR MR & MRS M. SMITH**



22, St Marys Rd, Hayling Island
 PO11 9BY

