



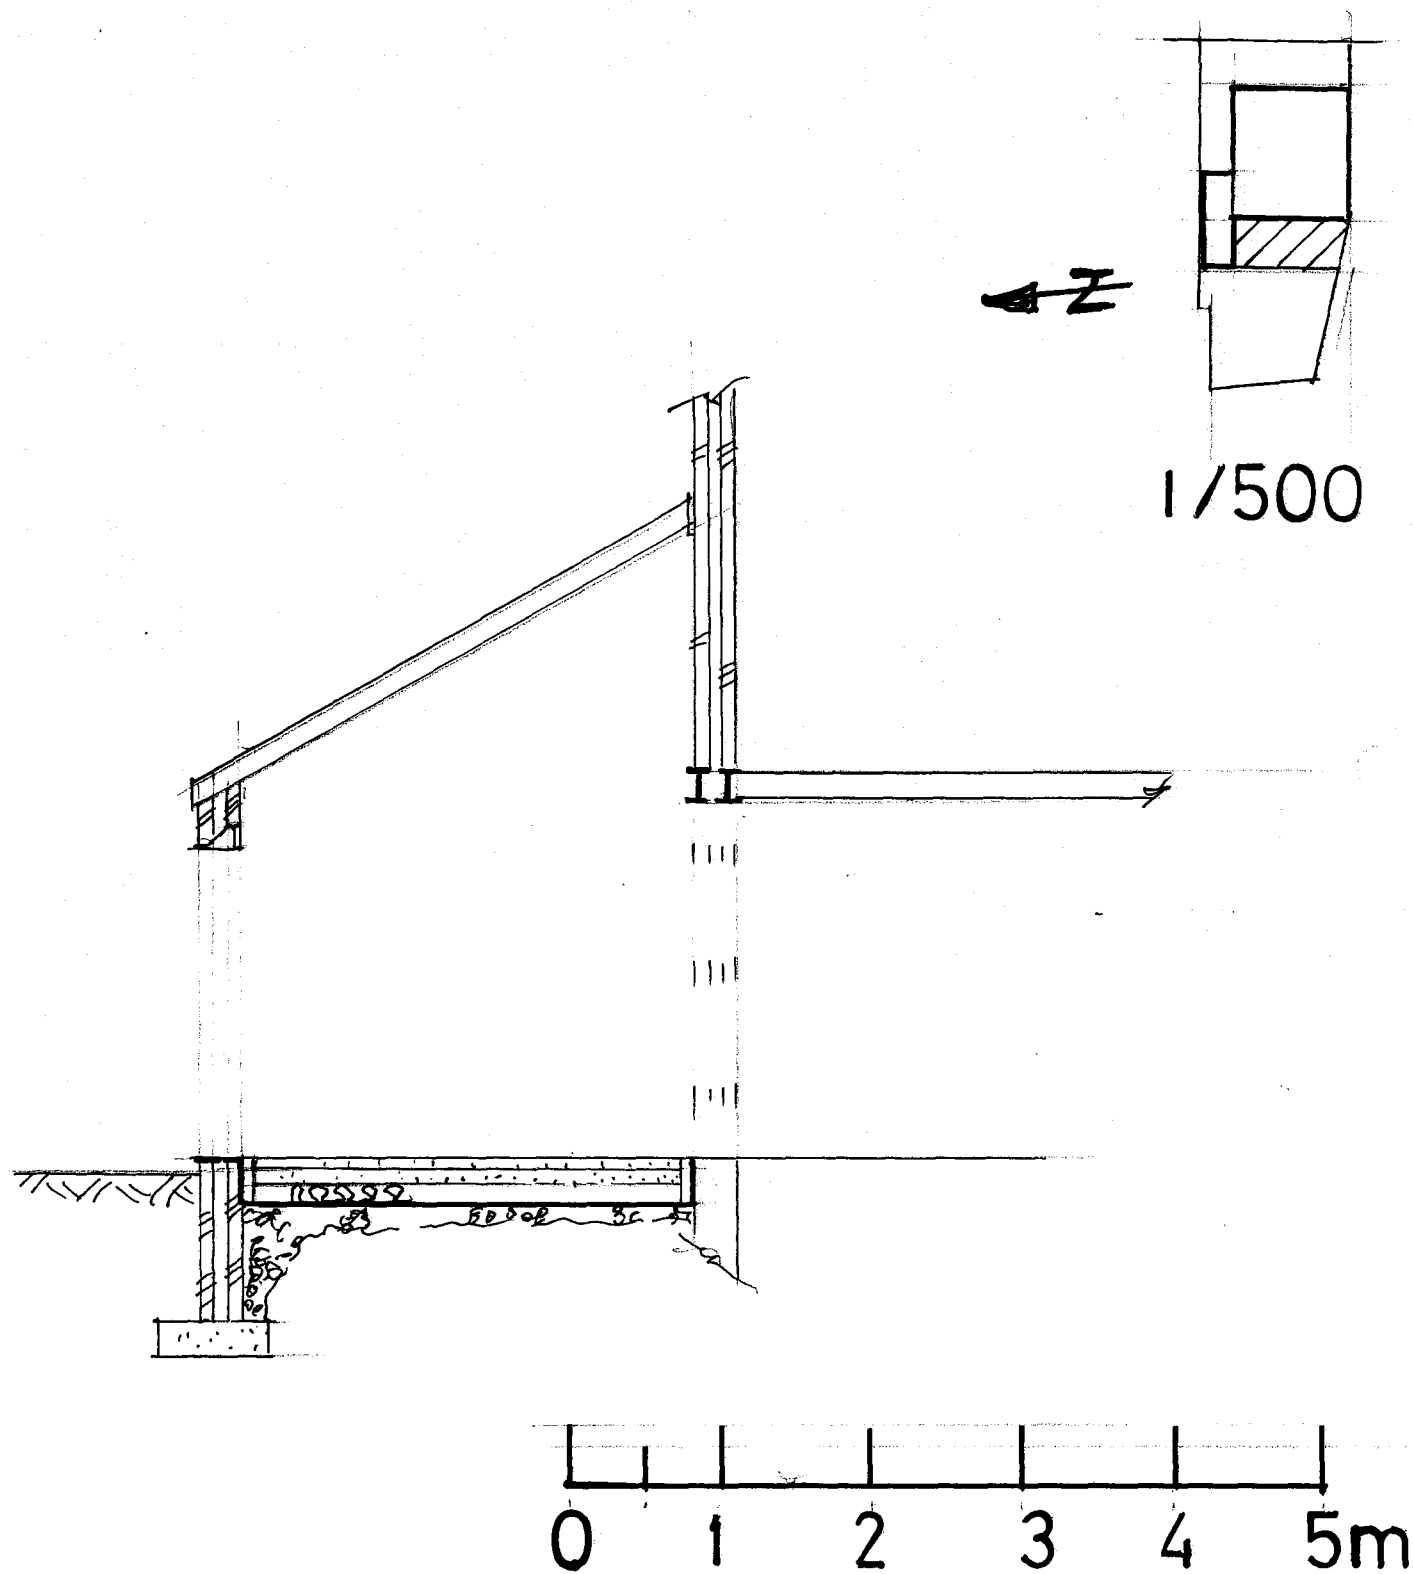


1/500

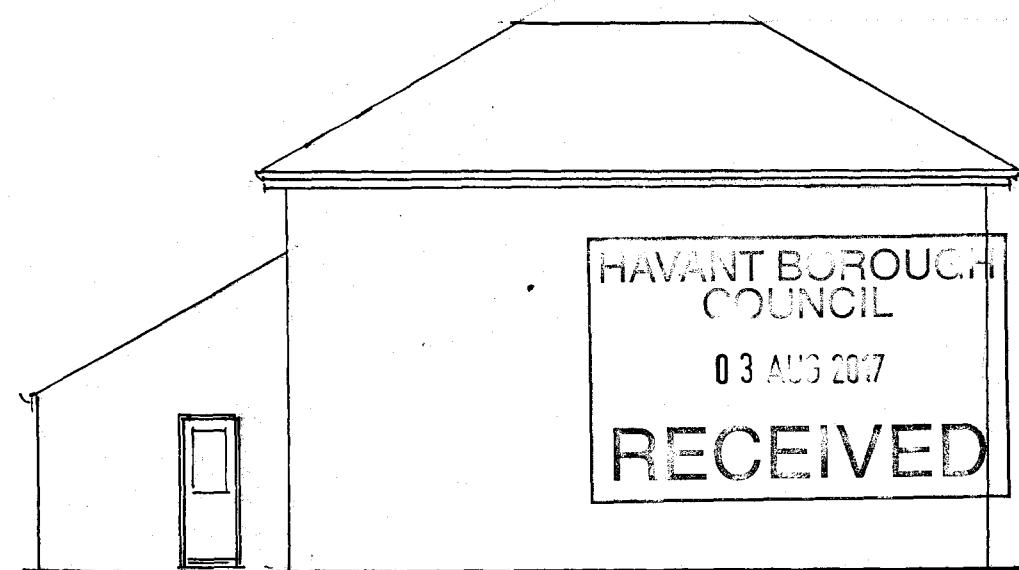


south

existing

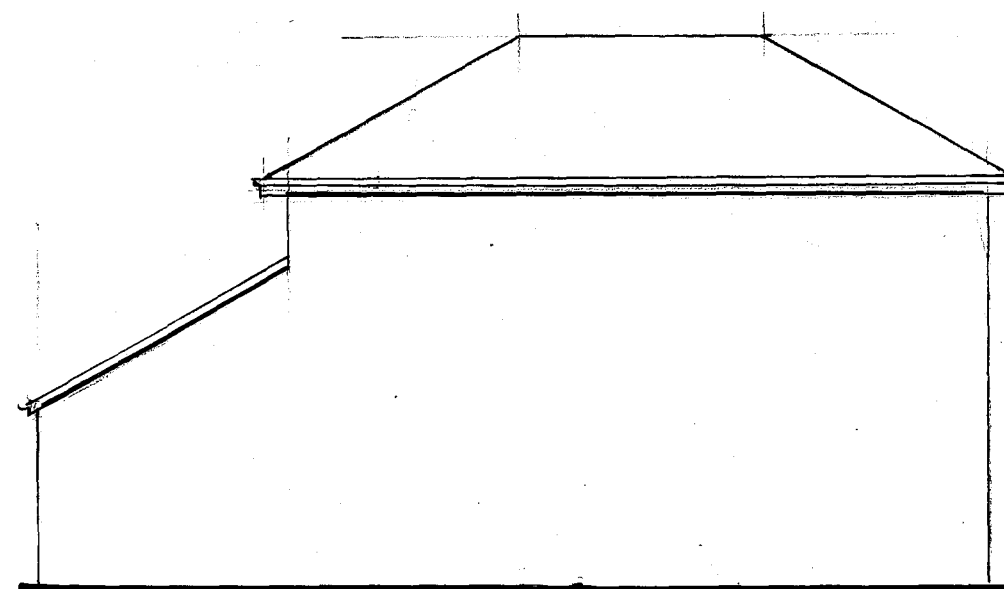

proposed

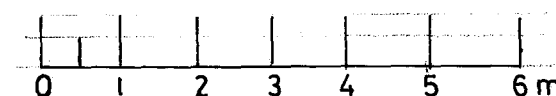

Client Shek	
Drawing Title Pineleigh PO9 1NU	
P3	Scale 1/100
elevation & section	