


New window in
existing door
opening

Block existing
window

New window in
existing door
opening

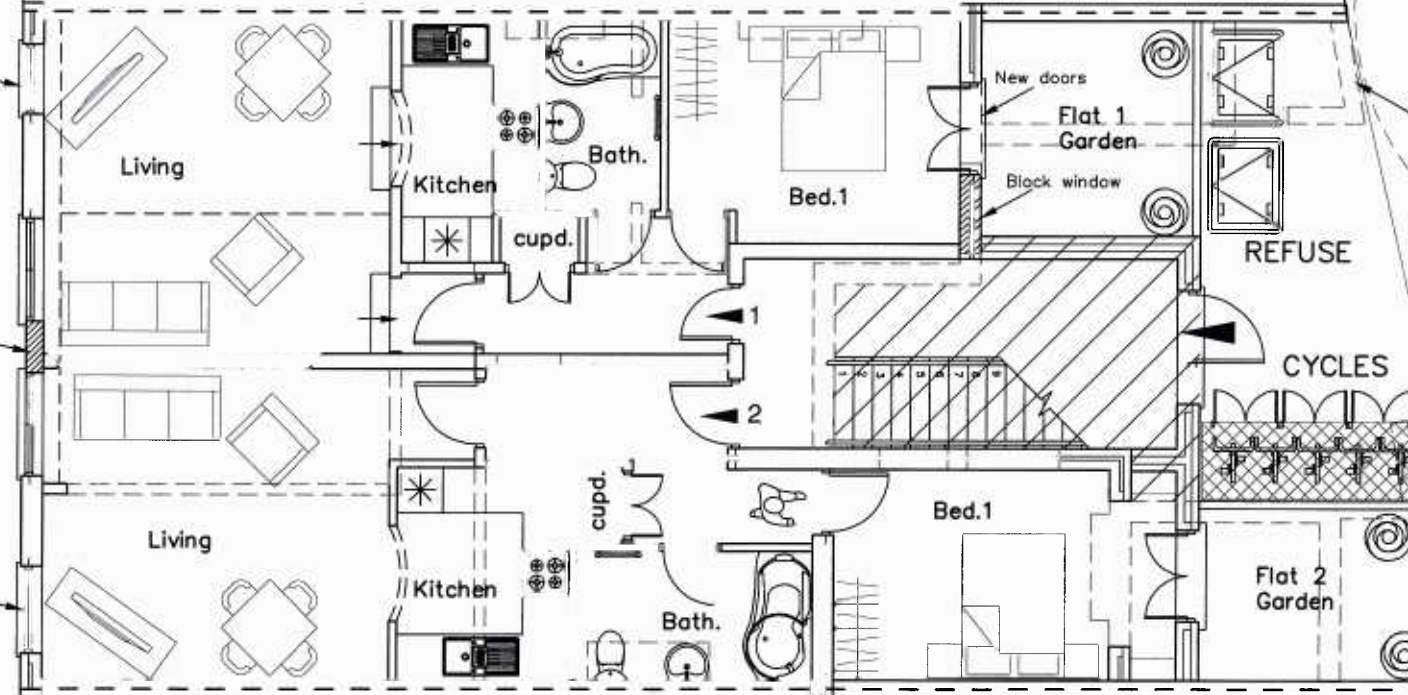

TURN AREA

PARKING
BAY

PARKING
BAY

Demolish existing
outbuildings

Demolish existing
outbuildings

PARKING
BAY

PARKING
BAY


PARKING
BAY

234 Sea Front,
Hayling Island,
PO11 0AU

GROUND FLOOR PROPOSAL PLAN

Revisions

A.
B.
C.
D.

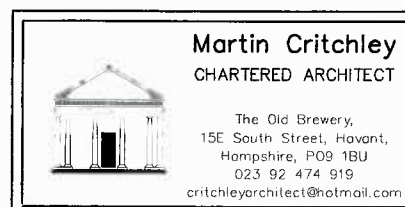

Scale A1 = 1:50, A3 = 1:100
Date 06/02/17
Drawn JHL/ELR

metres

10

20

30

1694-421⁰