
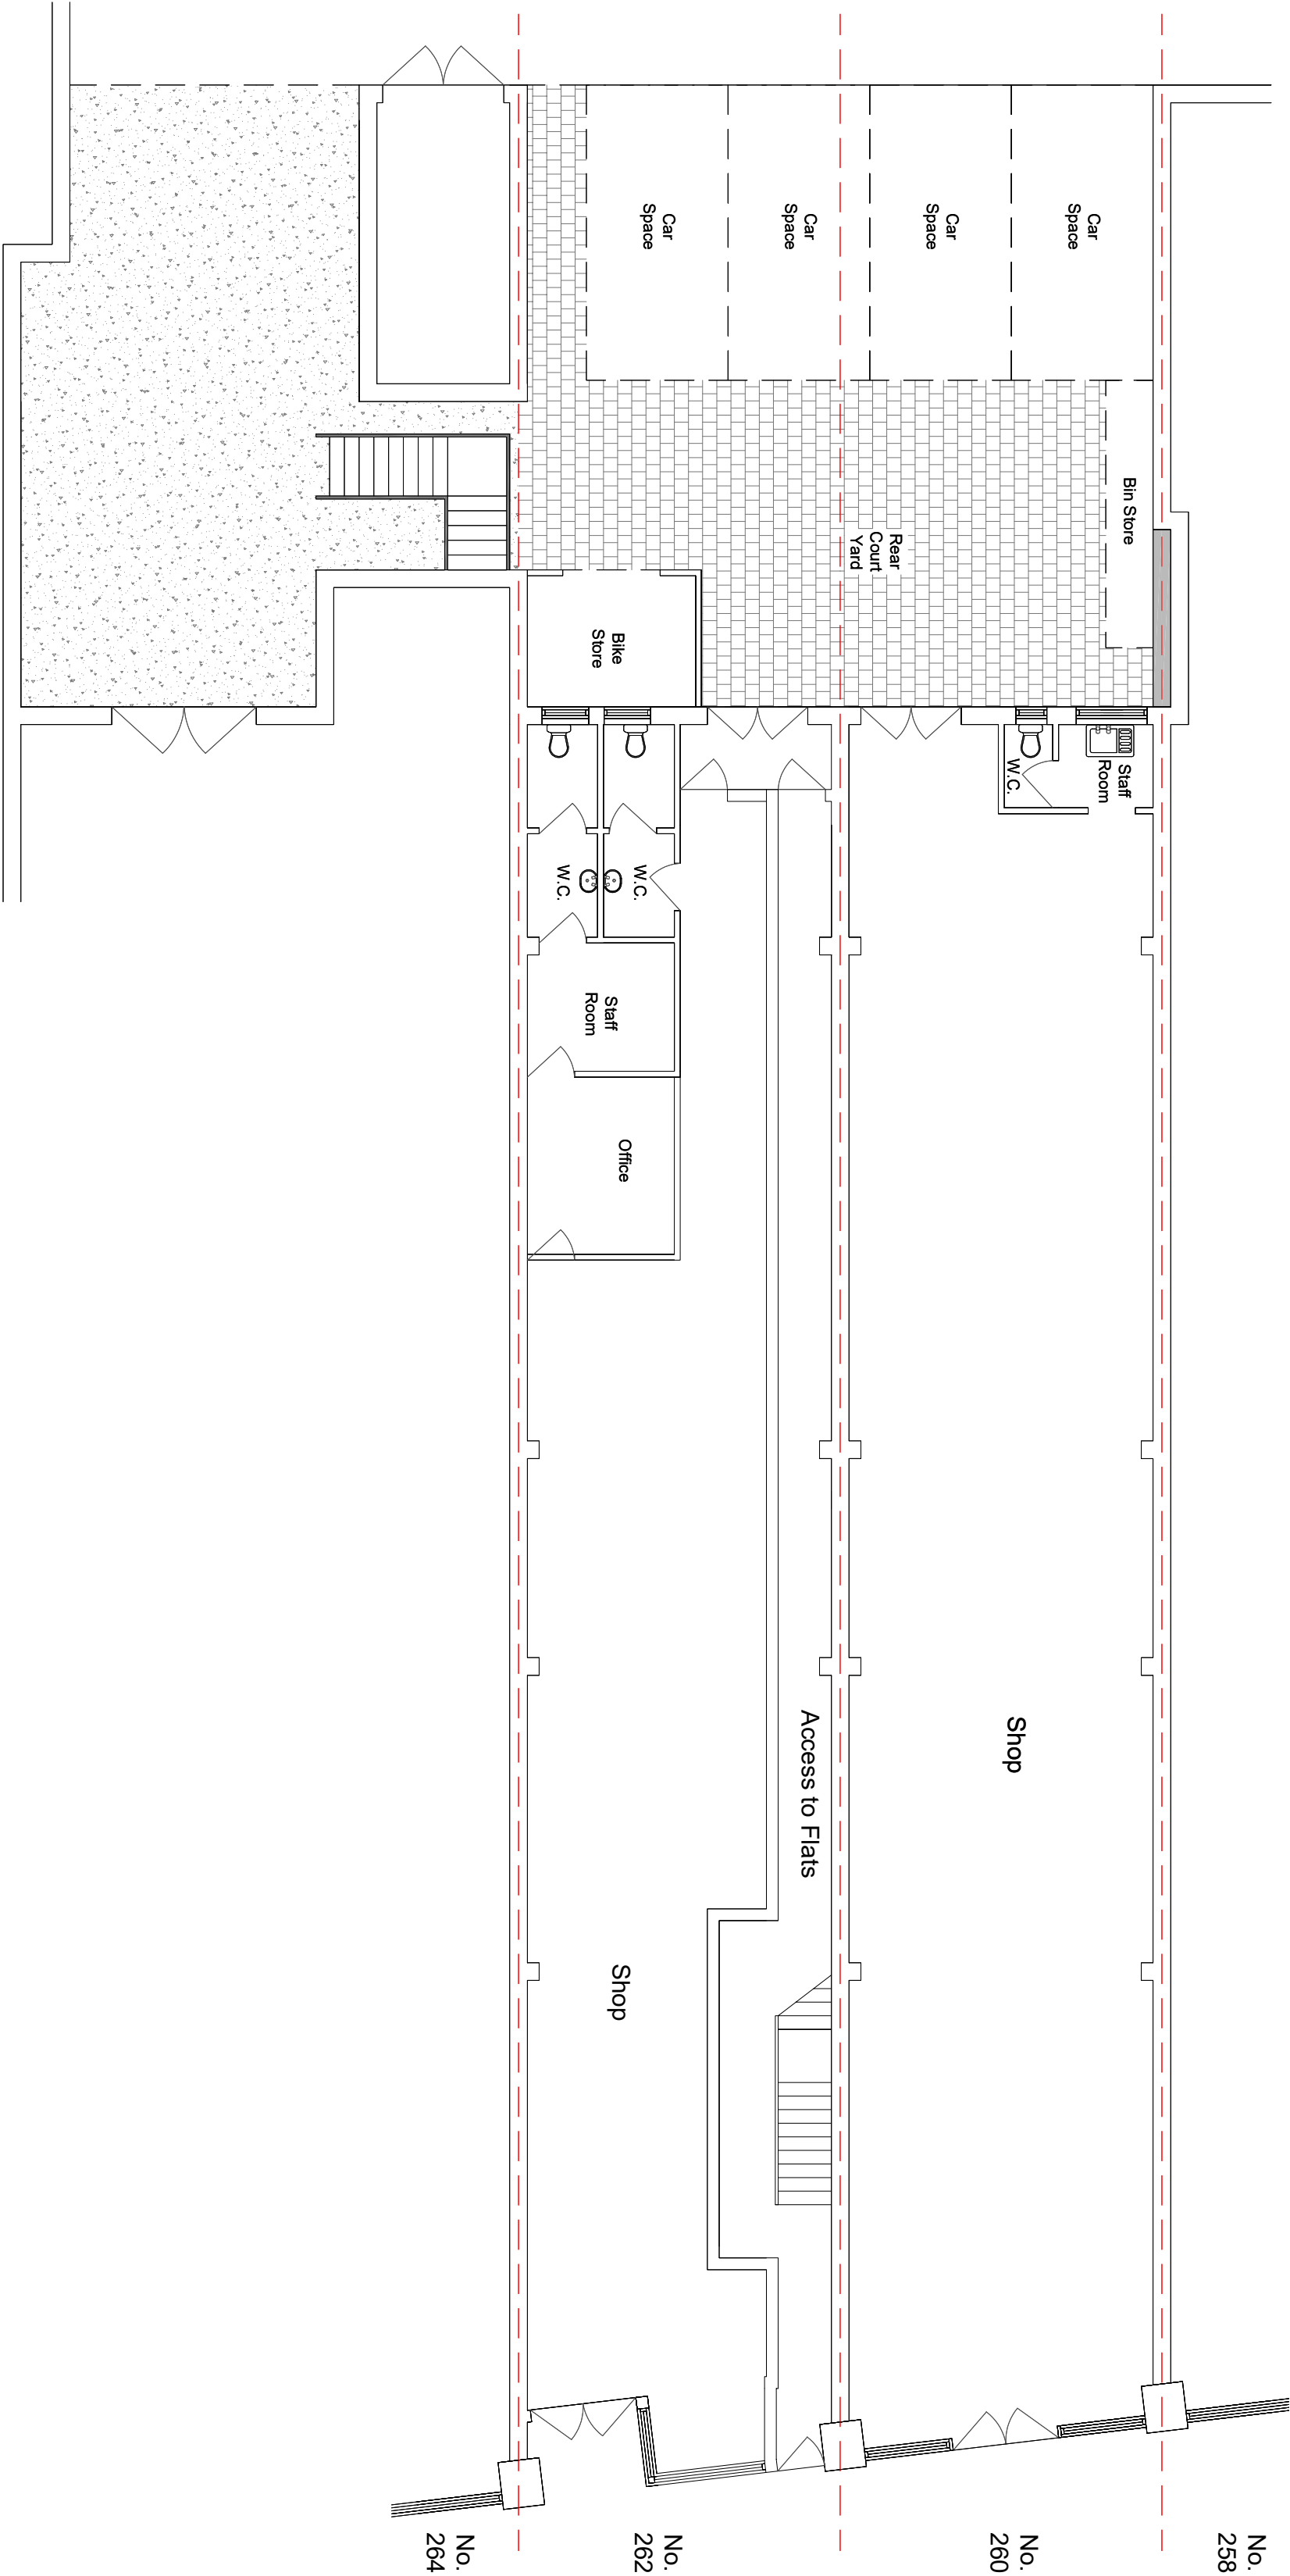


NOTES:

PROPOSED GROUND FLOOR

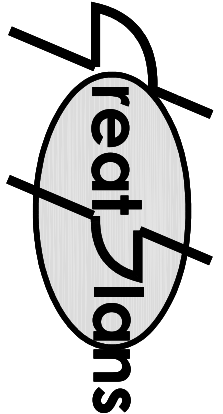


Contacts:
Tel: 07976 928 789
E-Mail: joel.gray@greatplans.co.uk

Client:

Location:
260-262
London Road
Waterlooville
PO7 7HG

Scale: 1:100 @ A2
Scale: 1:200 @ A4
0 2M 81

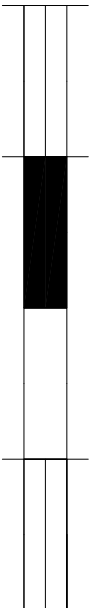

Date: Drawn By:

08-08-17 Joel Gray

Dwg No: 05