


NOTES:

Dimensions to be checked on site before commencing work. Any discrepancies shall be reported to the architect immediately.


Do not scale from these drawings except for planning purposes. Use figured dimensions only.

Where applicable this drawing is to be read in conjunction with other consultants' drawings.

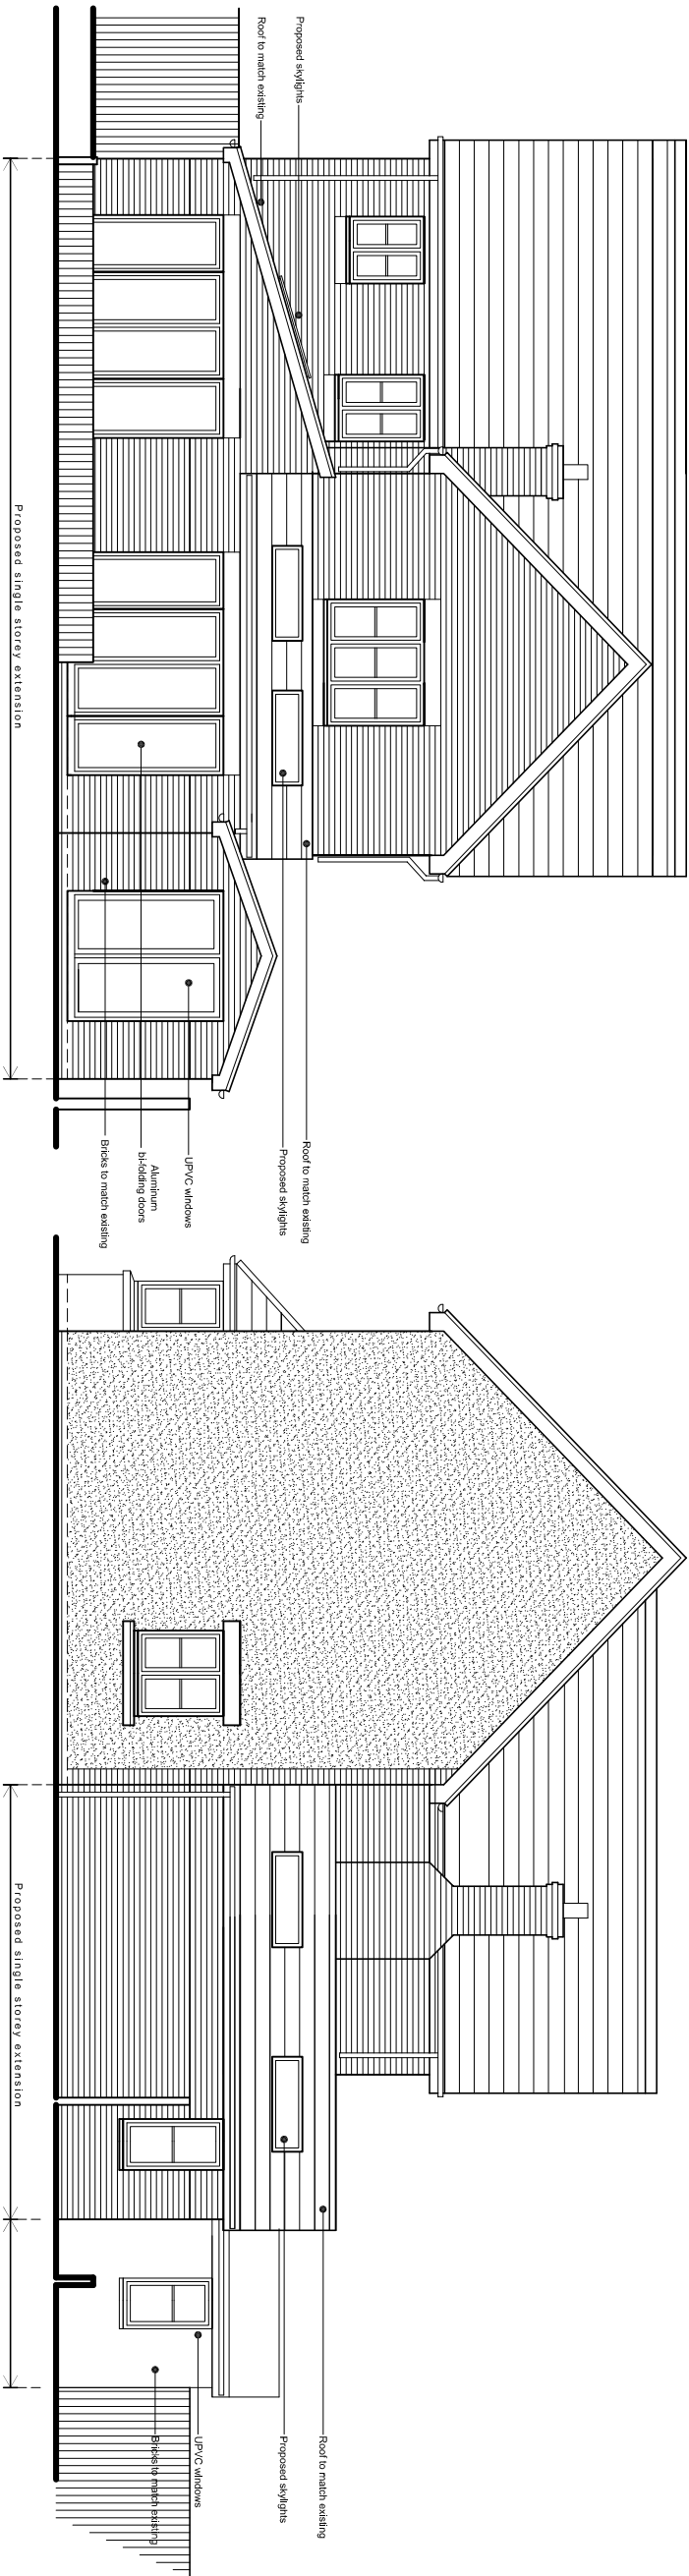

North (rear) elevation


East (side) elevation

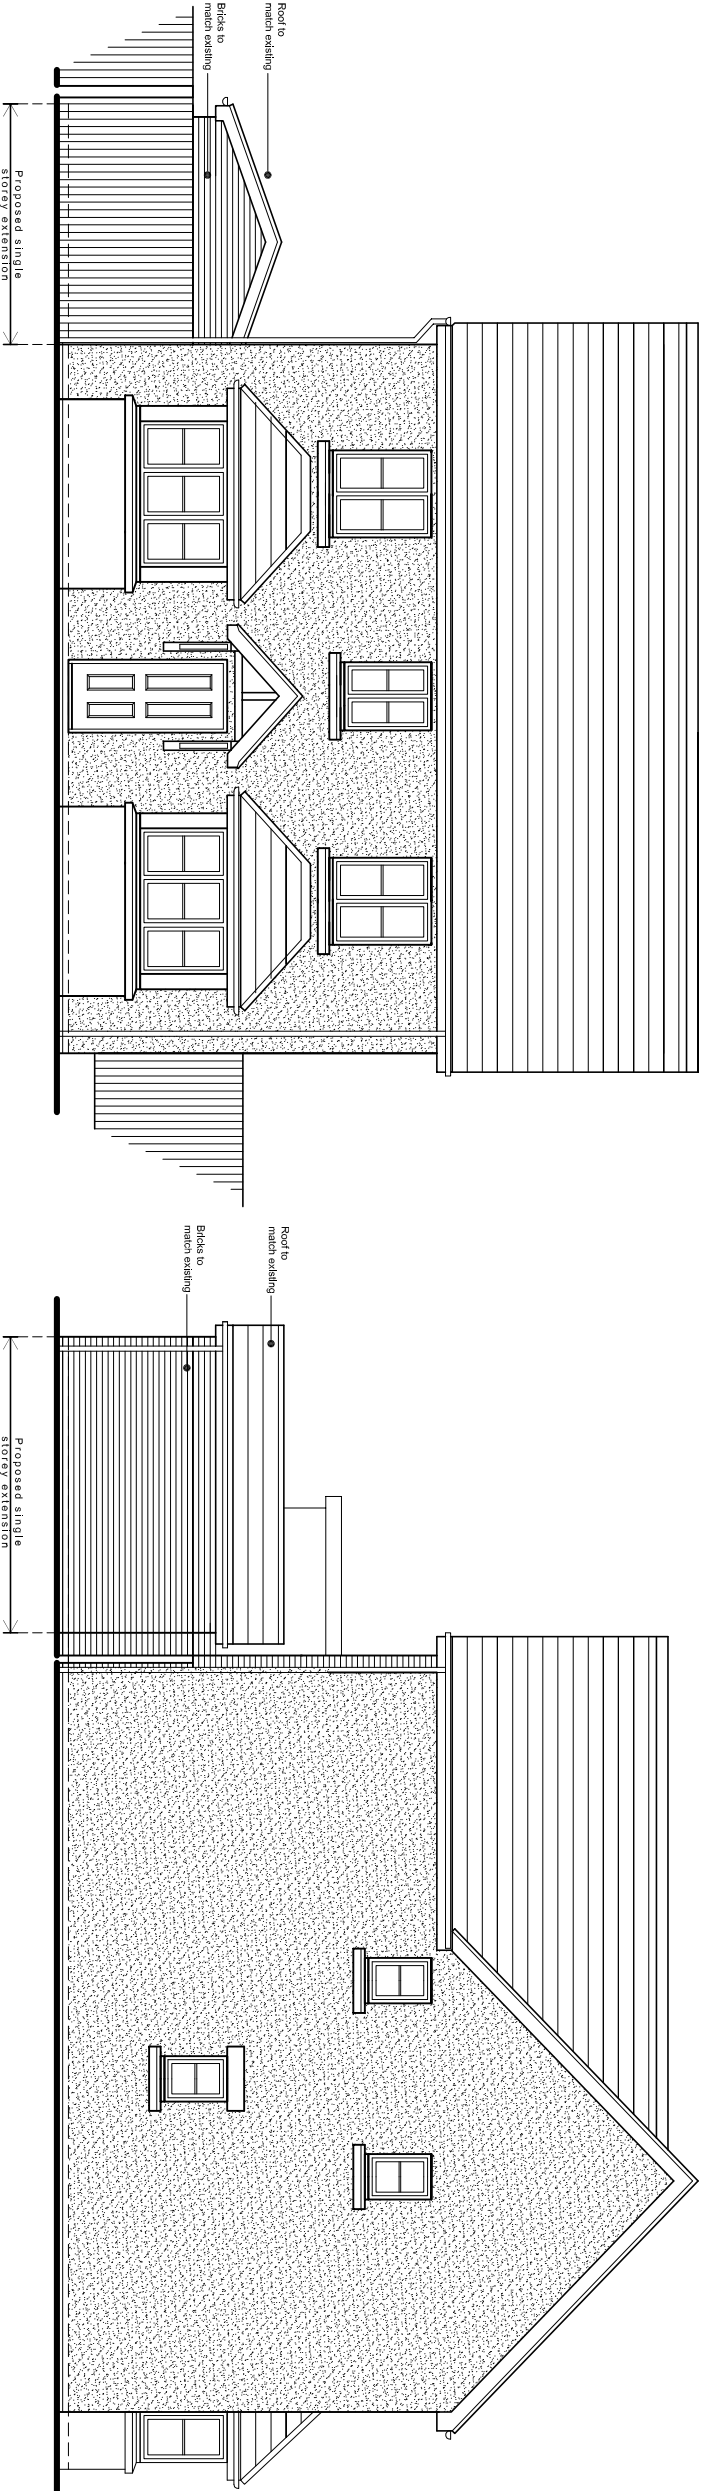

South (front) elevation

West (side) elevation

Proposed elevations scale 1:100

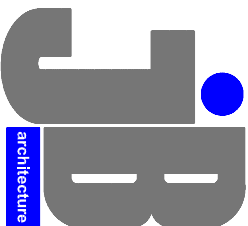

JIMMY BESSANT ARCHITECTURE
TEL: 01243 373620 M: 07769904282
E: jimmy@jb-architecture.co.uk
Web: www.jb-architecture.co.uk

REV.	DATE	NOTE
D	07.12.17	West side extension moved away
C	05.12.17	Roof amendments

For MR & MRS CARR

Project
PROPOSED REAR EXTENSION
AT 36 OAK TREE DRIVE
EMSWORTH
PO10 7UJ

Title
PROPOSED ELEVATIONS

Date	Drawn	Scale	Checked
NOV 2017	JB	1:100 @ A3	-
Job Number	Revision	Drawing Number	D
PL15717	4d		