


TAKE BACK PANTRY & LARDER WALL IN LINE WITH NEW DOOR
REVEAL

WINDOW, NEW HEAD AND CUT DOWN
BRK TO FROM NEW DOORWAY

BACK DOOR, BLOCK UP TO FROM NEW
WINDOW

LEAN-TO PORCH

EXT LEAF OF KITCHEN, EXT WALL TO B3 & DINING

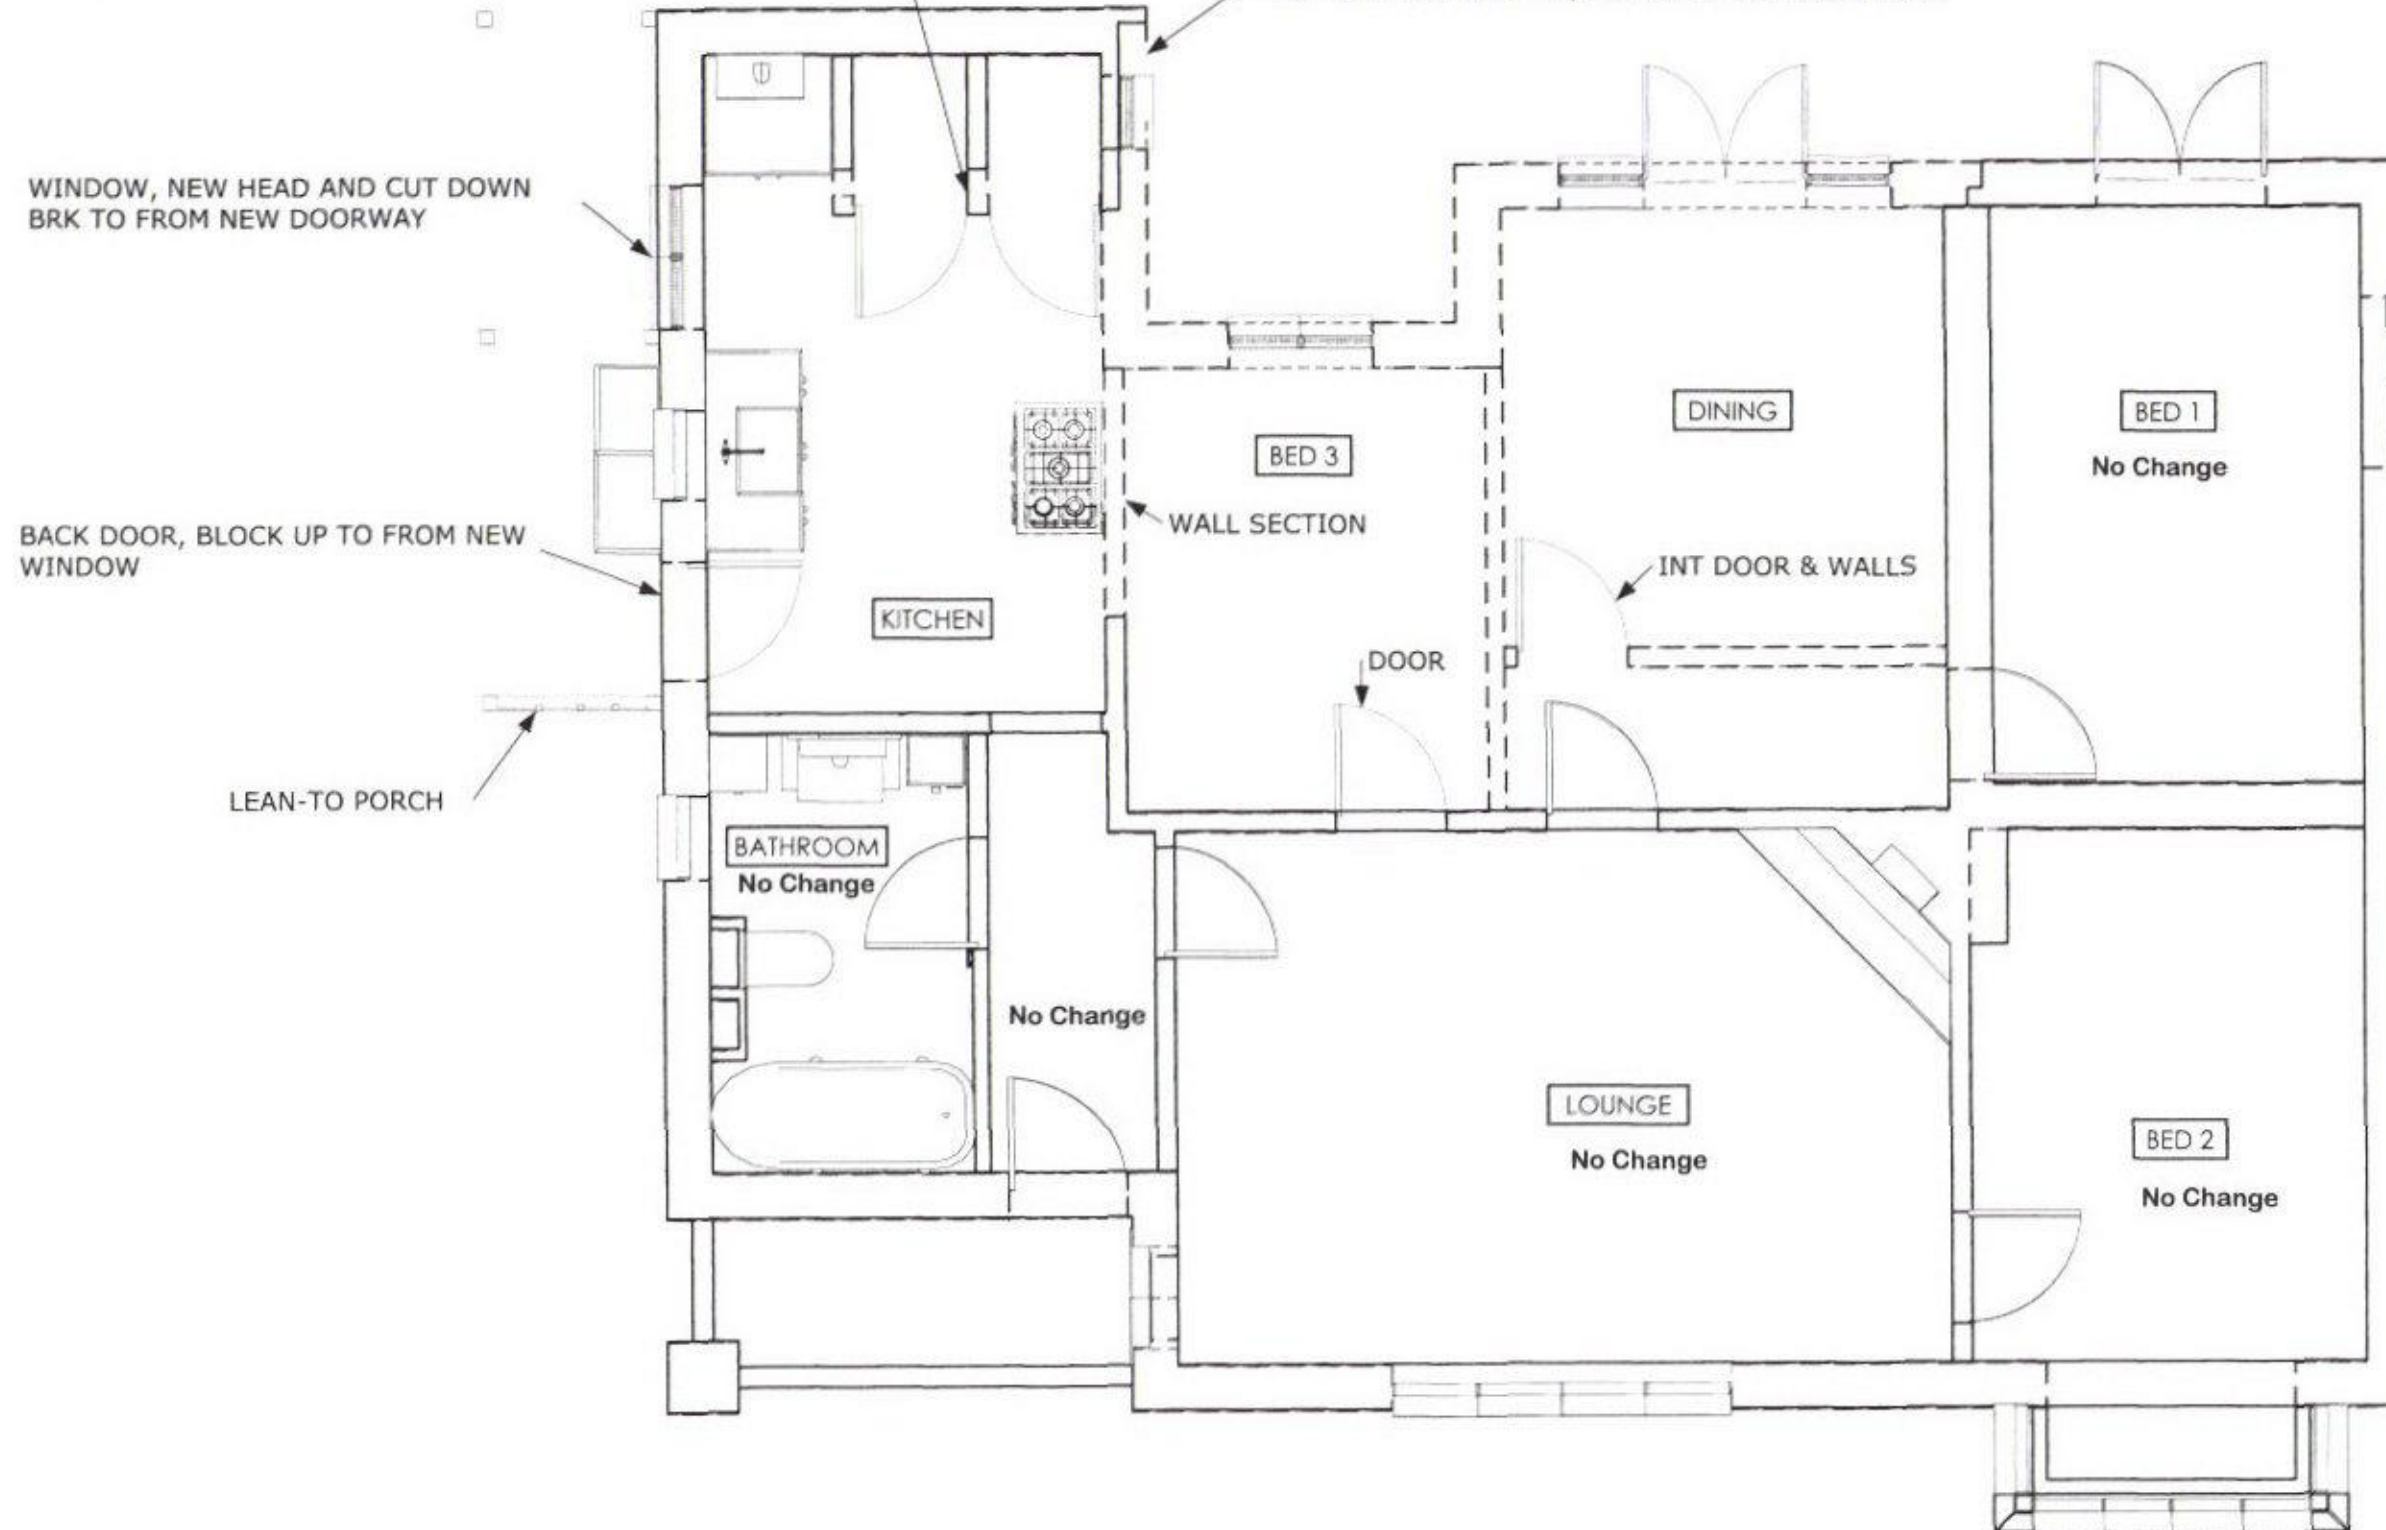


SCALE IN METERS



SCALE 1:50

NOTE: REMOVED ITEMS AS DASHED LINES & DESCRIPTION

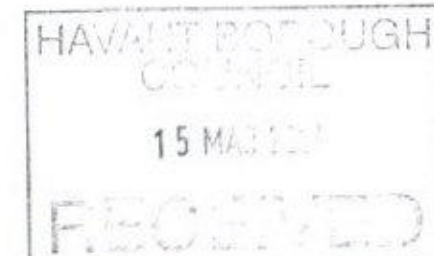

PHILIP BARRATT

53 St Marys Road
Hayling Island
Tel 023 92 46 36 29
Mob: 07932020261
Email: philbarratt@gmail.com

Mr & Mrs P Barratt

Millefeurs
53 St Marys Road
Hayling Island
PO11 9DB

BUNGALOW REFURBISHMENT

Replacement Roof to incorporate rooms rear
ground floor alterations and replacement side porch

D.1 DEMOLITION PLAN

DATE: 06.03.2017
DRAWN BY: PAB
CHECKED BY: -

D.1