




BLOCK PLAN
1:500

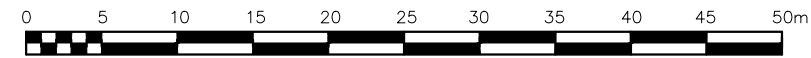

LOCATION PLAN
1:1250



NOTES:

Dimensions to be checked on site before commencing work.
Any discrepancies shall be reported to the architect immediately.

Do not scale from these drawings except for planning purposes.
Use figured dimensions only.

Where applicable this drawing is to be read in conjunction with
other consultants' drawings.

This drawing is the copyright of bloomfield parker architects Ltd.

PLANNING DRAWING

bloomfield parker

ARCHITECTS

7 The Old Flour Mill, Queen Street, Emsworth, Hants, PO10 7BT
Tel: 44 (0) 1243 373855

e-mail: info@bloomfieldparker.co.uk

For
Huckleberry Developments

Project
Town Brewery, West Street, Emsworth

Title
PLANNING -
LOCATION AND BLOCK PLAN

Date DEC '16	Drawn	Scale 1:500, 1:1250	Checked
Job Number 16.119	Prefix	Drawing Number 01 - A3	Revision