


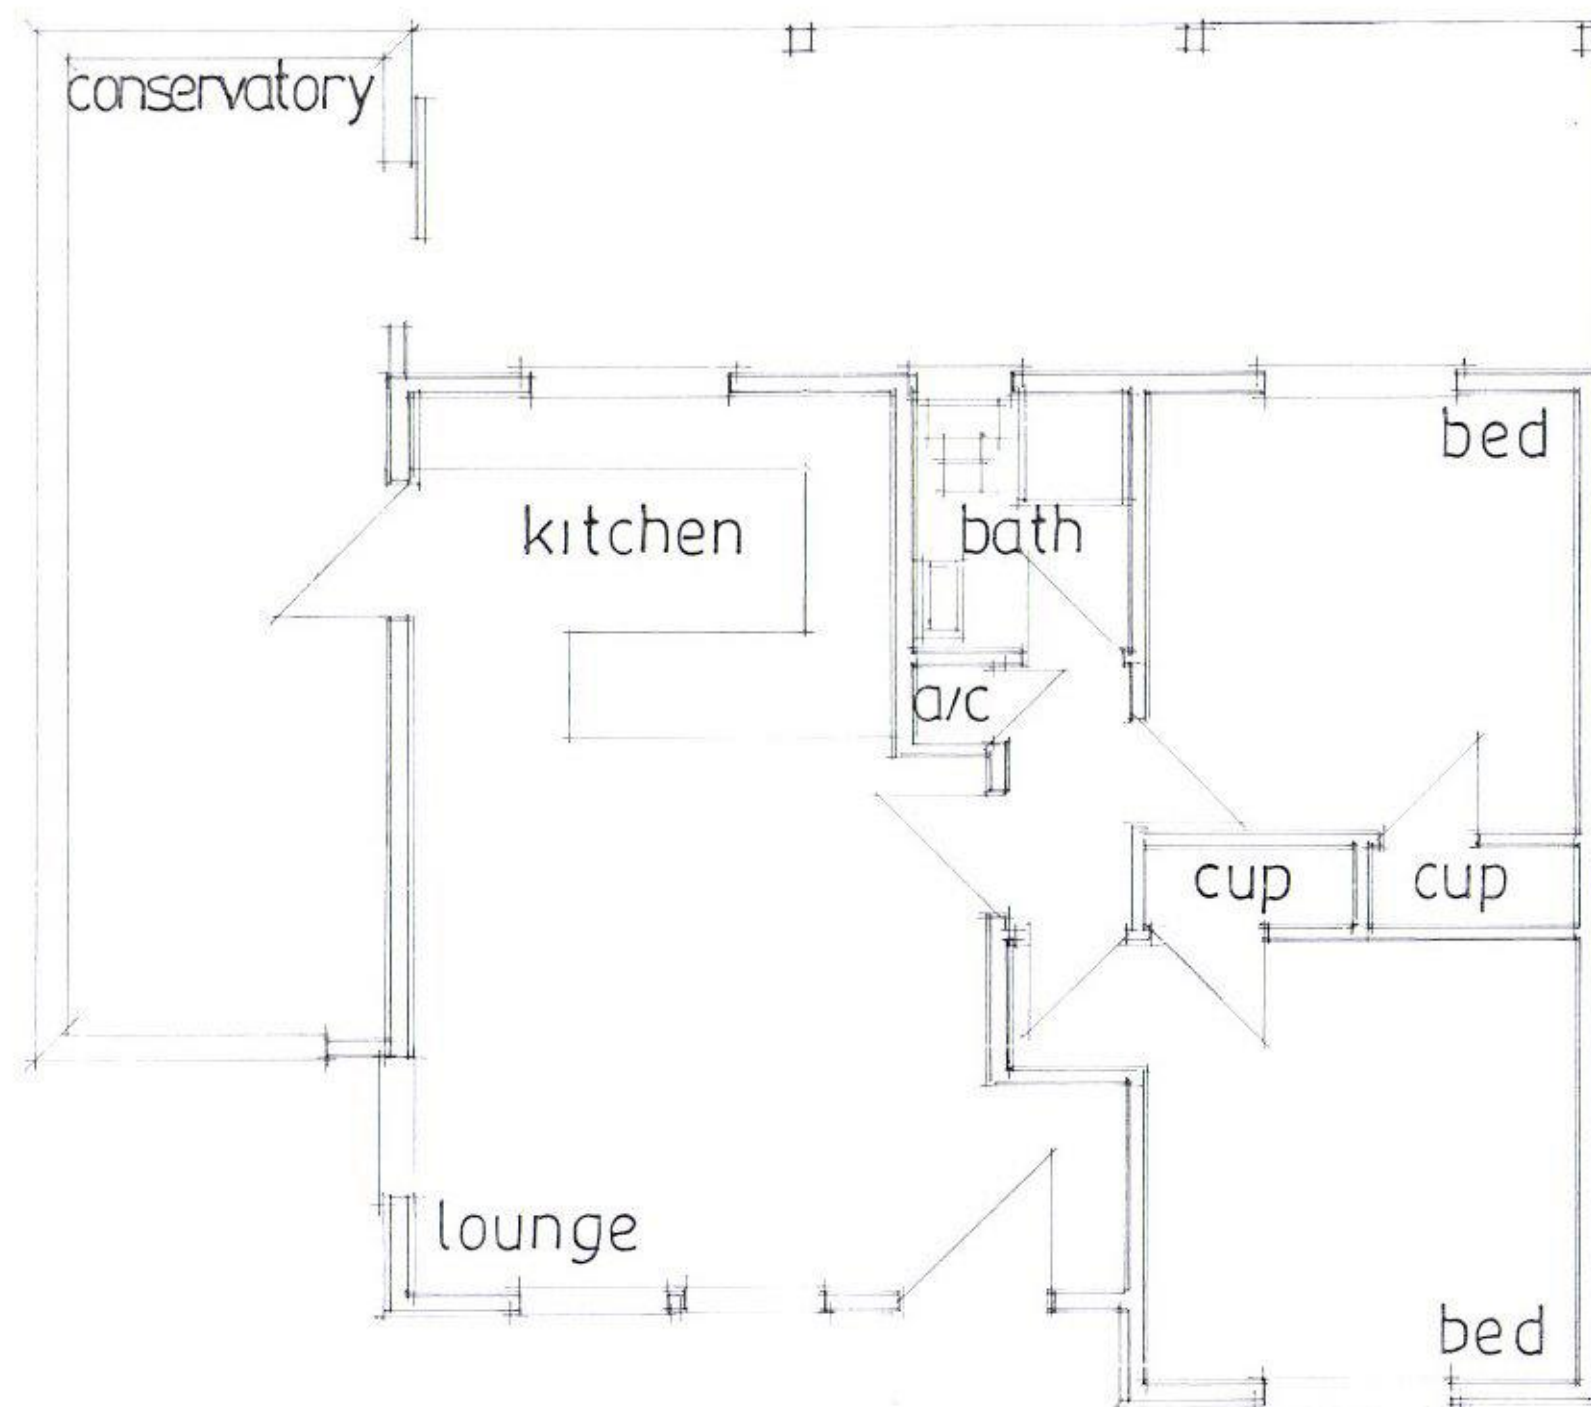

EXISTING LAYOUT



PROPOSED SUN LOUNGE TO FRONT
43, WHEATLANDS AVENUE, HAYLING IS. HANTS
FOR MR & MRS M. BARBER

PLANNING ONLY DRAWING

date July 16
scale 1:50

PETER J. WALKER MRICS
CHARTERED SURVEYOR
182 SEAFRONT, HAYLING ISLAND, HANTS
PO11 9 AN

TEL: 02392467571