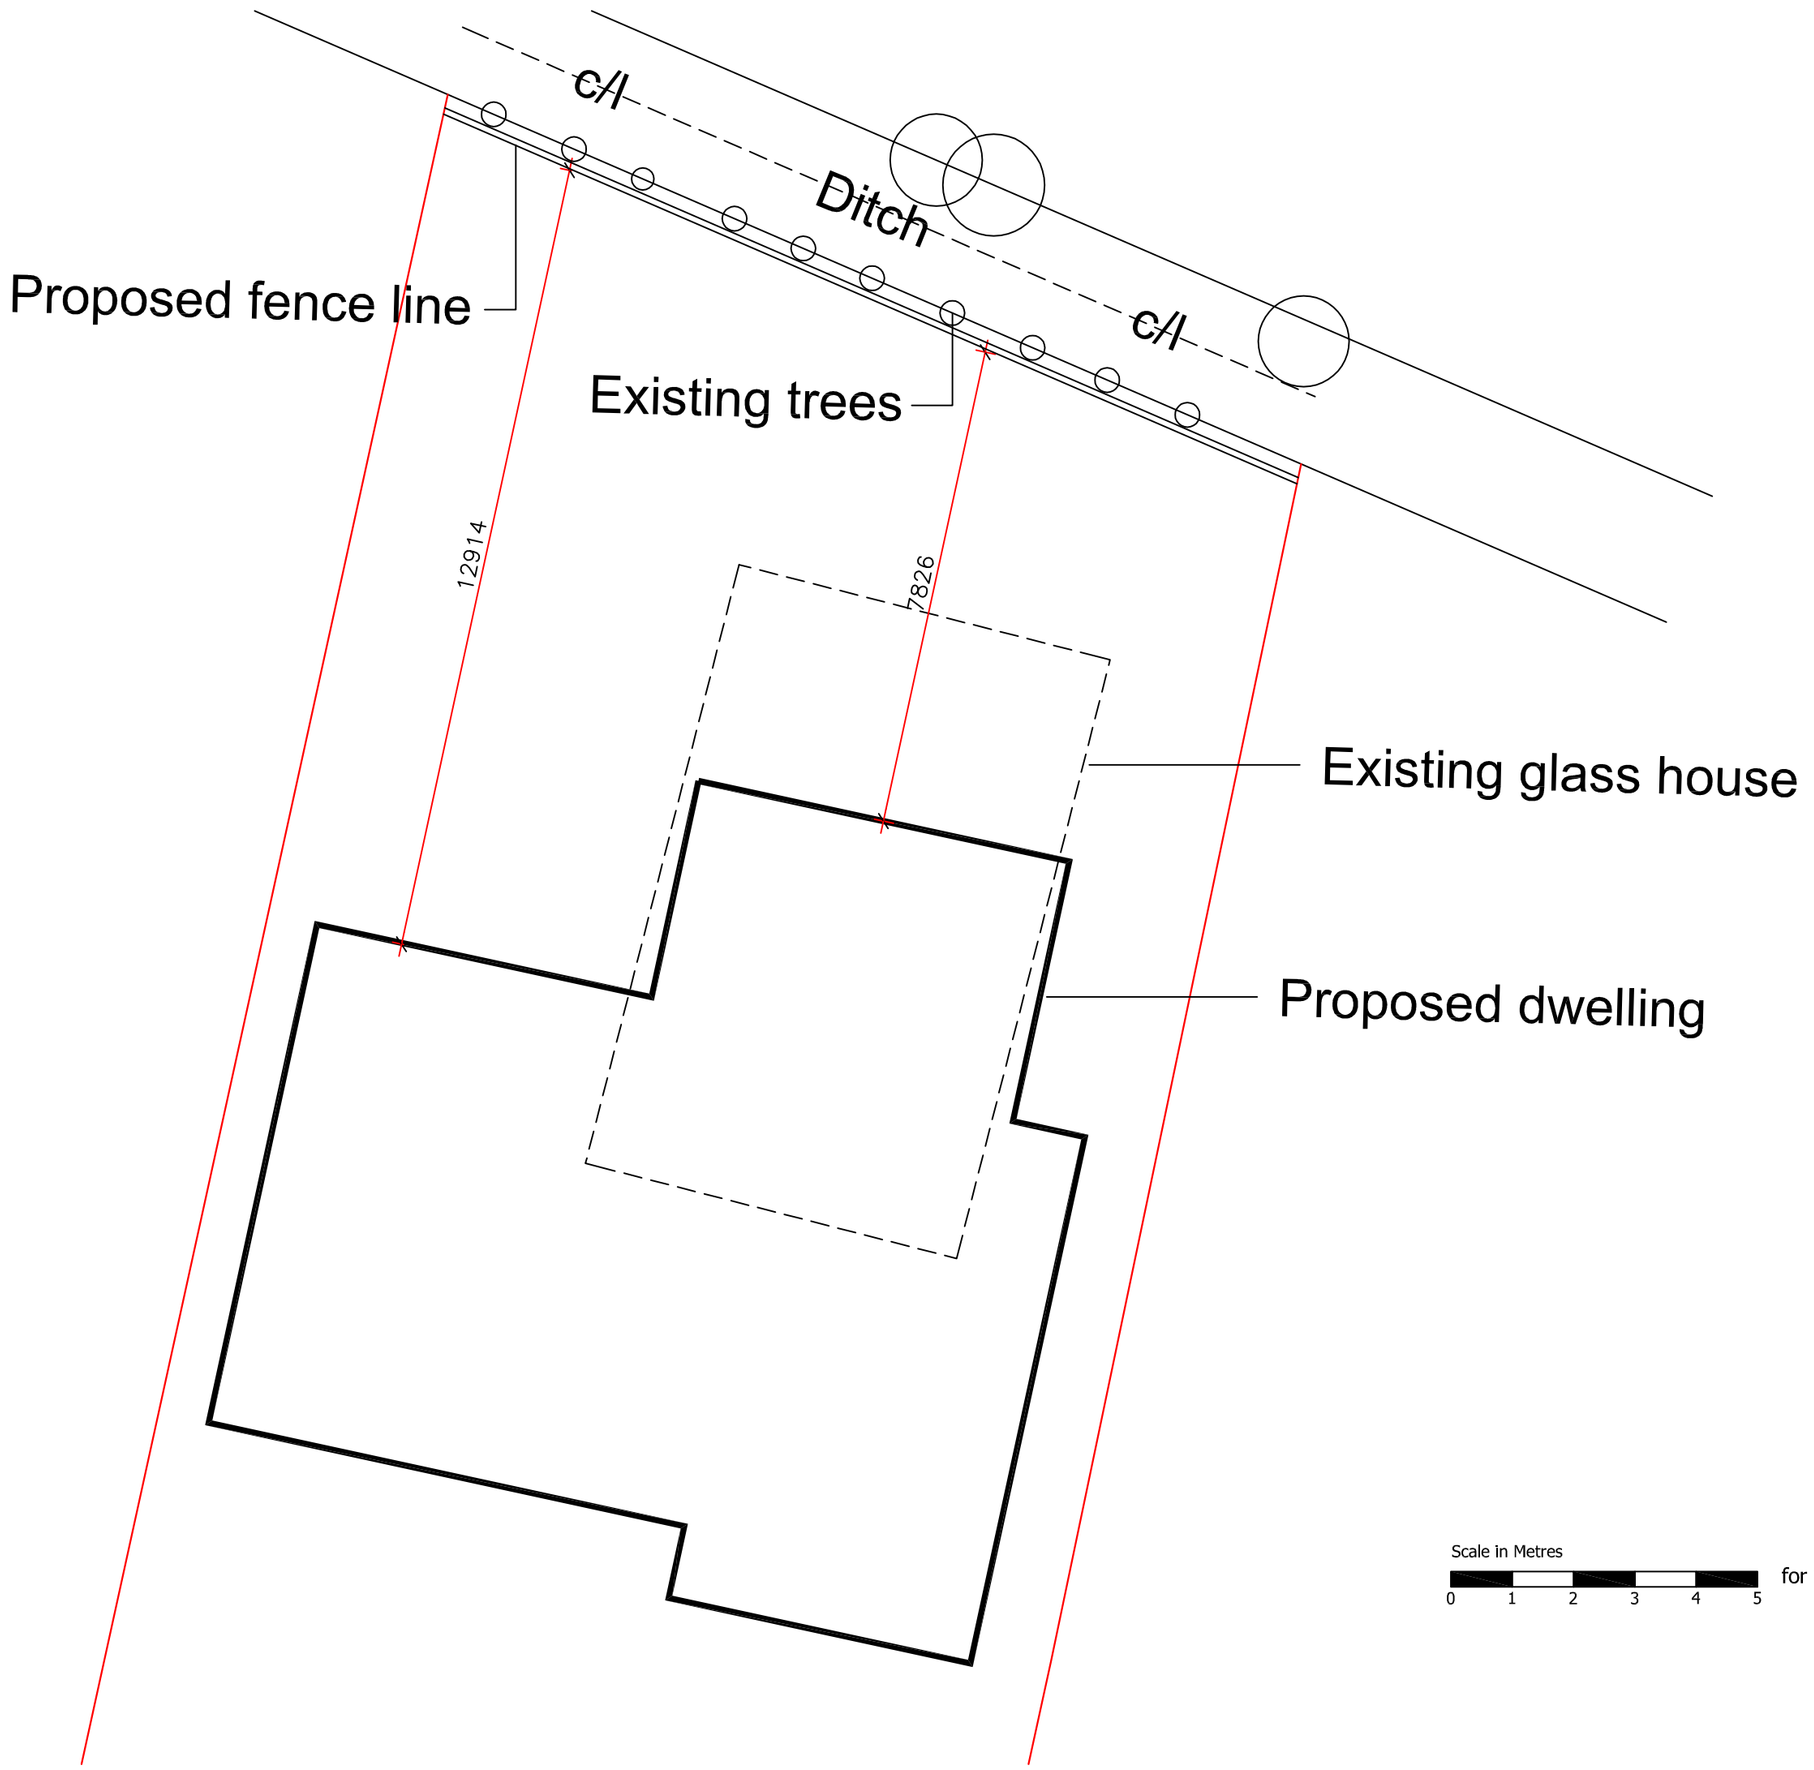


Drawing Title : Proposed Detached Bungalow	Project : 50 Silvester Road Waterlooville	Drawn By CRF Date 01/02/18	SHEET SIZE A2	Approved By Date
		Drawing No. CFA \| FULL \| BS	Revision:	Scale: 1-100
		PLANNING		

Chris Flint Associates Ltd
CHARTERED SURVEYORS - PROJECT MANAGERS
DEVELOPMENT CONSULTANTS

2 Emerald Close Waterlooville Hants PO7 8NZ
tel: 023 92 432484 fax: 023 92 358554
Email: chrisflintassociates@gmail.com