


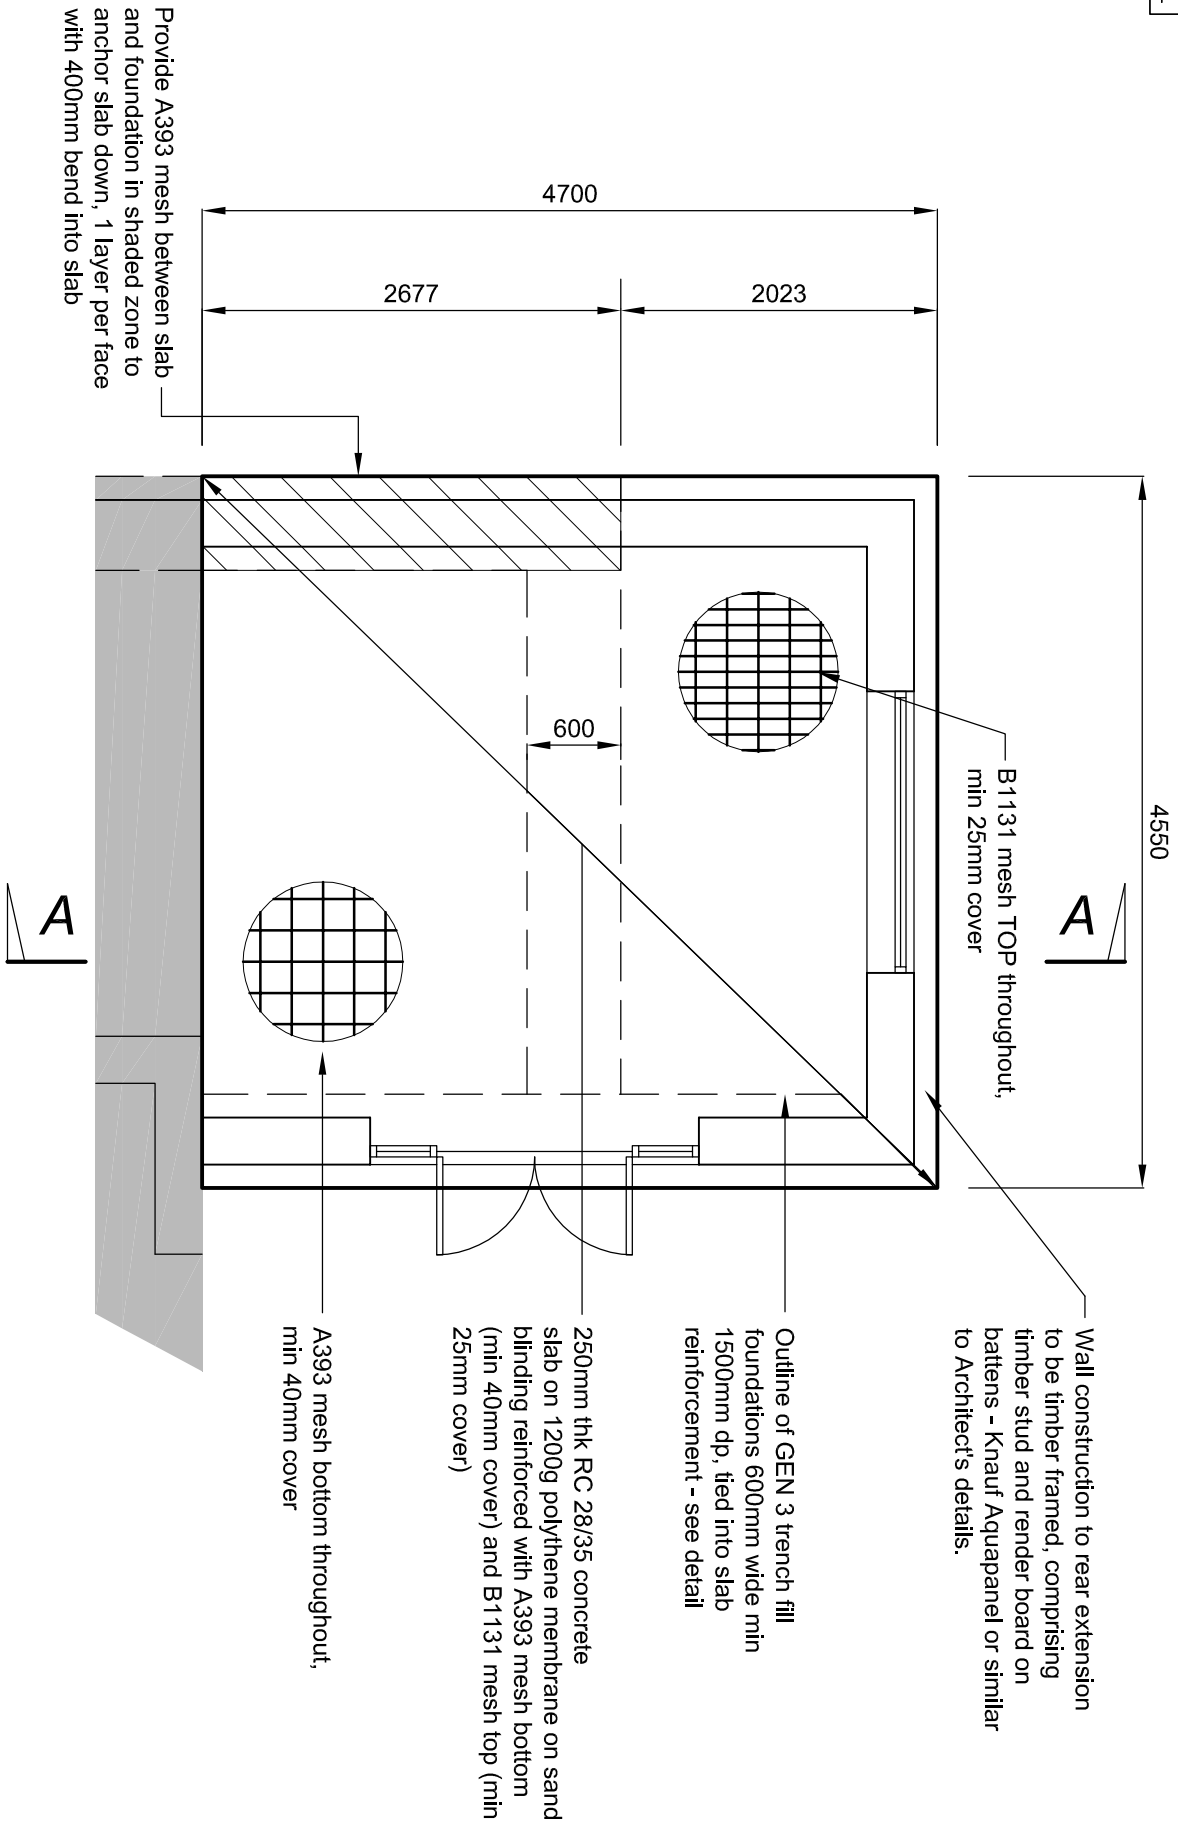


PLAN OF CONCRETE SLAB TO REAR EXTENSION
(1:50)

Beam and block floor

4250

Insitu concrete ground bearing slab

SECTION A-A
(1:50)

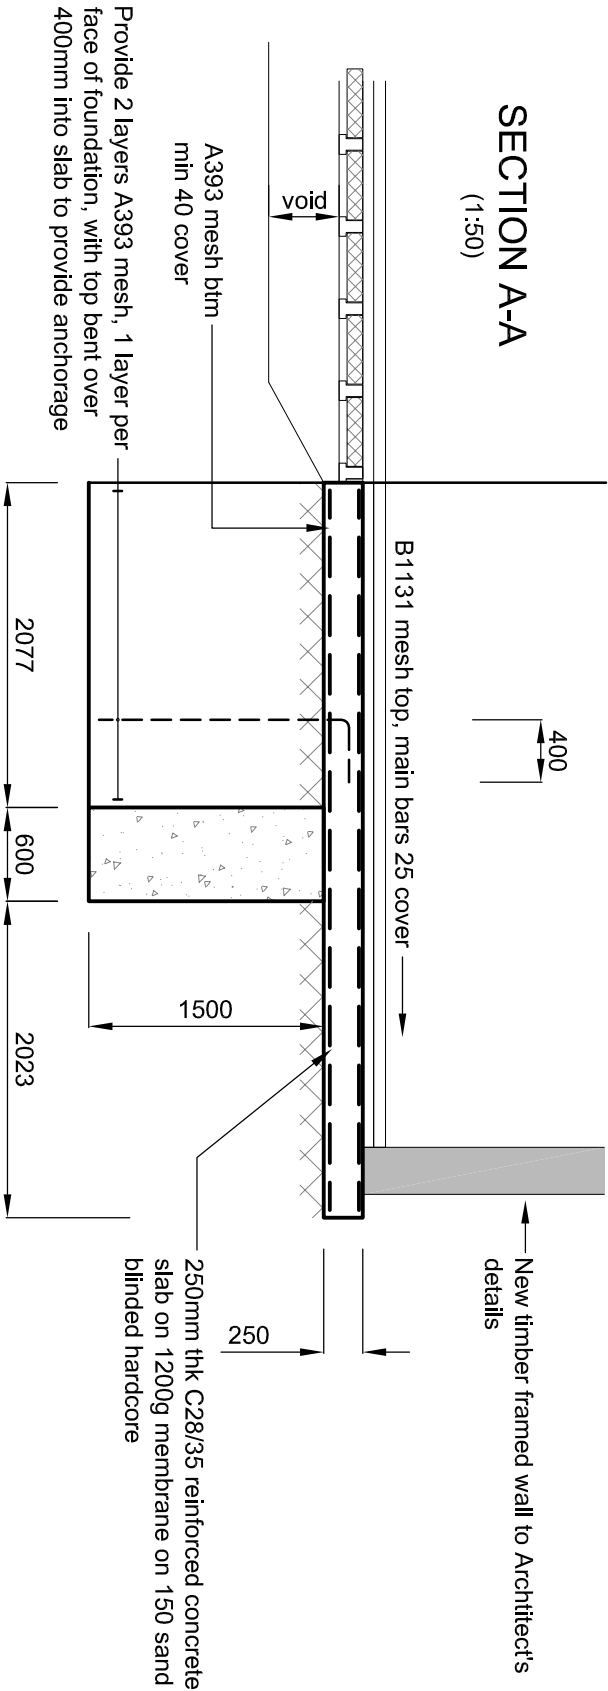

PROJECT
34 Lovedean Lane
Lovedean
Waterlooville

DRAWING TITLE
Cantilever Ground Slab to
Rear Extension

CLIENT
Mr and Mrs M. Mitchell

PAG Associates Ltd
Consulting Structural Engineers
Red Oaks, South Lane, Nomansland, Wiltshire SP5 2BZ
Tel: 01794 399952 Mob: 07908 126750

Rev	Description	Drawn	Appd	Date

DRAWN	TRACED	CHECKED	APPROVED	DATE
PAG				May 17
SCALE	DRG No.	REV.		
1:50	220317/05	P1		