



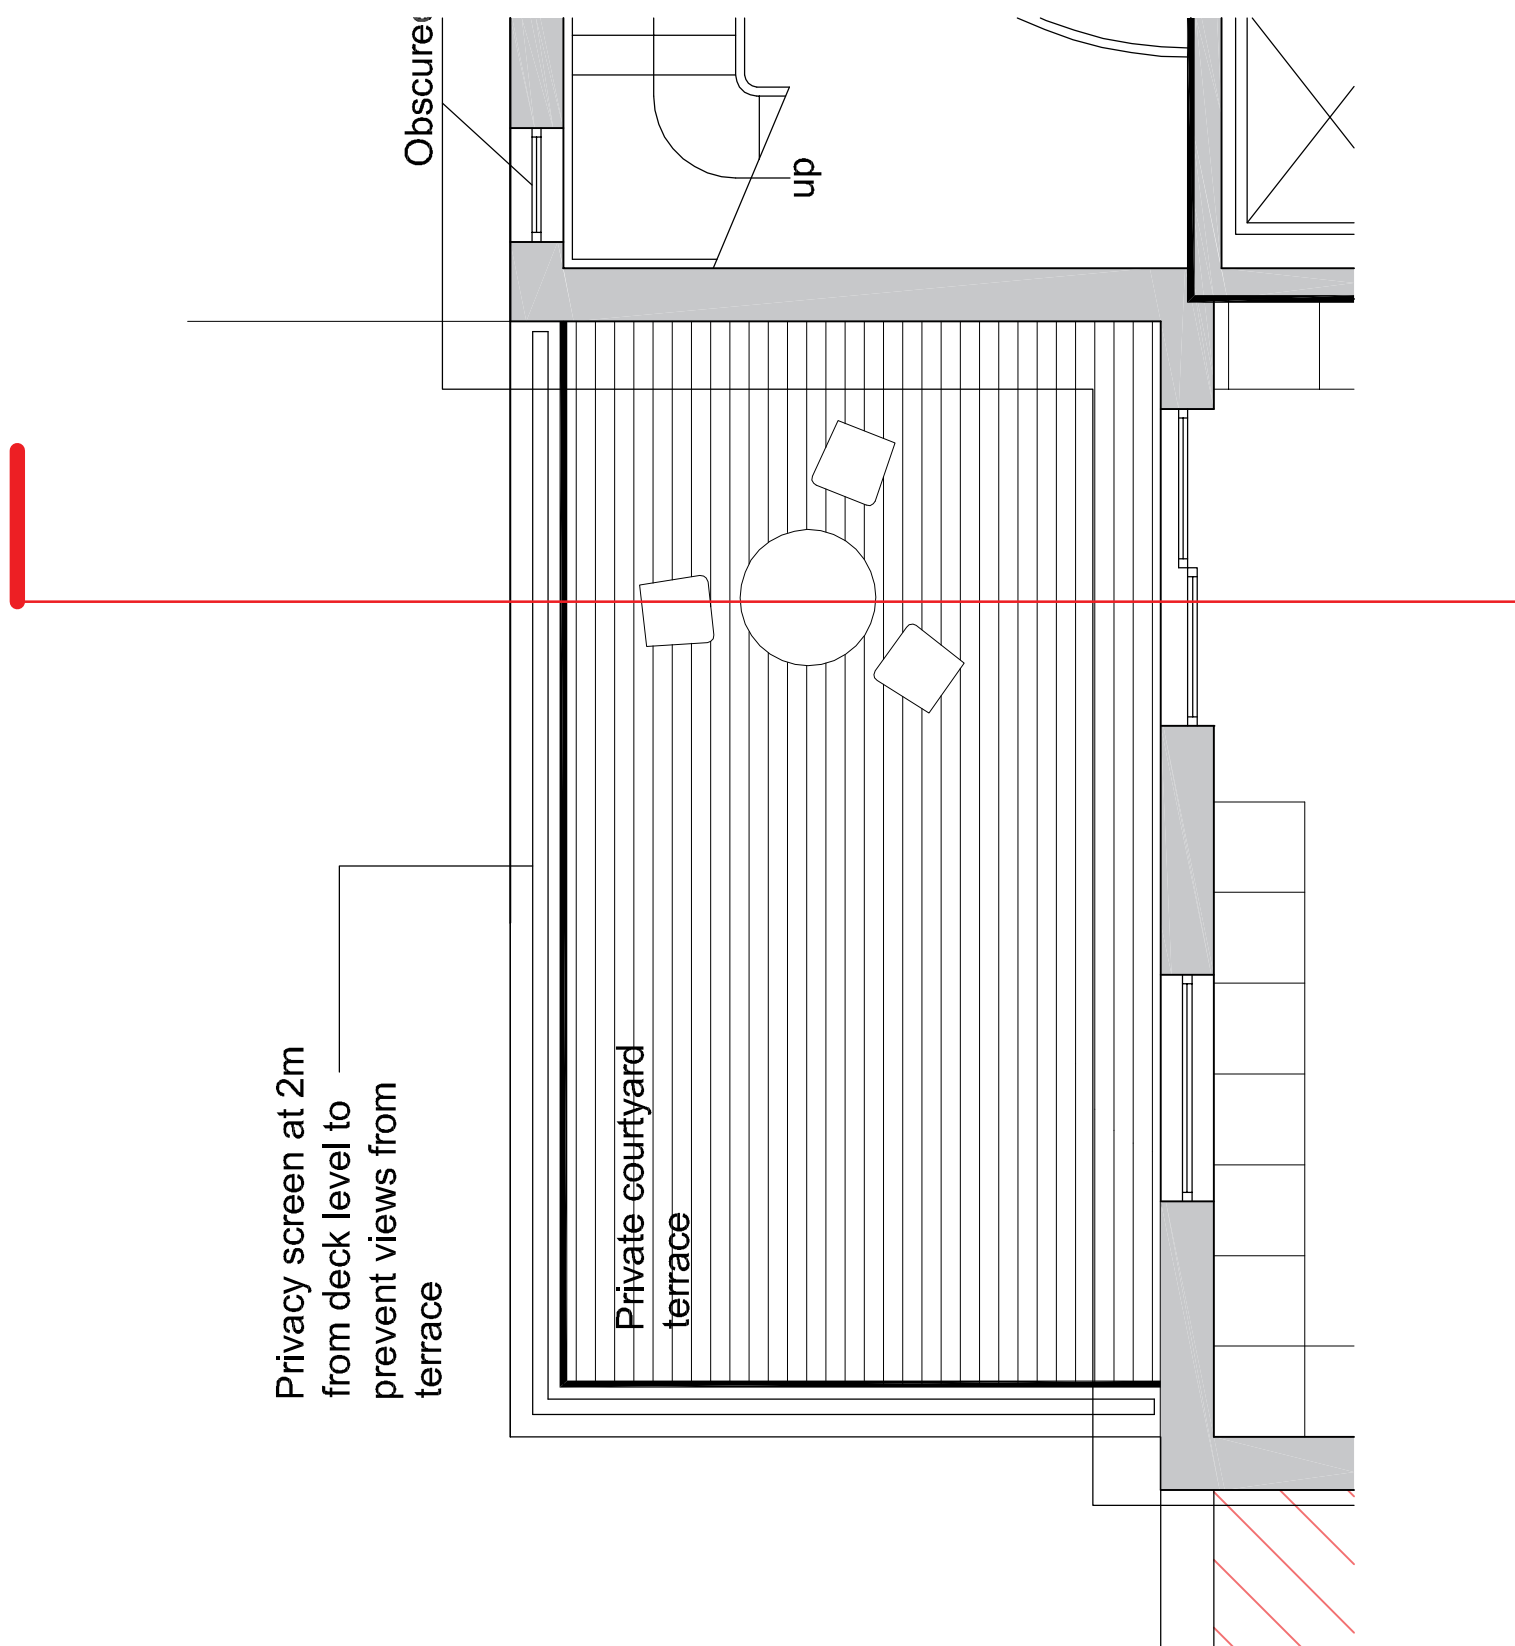

Rev	Date	Details	Drawn	Checked
Issued for:				
PLANNING				
Project/Client:			Project No:	
Godbey House			16054	
Hayling Island			Dwg No:	
Perbury Group			P14	
			Rev:	
Drawing:			Scale:	
Section through terrace			1:50 @A3	
			Drawn By:	
			OM	
			Date:	
			12.07.17	
			Checked By:	
			DE	
			Date:	
			12.07.17	

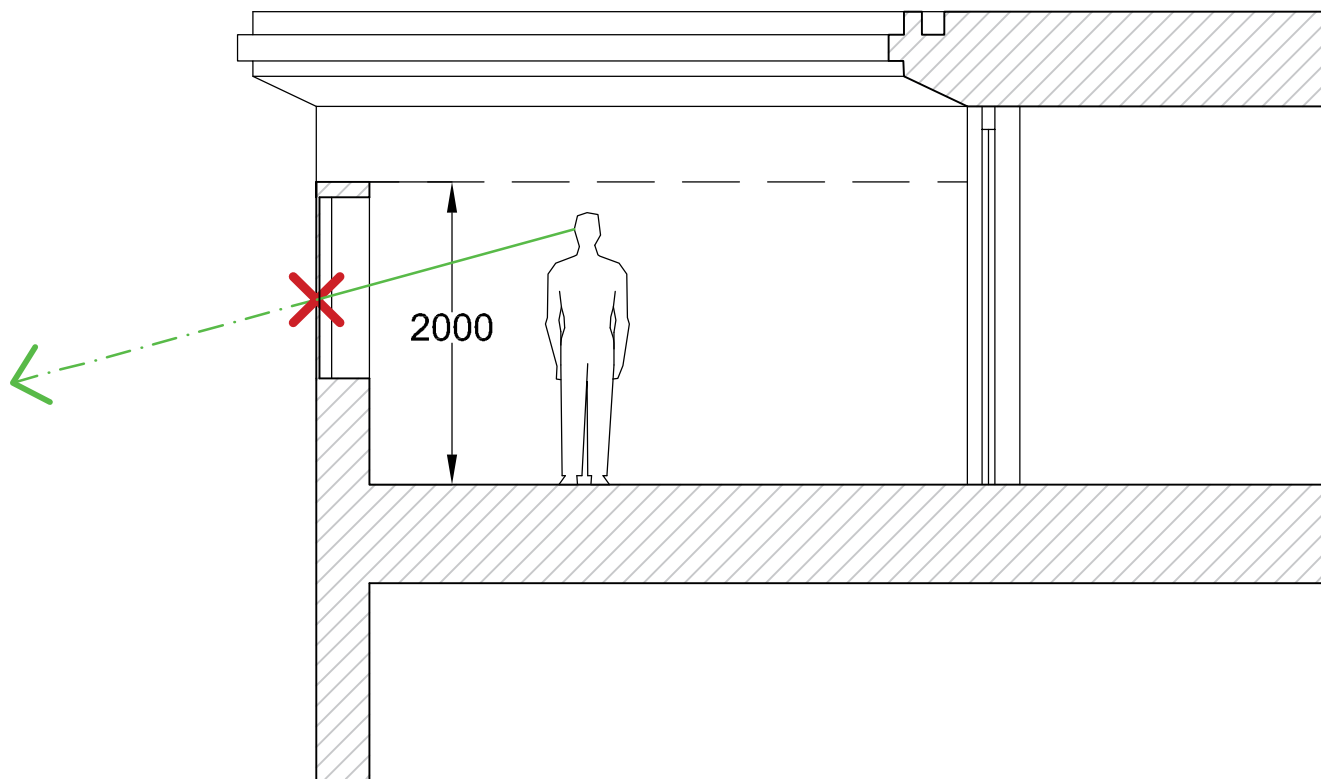

27 Glasshouse Studios, Fryern Court Road, Fordingbridge
Hampshire, SP6 1QX T: (01425) 655806/653639
© BrightSpace Architects Ltd. Contractors must work only to agreed dimensions and standards to be checked on site.
Registered Office: 17 Northover Rd, Pennington, Lymington, Hampshire, SO41 8GL, Registered Number: 07399008