
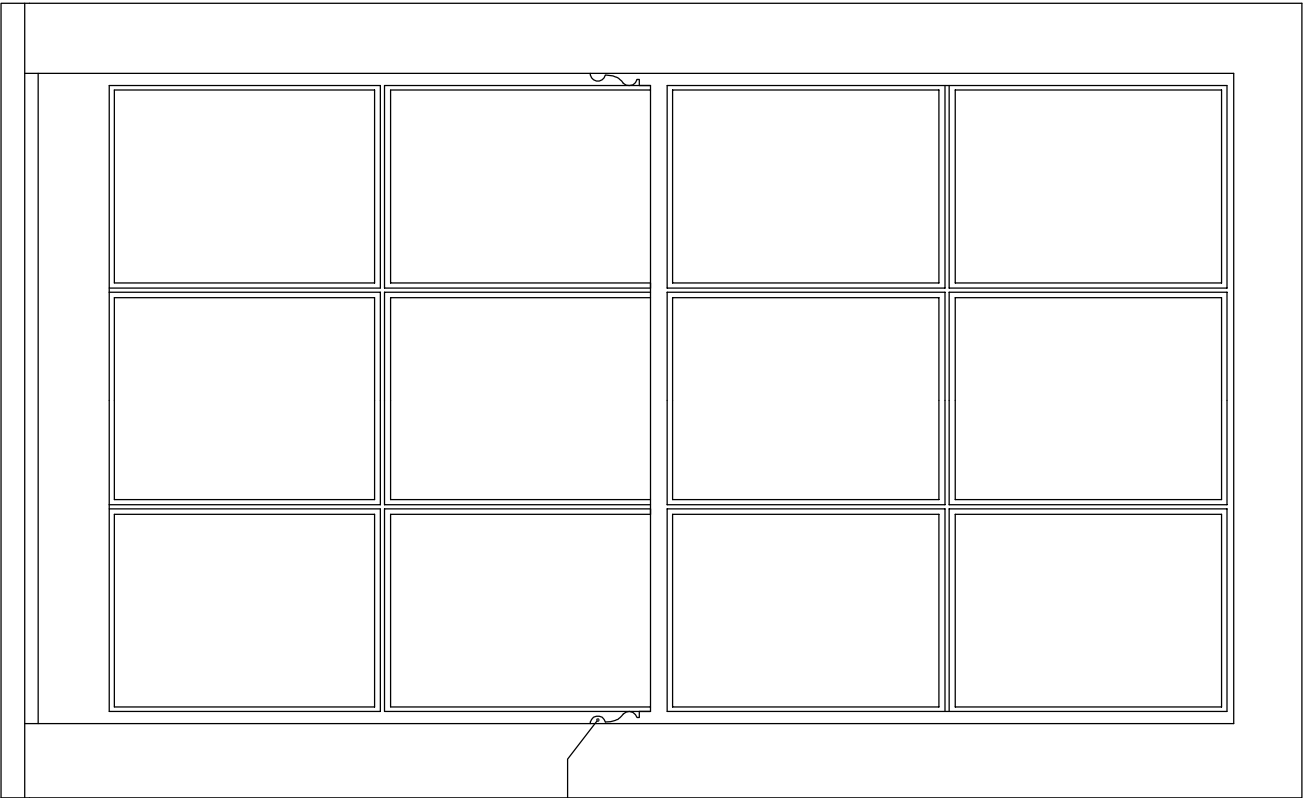




PHYSICAL SCALE IN MILLIMETERS @ 1:10

These incidental details have been produced in order to illustrate the ideal visual profiles and relationships between the building's key elements and to give aesthetic guidance only. They do not purport to be working drawings and are for illustrative purposes only. The Contractor is responsible for the structural stability and weather proofing of **all** elements and will be liable for any defects or failure that may arise from design development, defective materials or workmanship.


NOTES:
This drawing has been produced solely for PLANNING/DESIGN.
Do not Scale from this Drawing except for planning purposes.
This drawing is the copyright of MF Designs Ltd.

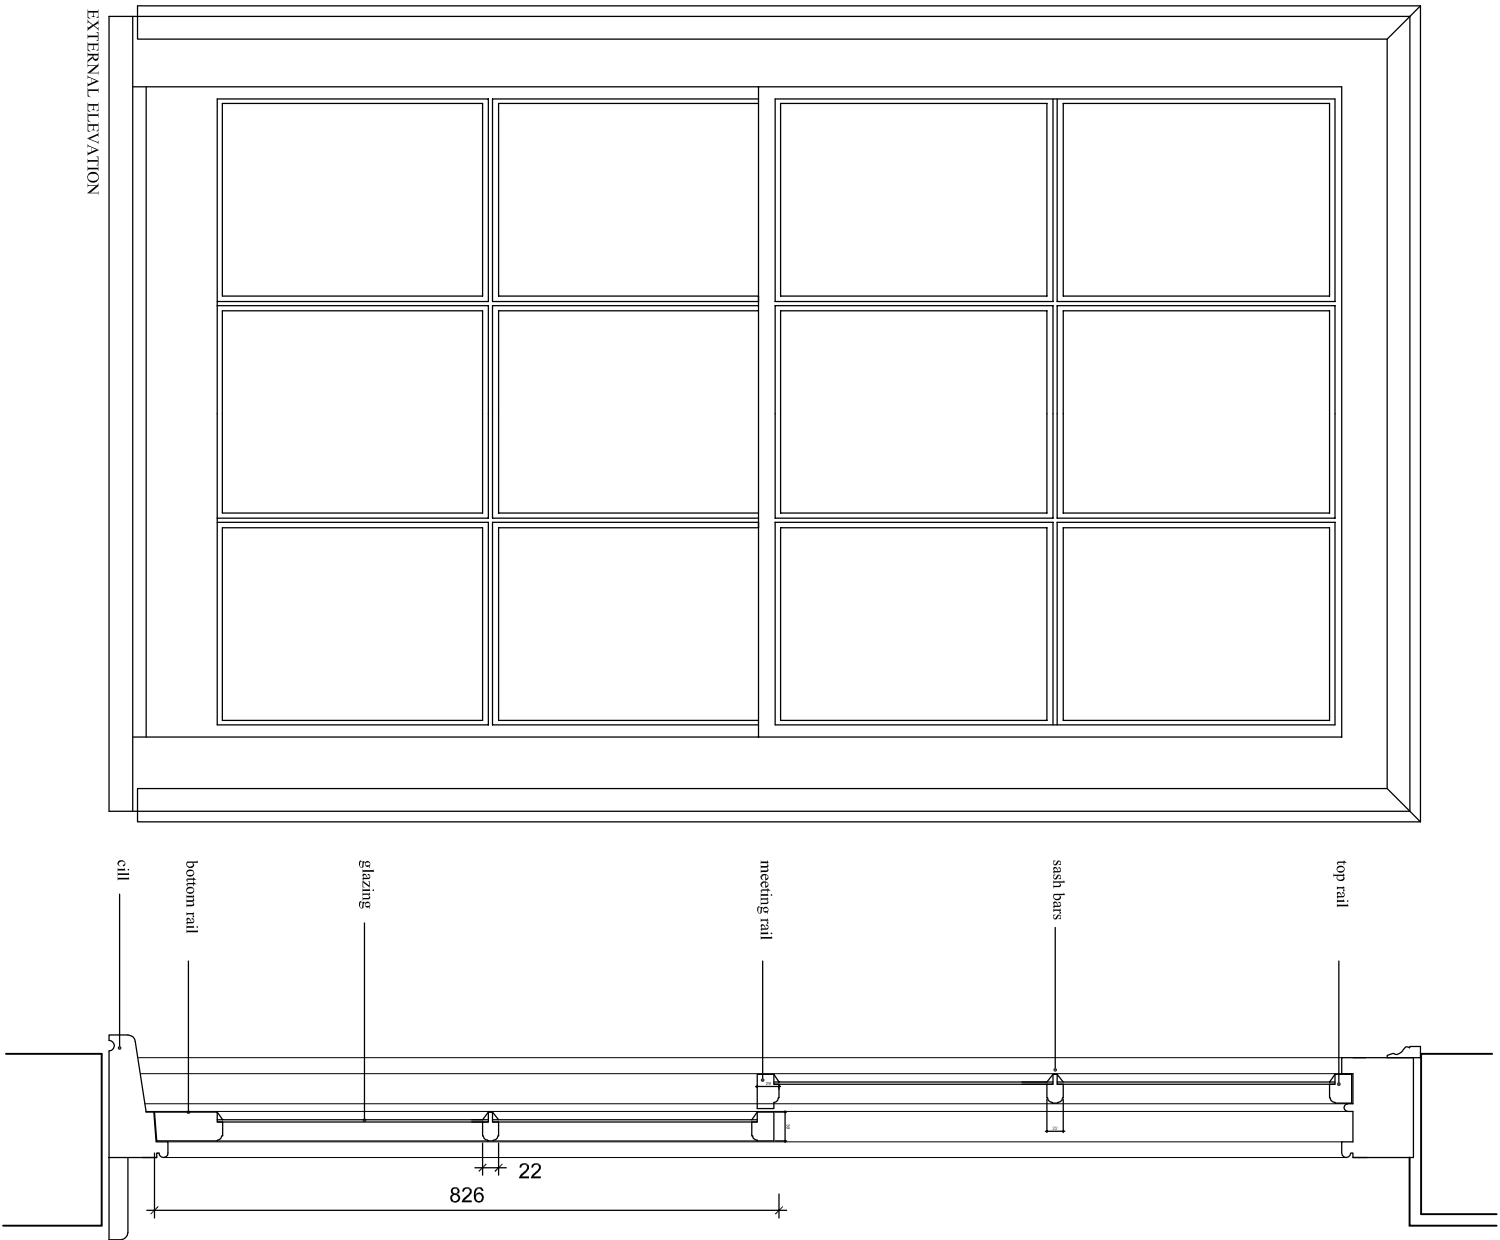

EXTERNAL ELEVATION
TYPICAL PROFILES OF PROPOSED NEW SASH WINDOWS USING HARDWOOD TIMBER & SINGLE GLAZED UNITS
NB: WINDOW MANUFACTURER TO ADVISE ON WEATHERING/DETAILING
IRONMONGERY ETC:
Utilise existing fish fasteners, pullys and weights from existing windows if possible andwhere in useable state

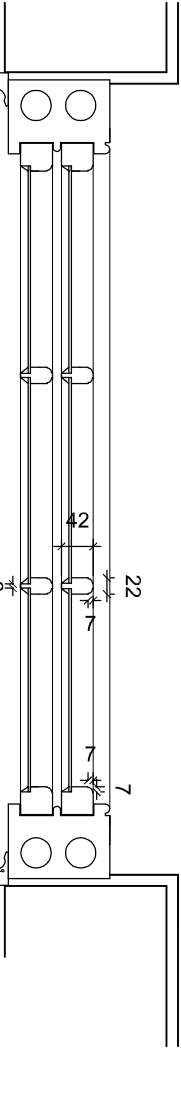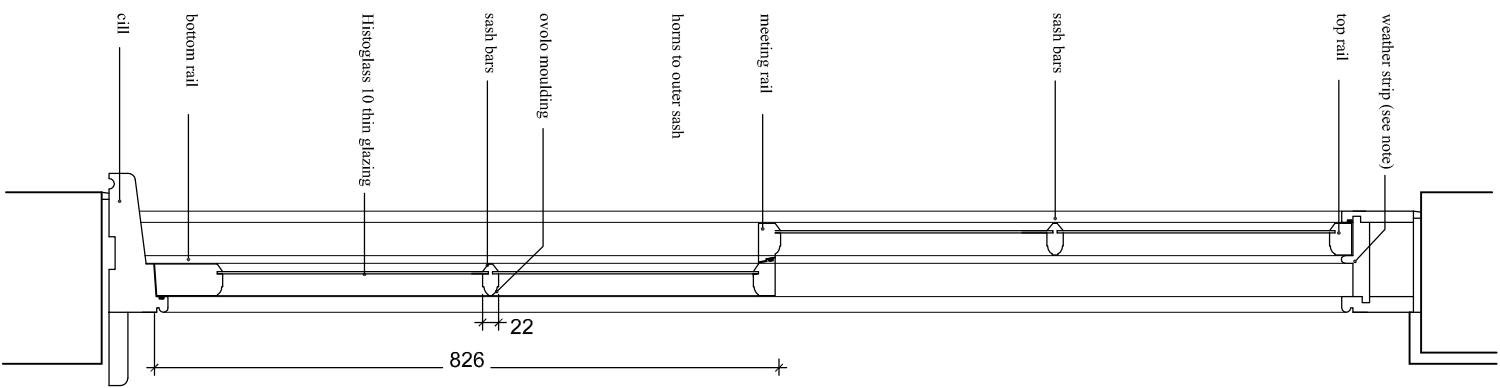

Typical Existing Sash Window
REPLACEMENT RENDER & FENESTRATION - 5b King Street, Emsworth

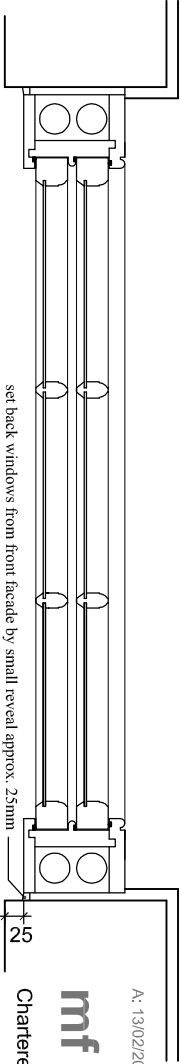

Typical Proposed Sash Window
set back windows from front facade by small reveal approx. 25mm
and sealant against masonry to replace the existing architrave strip to ensure match with windows of the main listed building (5, 5a)

