



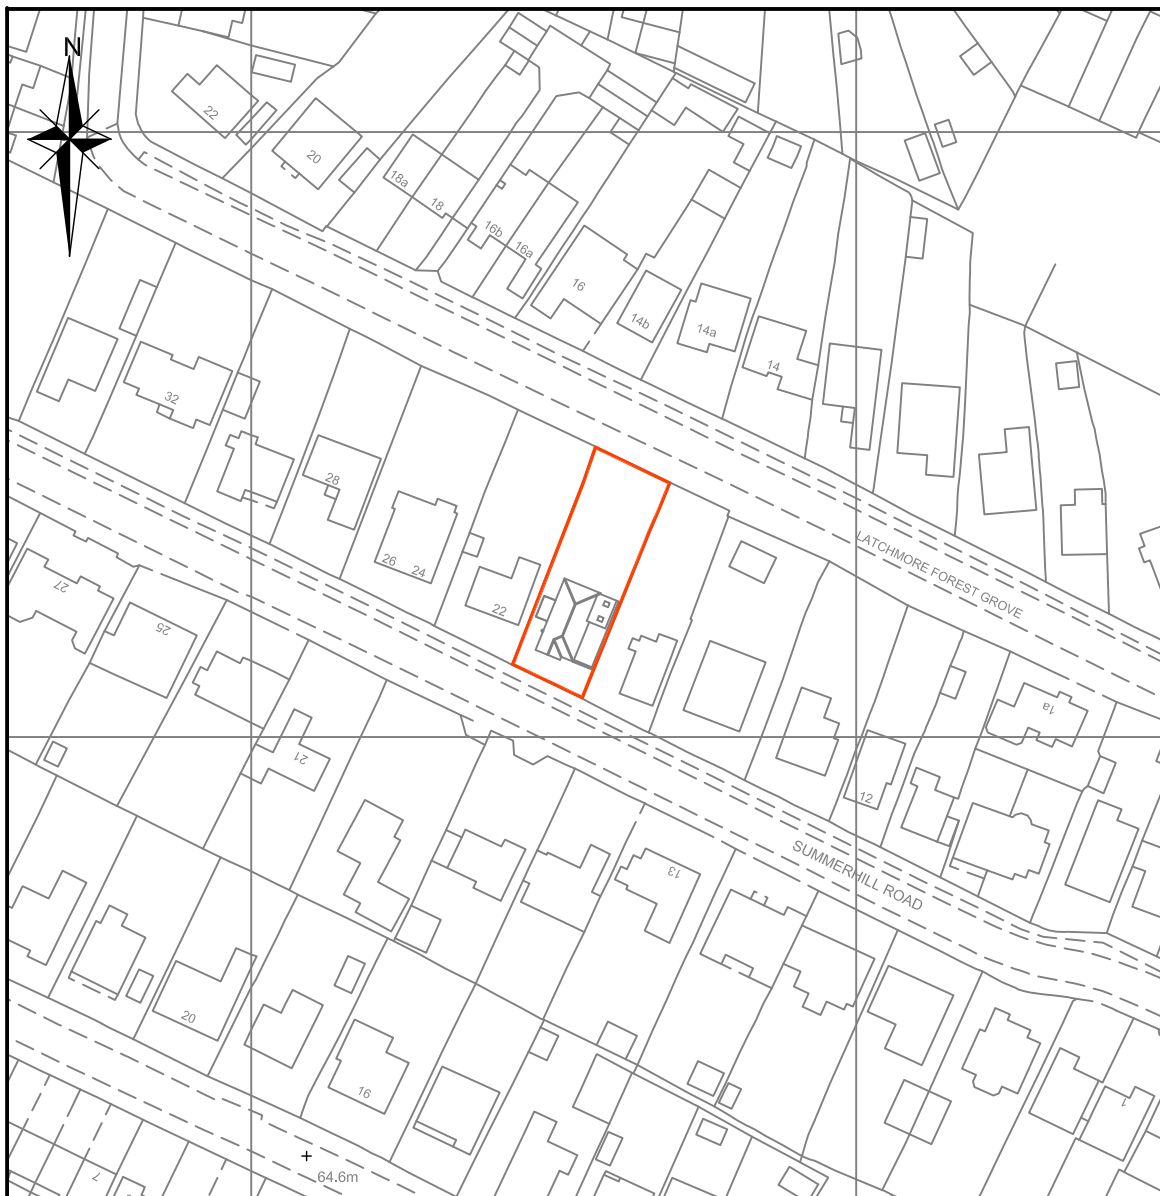

OS Serial No OI 1053920

Mapping supplied by:
Latitude Mapping Limited
October 2016

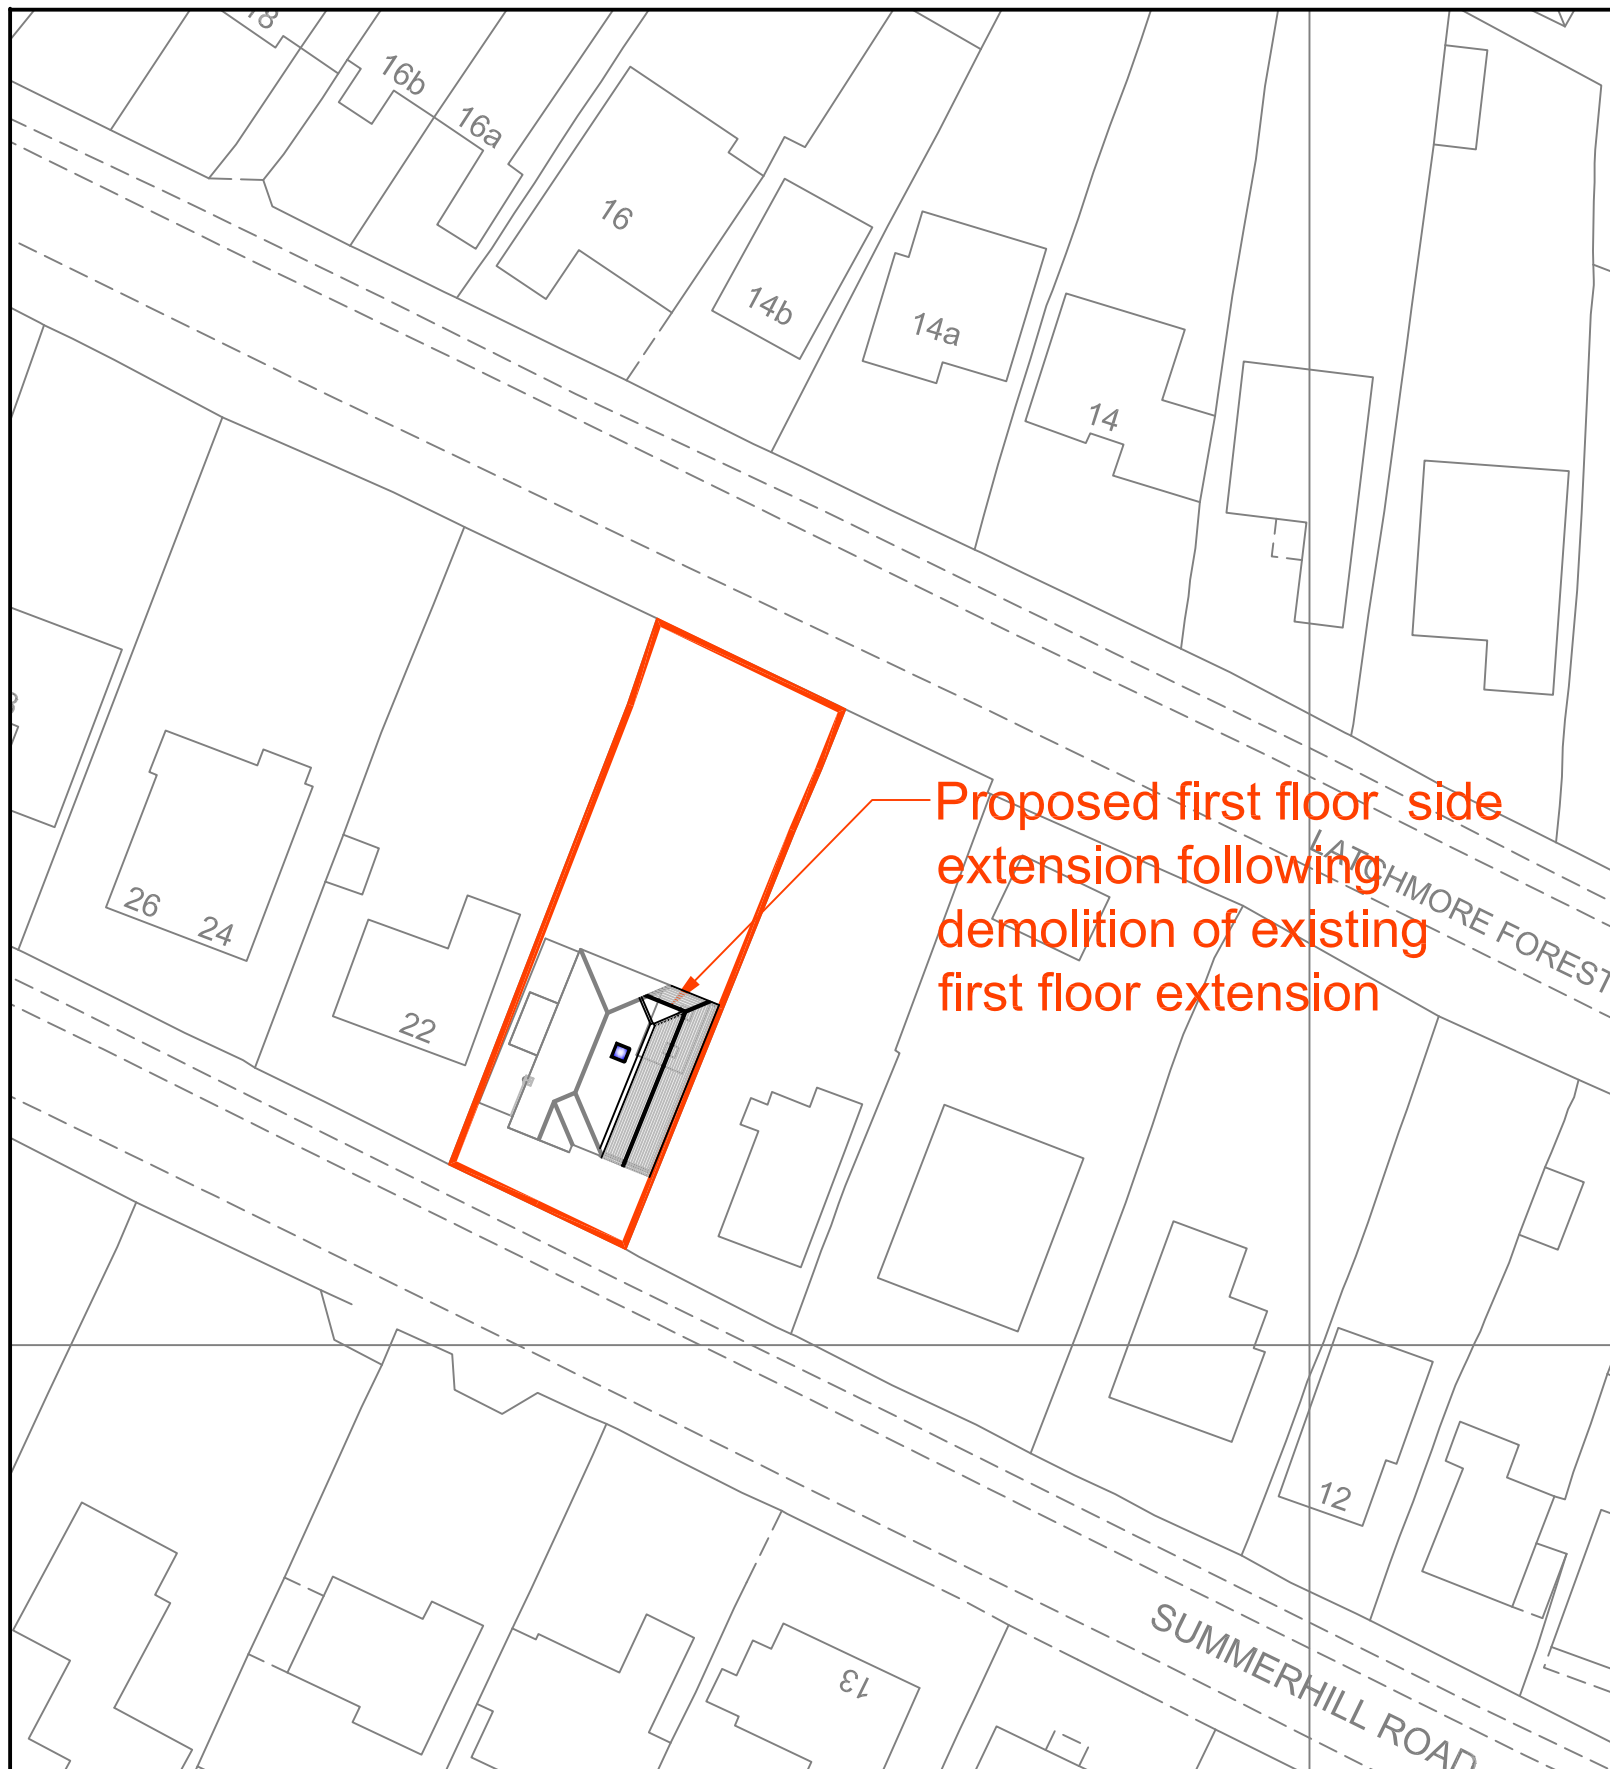

Proposed first floor side
extension following
demolition of existing
first floor extension



Architectural & Civil Engineering Design
143 Station Road, Liss, Hants. GU33 7AJ
Tel 01730 894988 Fax 01730 891165
e-mail: enquiries@acedesigns-ltd.co.uk
www.ace-designs.co.uk

Job Title

Proposed extension at
20 Summerhill Road, Waterloo

Drawing Title

Site and Block Plan

Client

Mr and Mrs Wallace - Jones

Scale

1/1250:1/500@A3

Drawn

EV

Job No

160806

Date

Oct 16

Checked

GG

Drawing No

160806 / 01

Designed

GG

Approved

Rev

B