


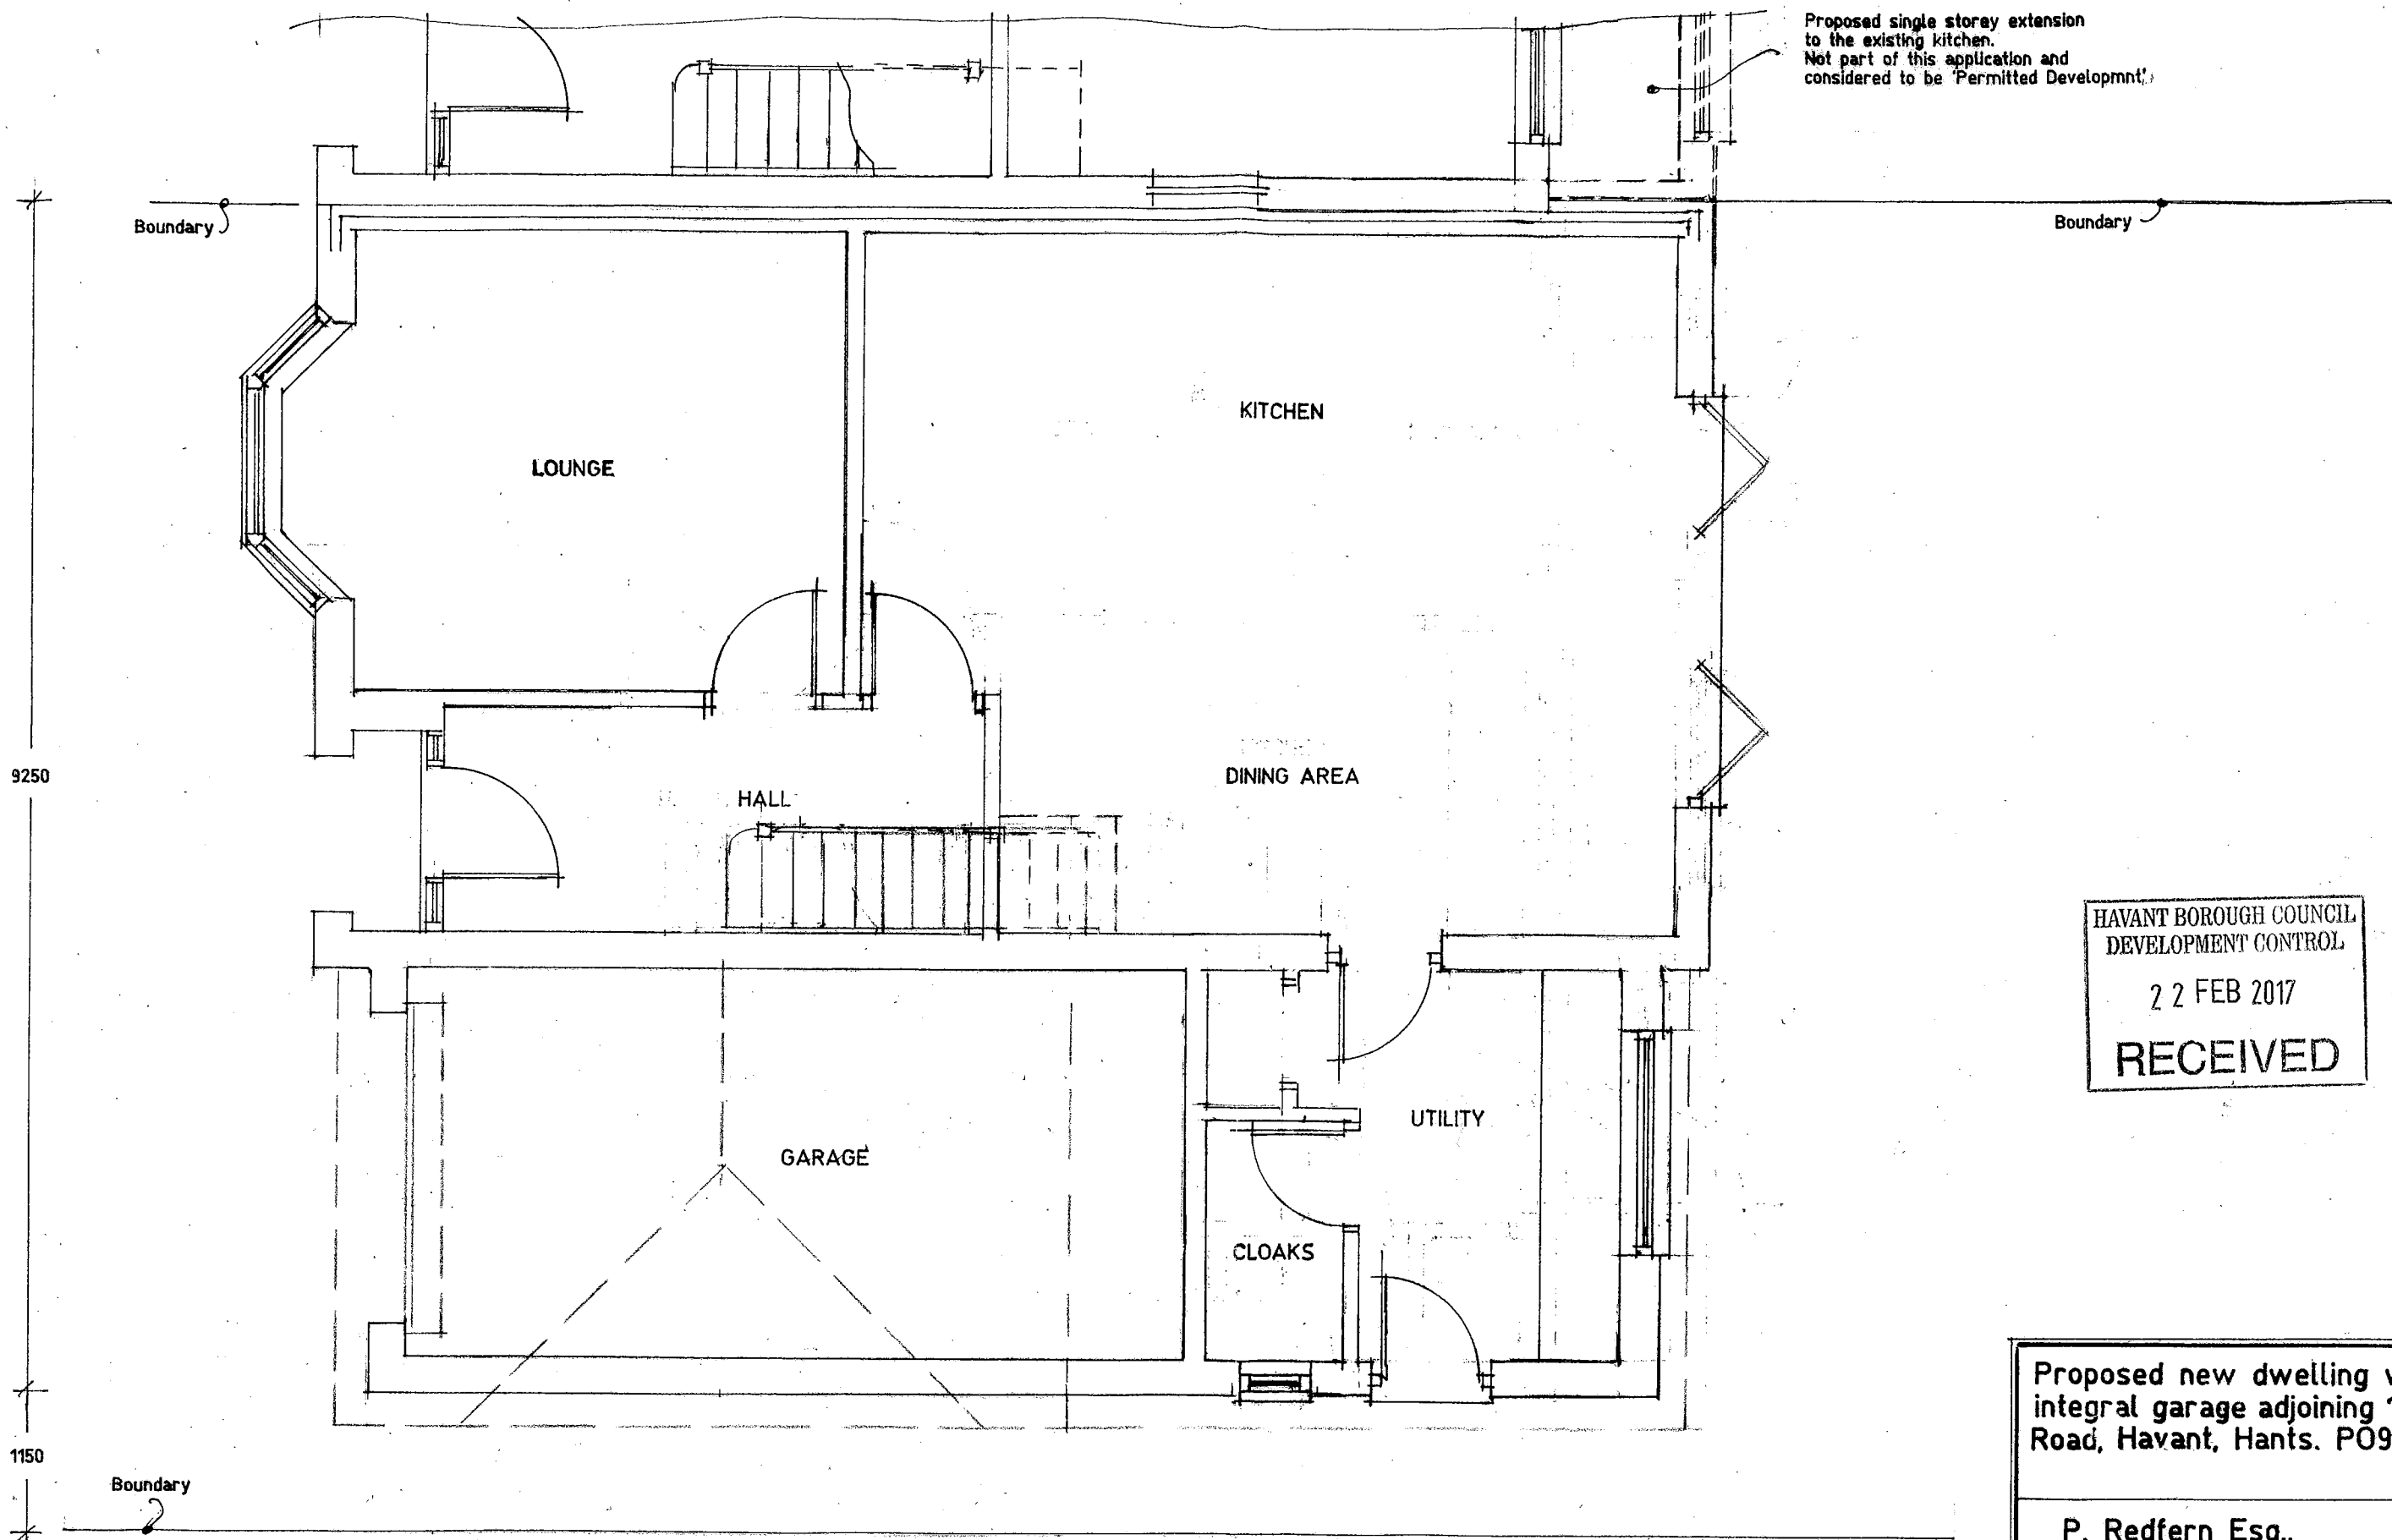

HAVANT BOROUGH COUNCIL
DEVELOPMENT CONTROL
22 FEB 2017
RECEIVED

Proposed new dwelling with integral garage adjoining 1 Hallett Road, Havant, Hants. PO9 2PJ	
P. Redfern Esq..	
Scale 1:50	Date August 2016
A3 Drawing Number	2
Revision	ABC

Proposed Ground Floor Layout.

