


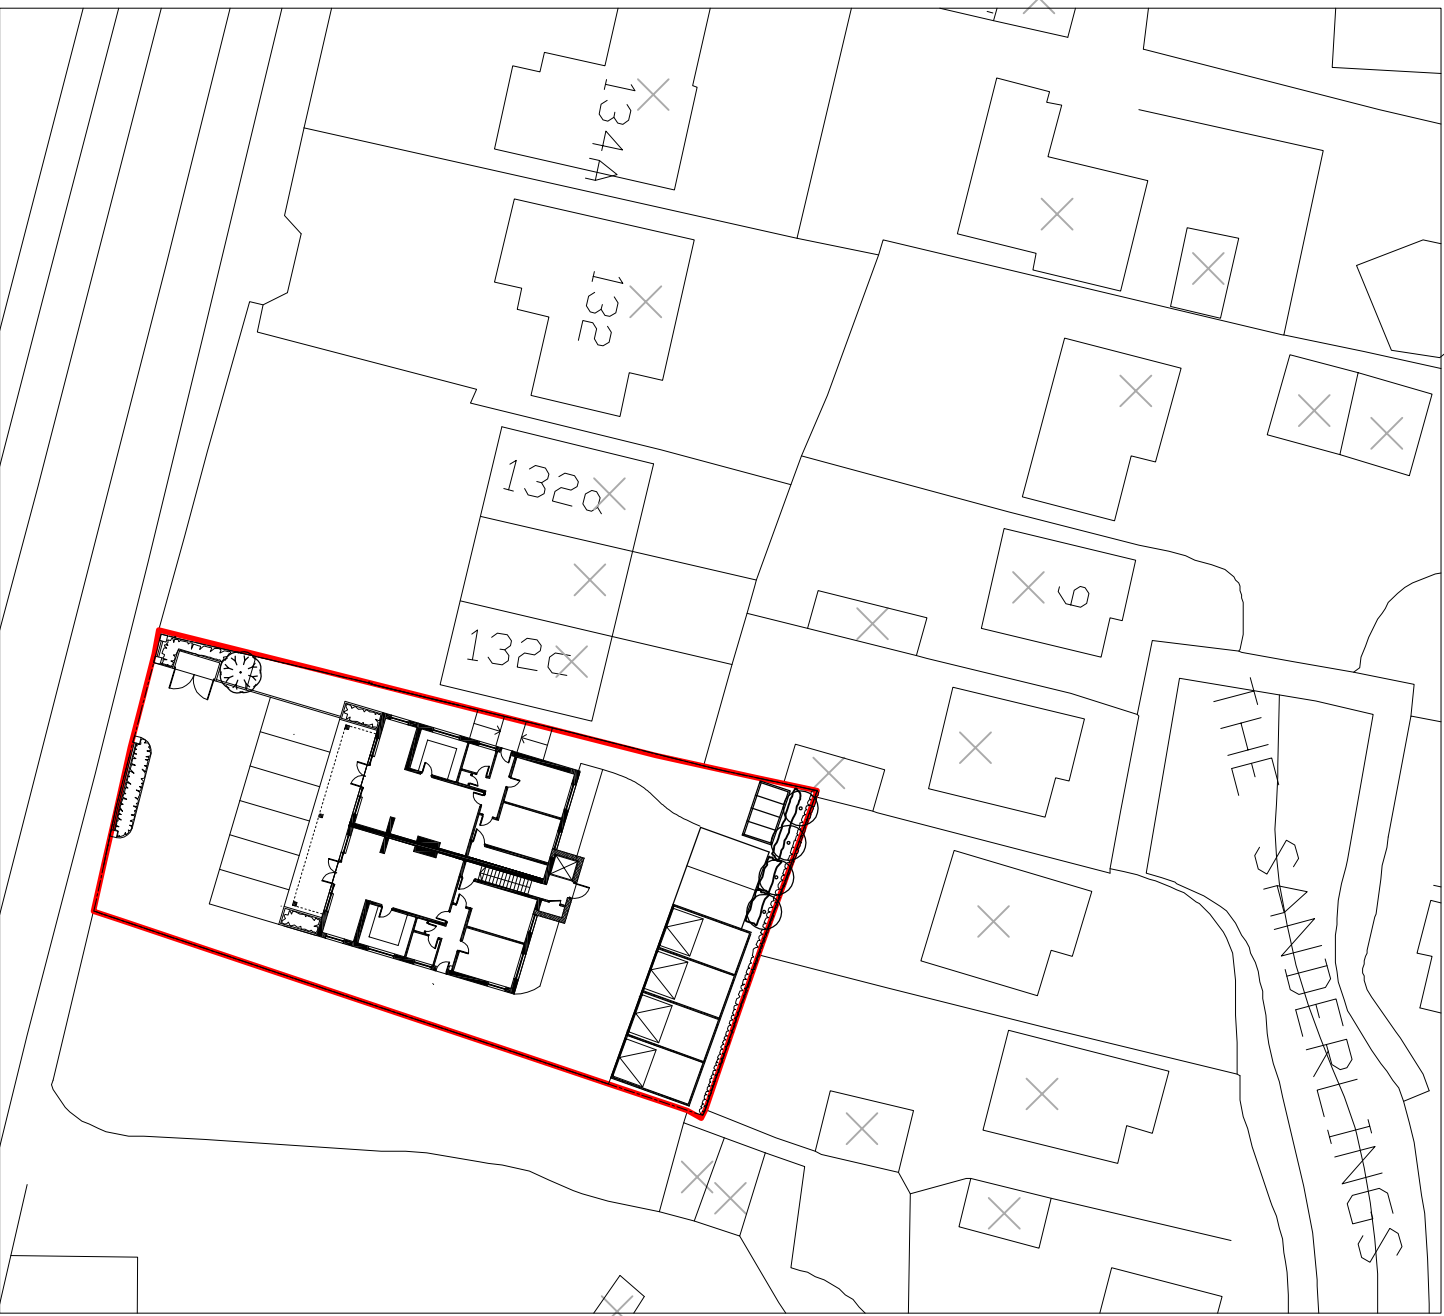

Block Plan @ 1:500



Location Plan @ 1:1250



GRAHAM ASH
ARCHITECTS


CHARTERED ARCHITECTS TOWN PLANNING CONSULTANTS
Graham Ash Architects Ltd
65 Leigh Road, Leighton Buzzard, Bedfordshire LU30 9DP
TELEPHONE: 01794 516706 Or 07768 453105
EMAIL: info@grahamasharchitects.com
WEBSITE: www.grahamasharchitects.com

CLIENT: **Mr D Aylward**

PROJECT: **Lama Court,
Seafront, (128-130)
Haying Island,
PO11 9HW**

TITLE: **Block / Location
Plan**

DESIGNED BY	DATE	DRWN / DTALD BY:
GA	7-7-15	JAT
SCALE	PLOTTED	REV.
AS SHOWN	31-3-17	B

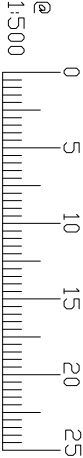

PURPOSE OF ISSUE:

☐ information ☒ approval ☐ tender ☐ construction

DWG. NO.

15:027:01 REV B