


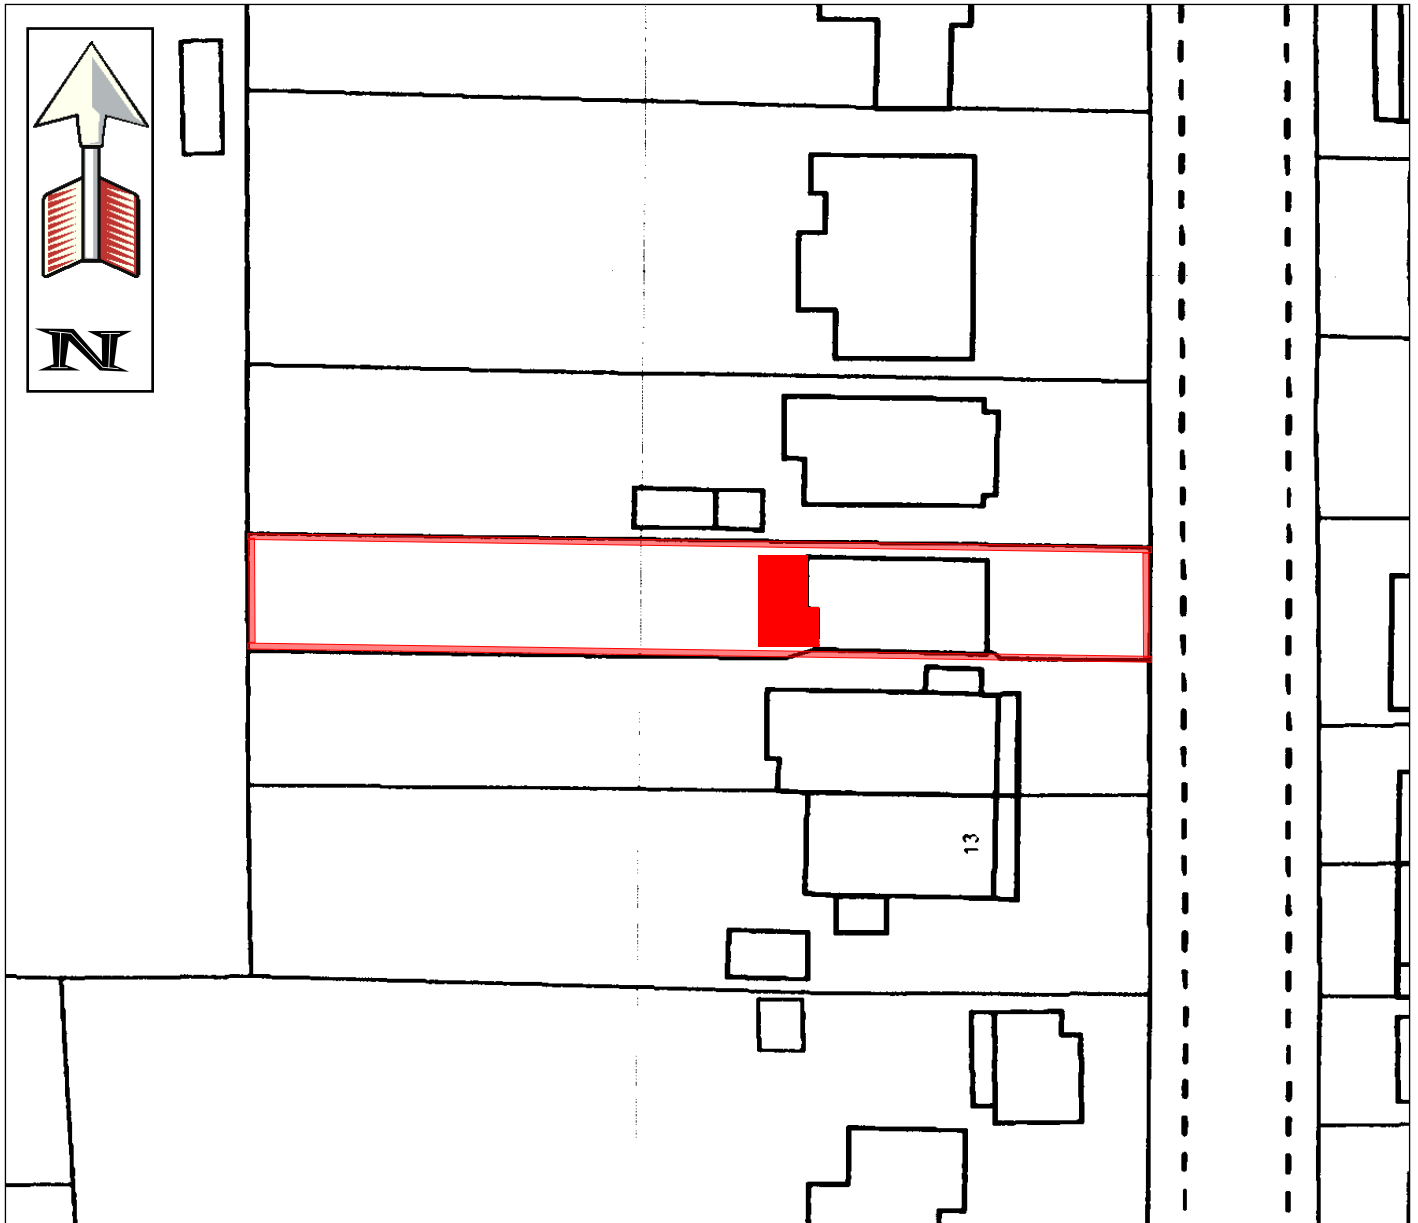

Site Layout Plan

9 Beach Road, Emsworth

Scale - 1:500 @ A4 Page Size

Drawing No. 4784/500

