


RECEIVED
15 JAN 2013
COUNCIL

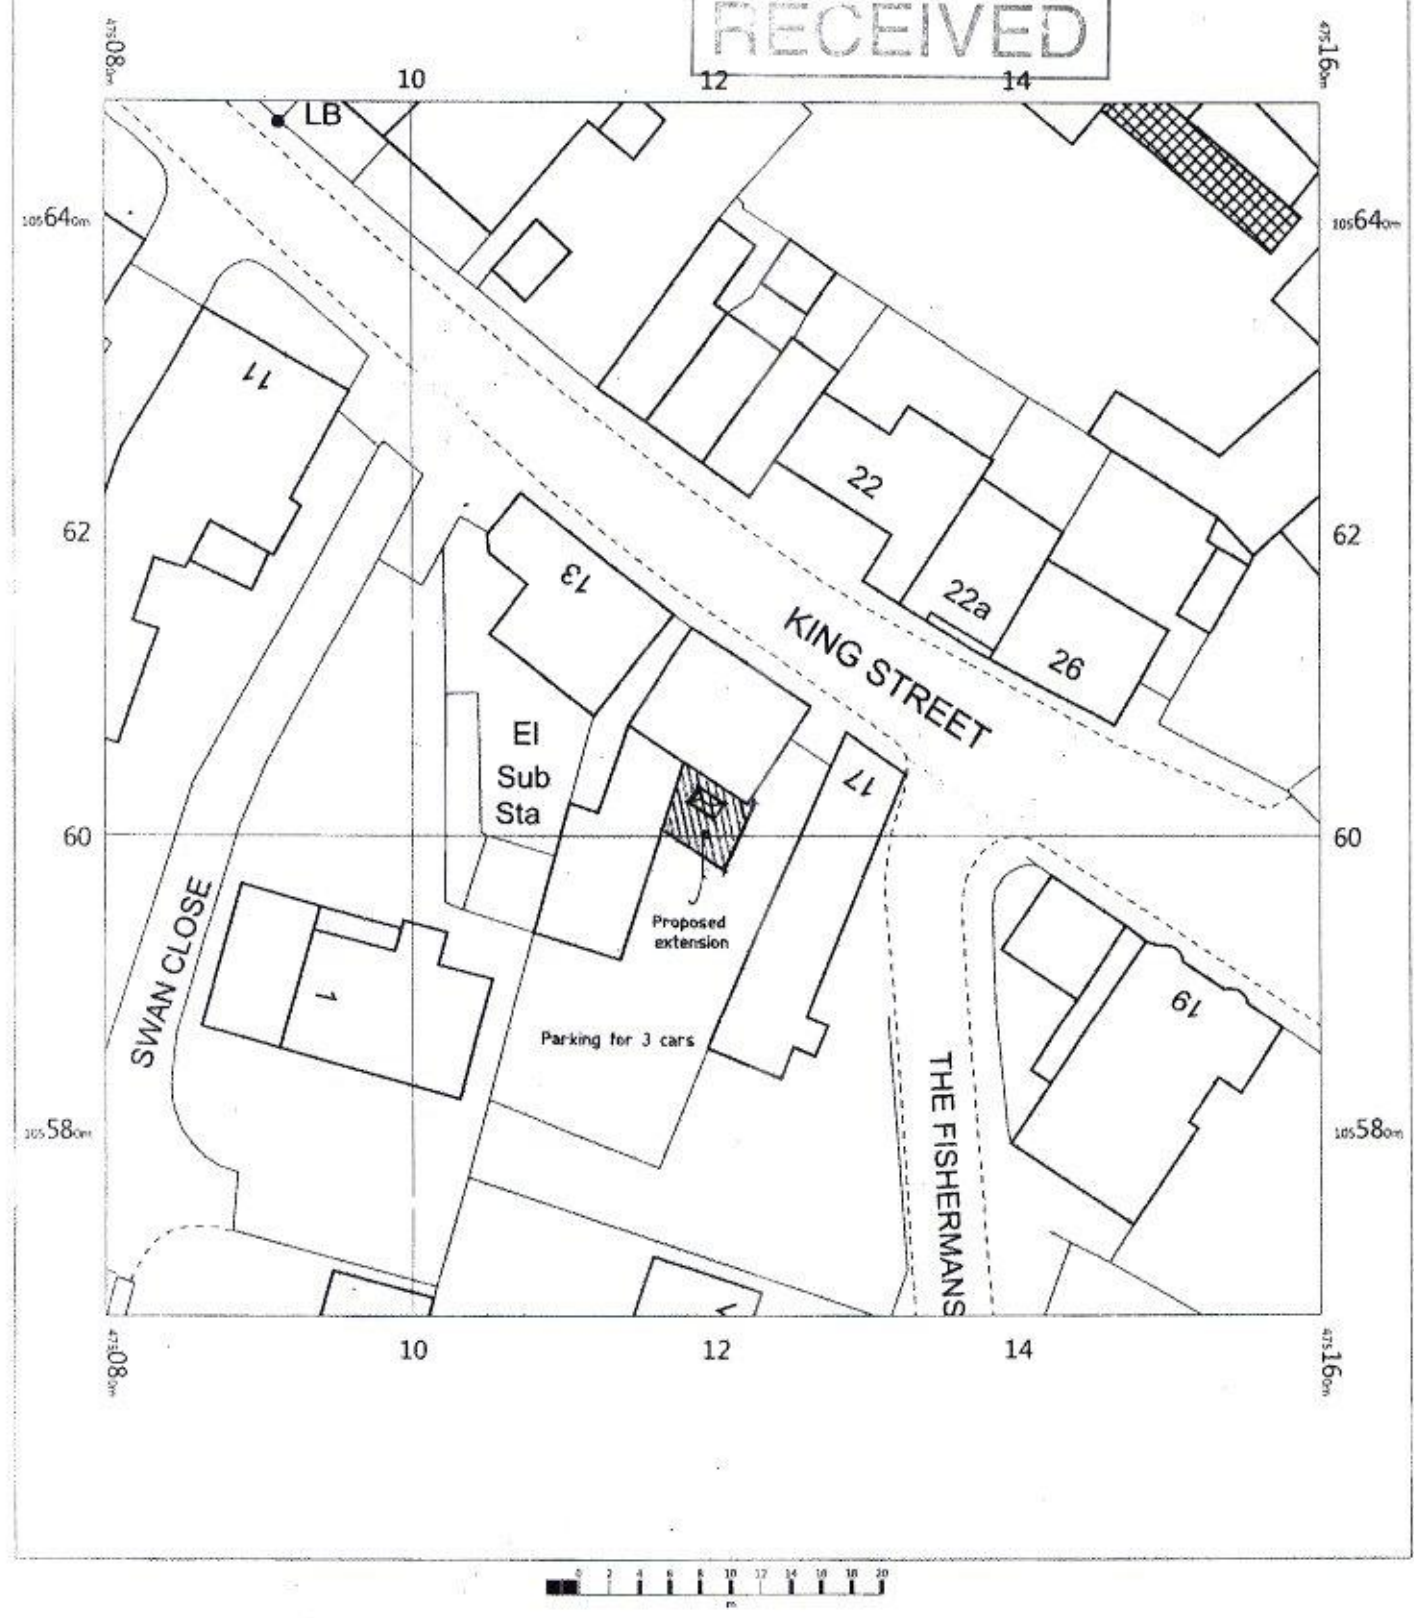

15 KING STREET
EMSWORTH
PO10 7AX

OS MasterMap 1250/2500/10000 scale
Thursday, December 7, 2017, 10:06:30
www.blackwellmapping.co.uk
1:500 scale print at A4, Centre: 475120 E, 105608 N
©Crown Copyright Ordnance Survey. Licence no. 100041041



BLACKWELL'S
www.blackwellmapping.co.uk
TEL: 0114 268 7658
maps.sheffield@blackwell.co.uk