


HAVANT BOROUGH
COUNCIL
18 DEC 2017
RECEIVED

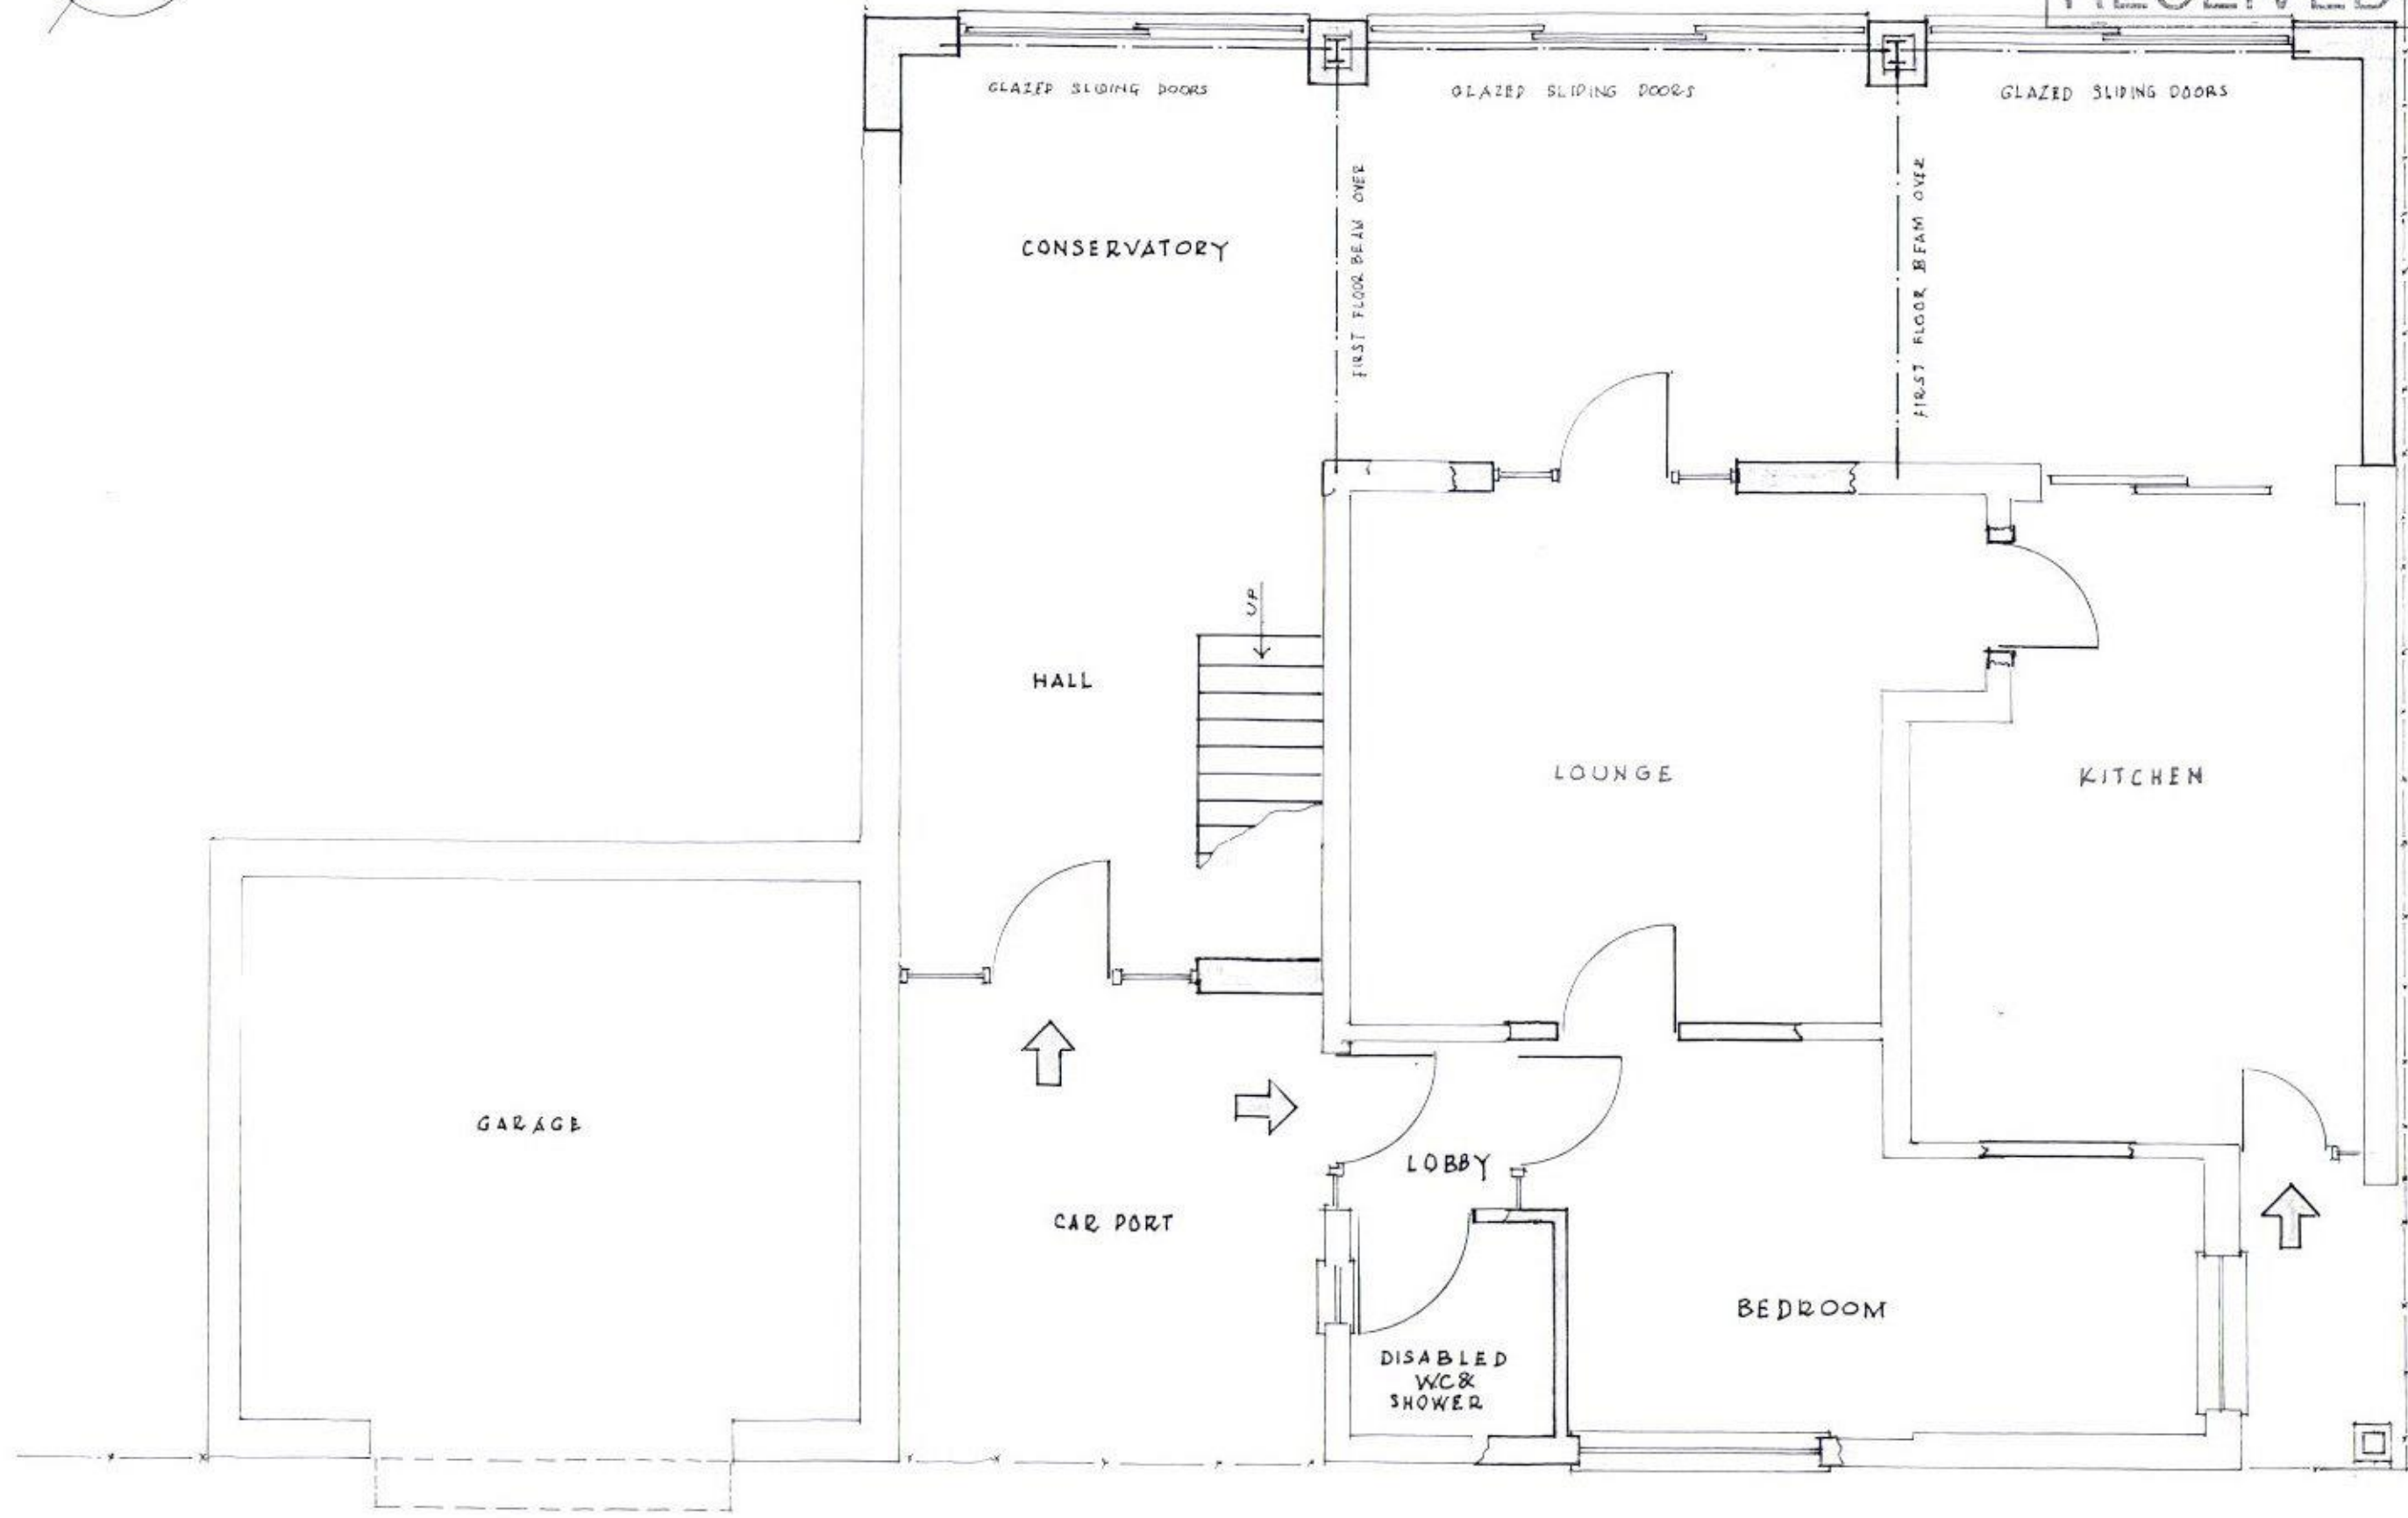

PROPOSED GROUND FLOOR (1:50)

57 HORNDEN RD EMSWORTH HAMPSHIRE	PROPOSED ALTERATIONS	PROPOSED GROUND FLOOR	SCALE: 1:50 DATE: DEC 2017 BNG/17/03
--	-------------------------	-----------------------------	--

IW