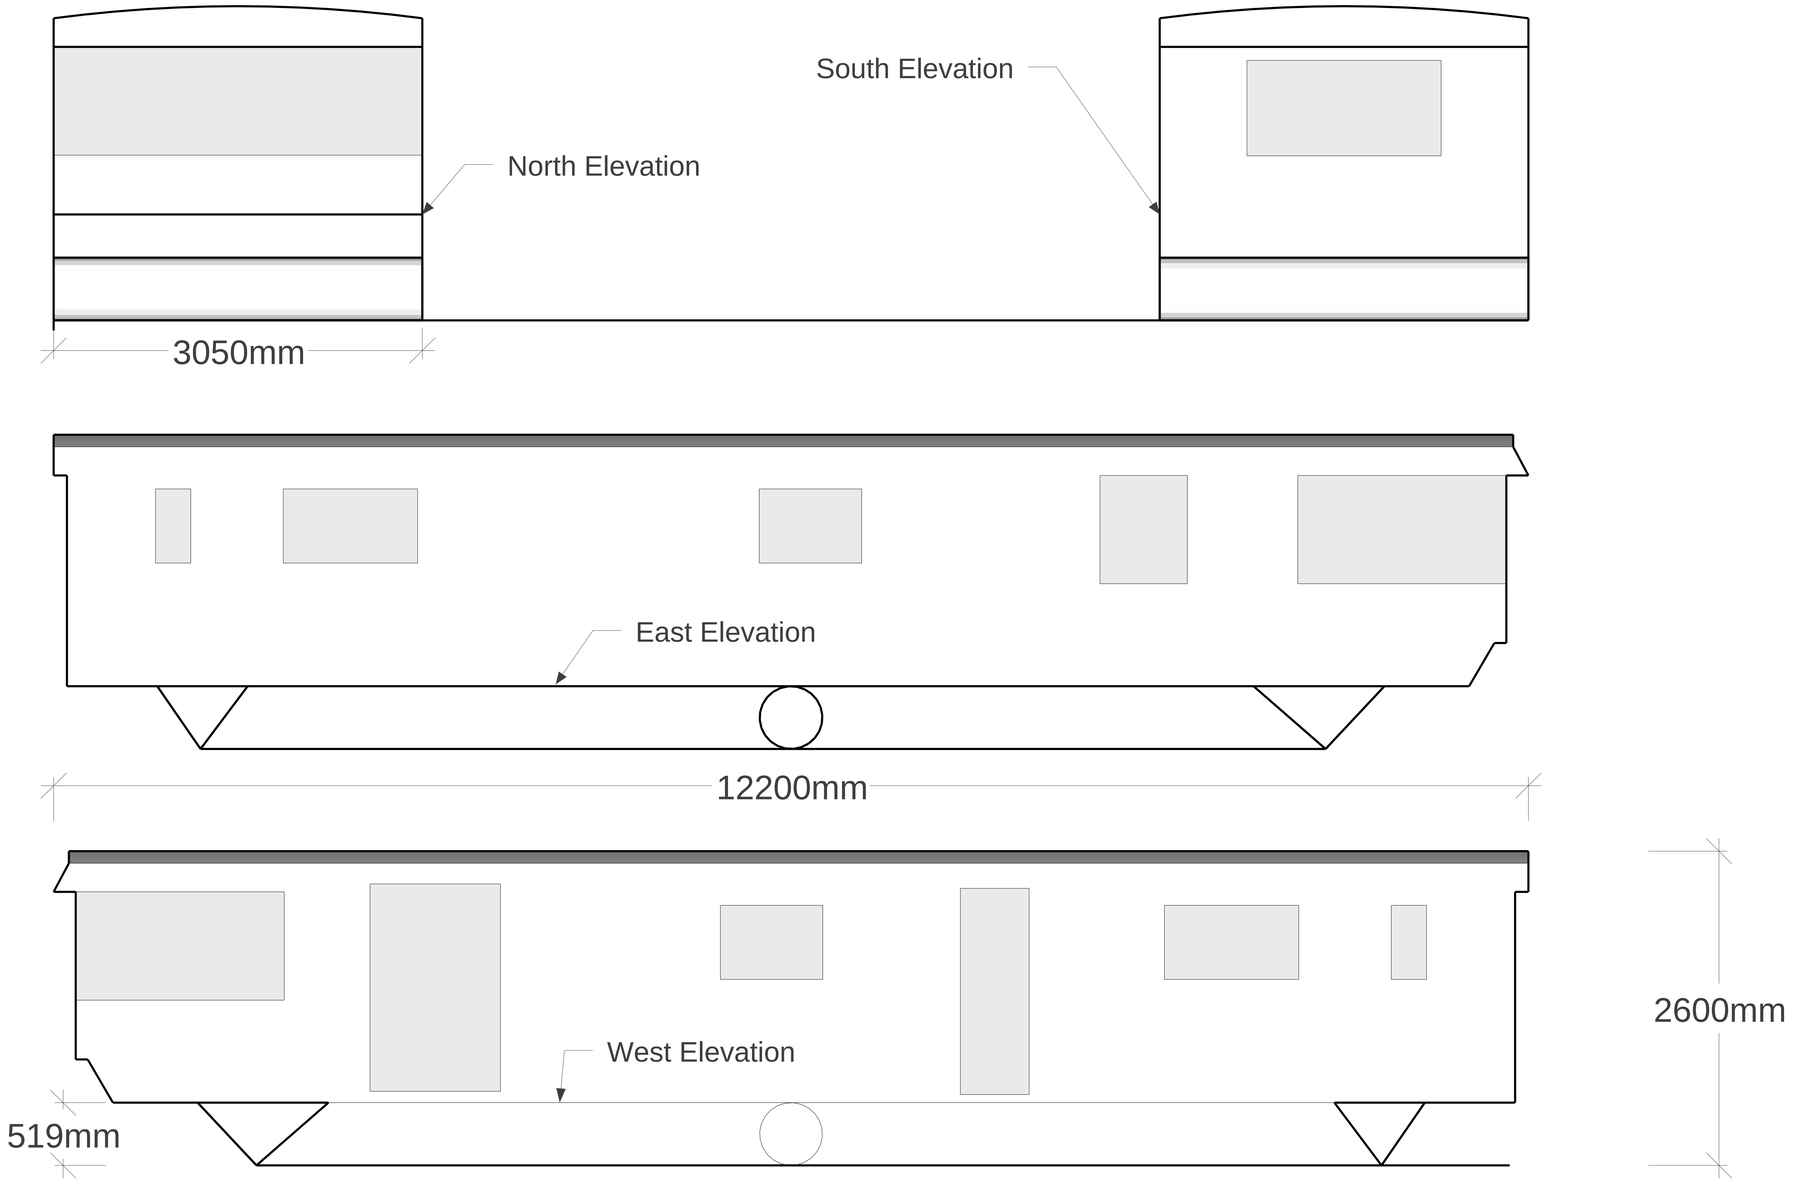

South Elevation
North Elevation
3050mm
East Elevation
12200mm
West Elevation
519mm
2600mm