



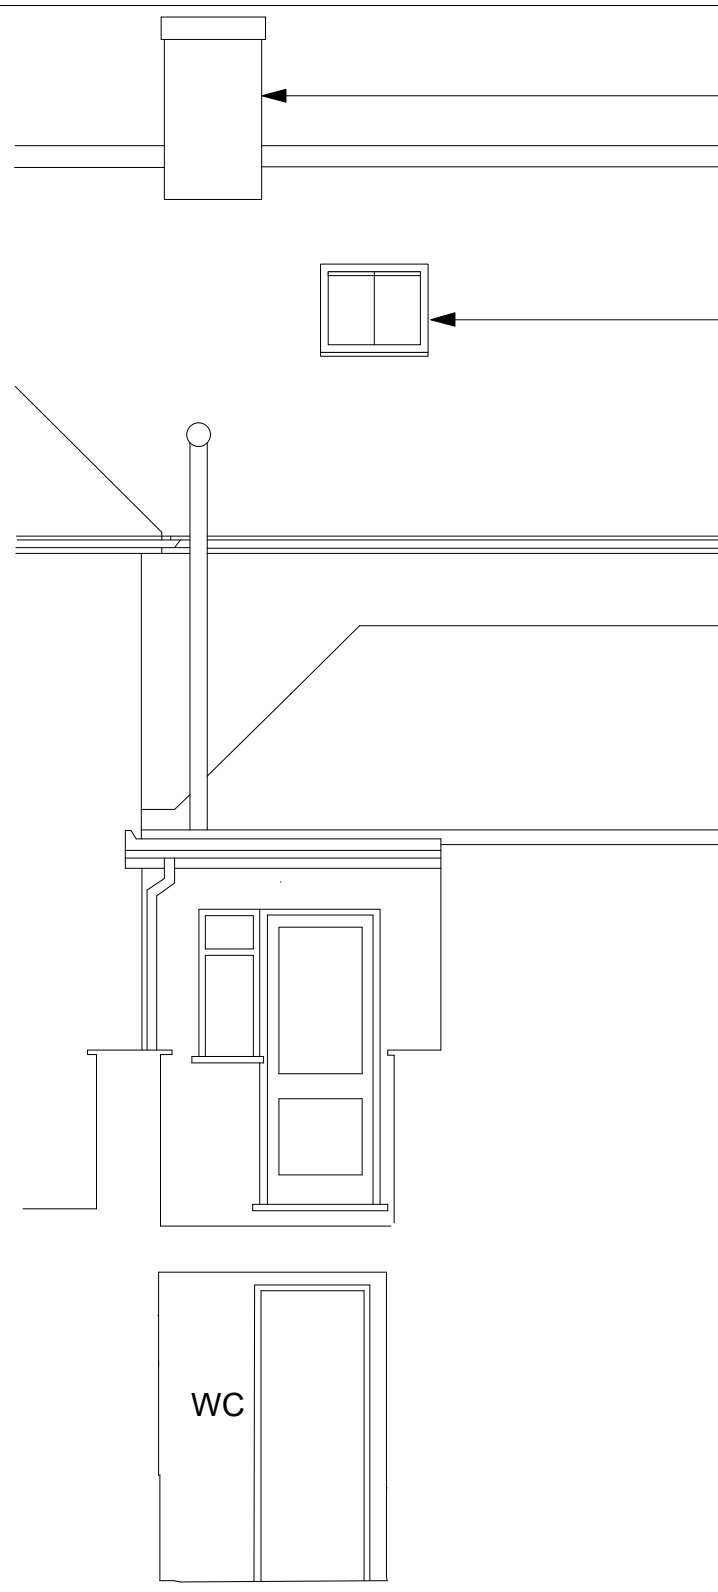


PROPOSED FRONT ELEVATION TO HIGH STREET

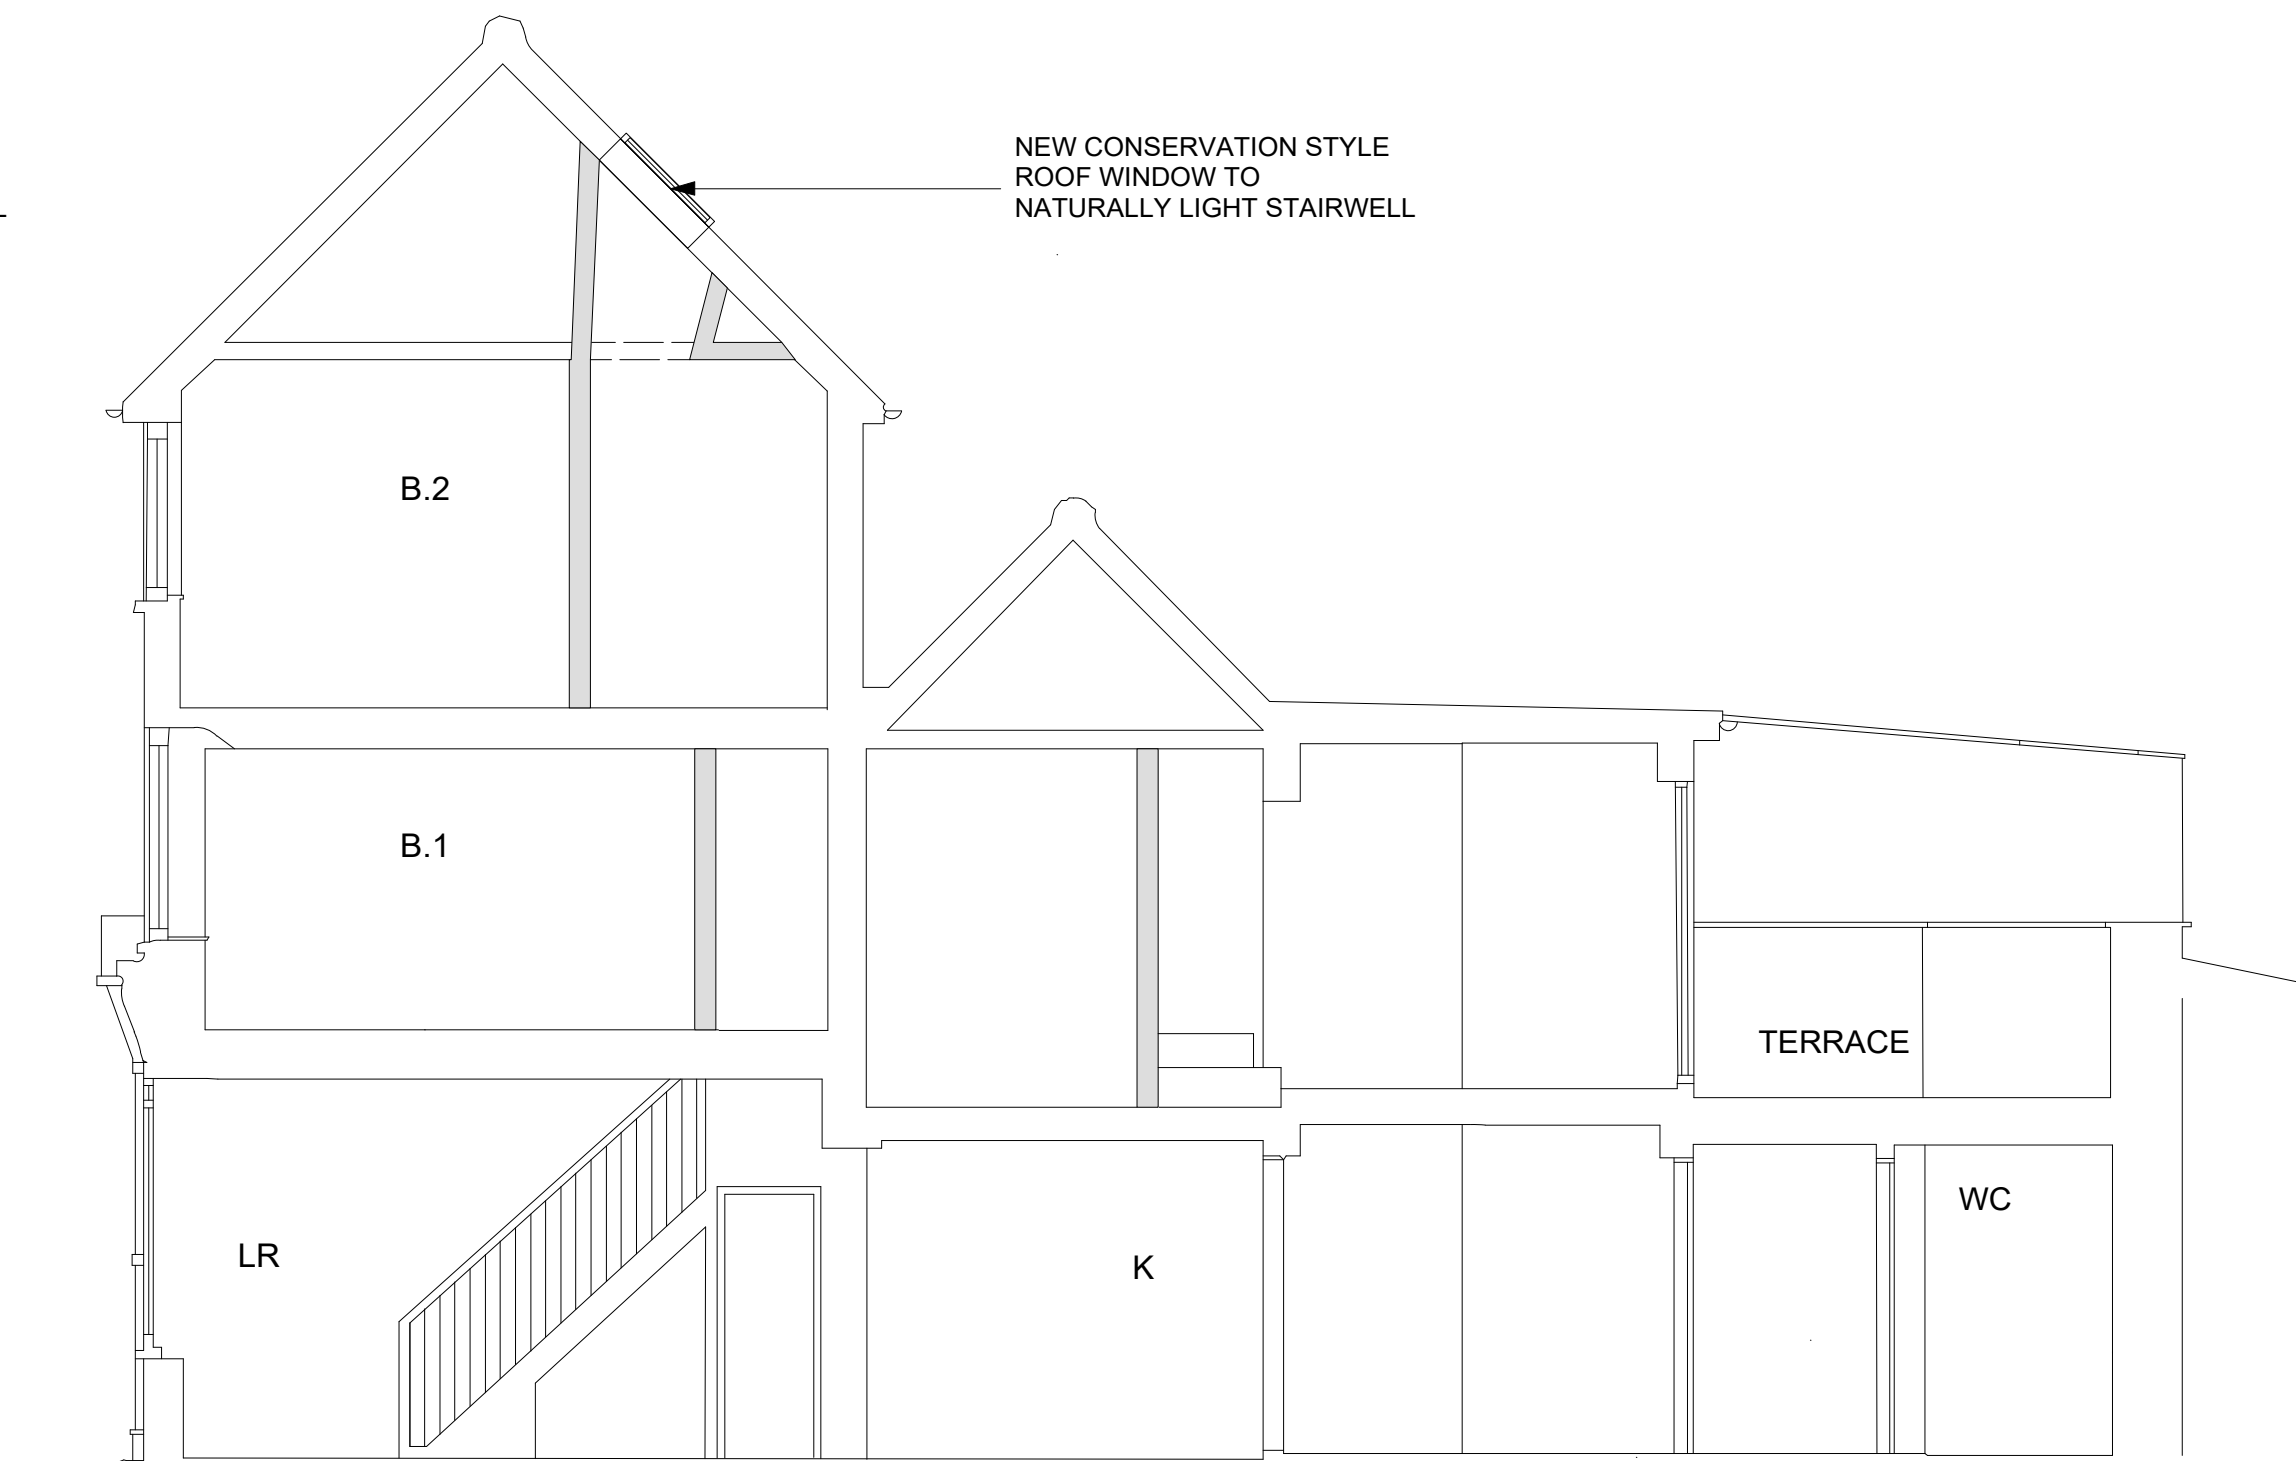


PROPOSED SECTIONAL ELEVATION A-A




PROPOSED SECTION B-B

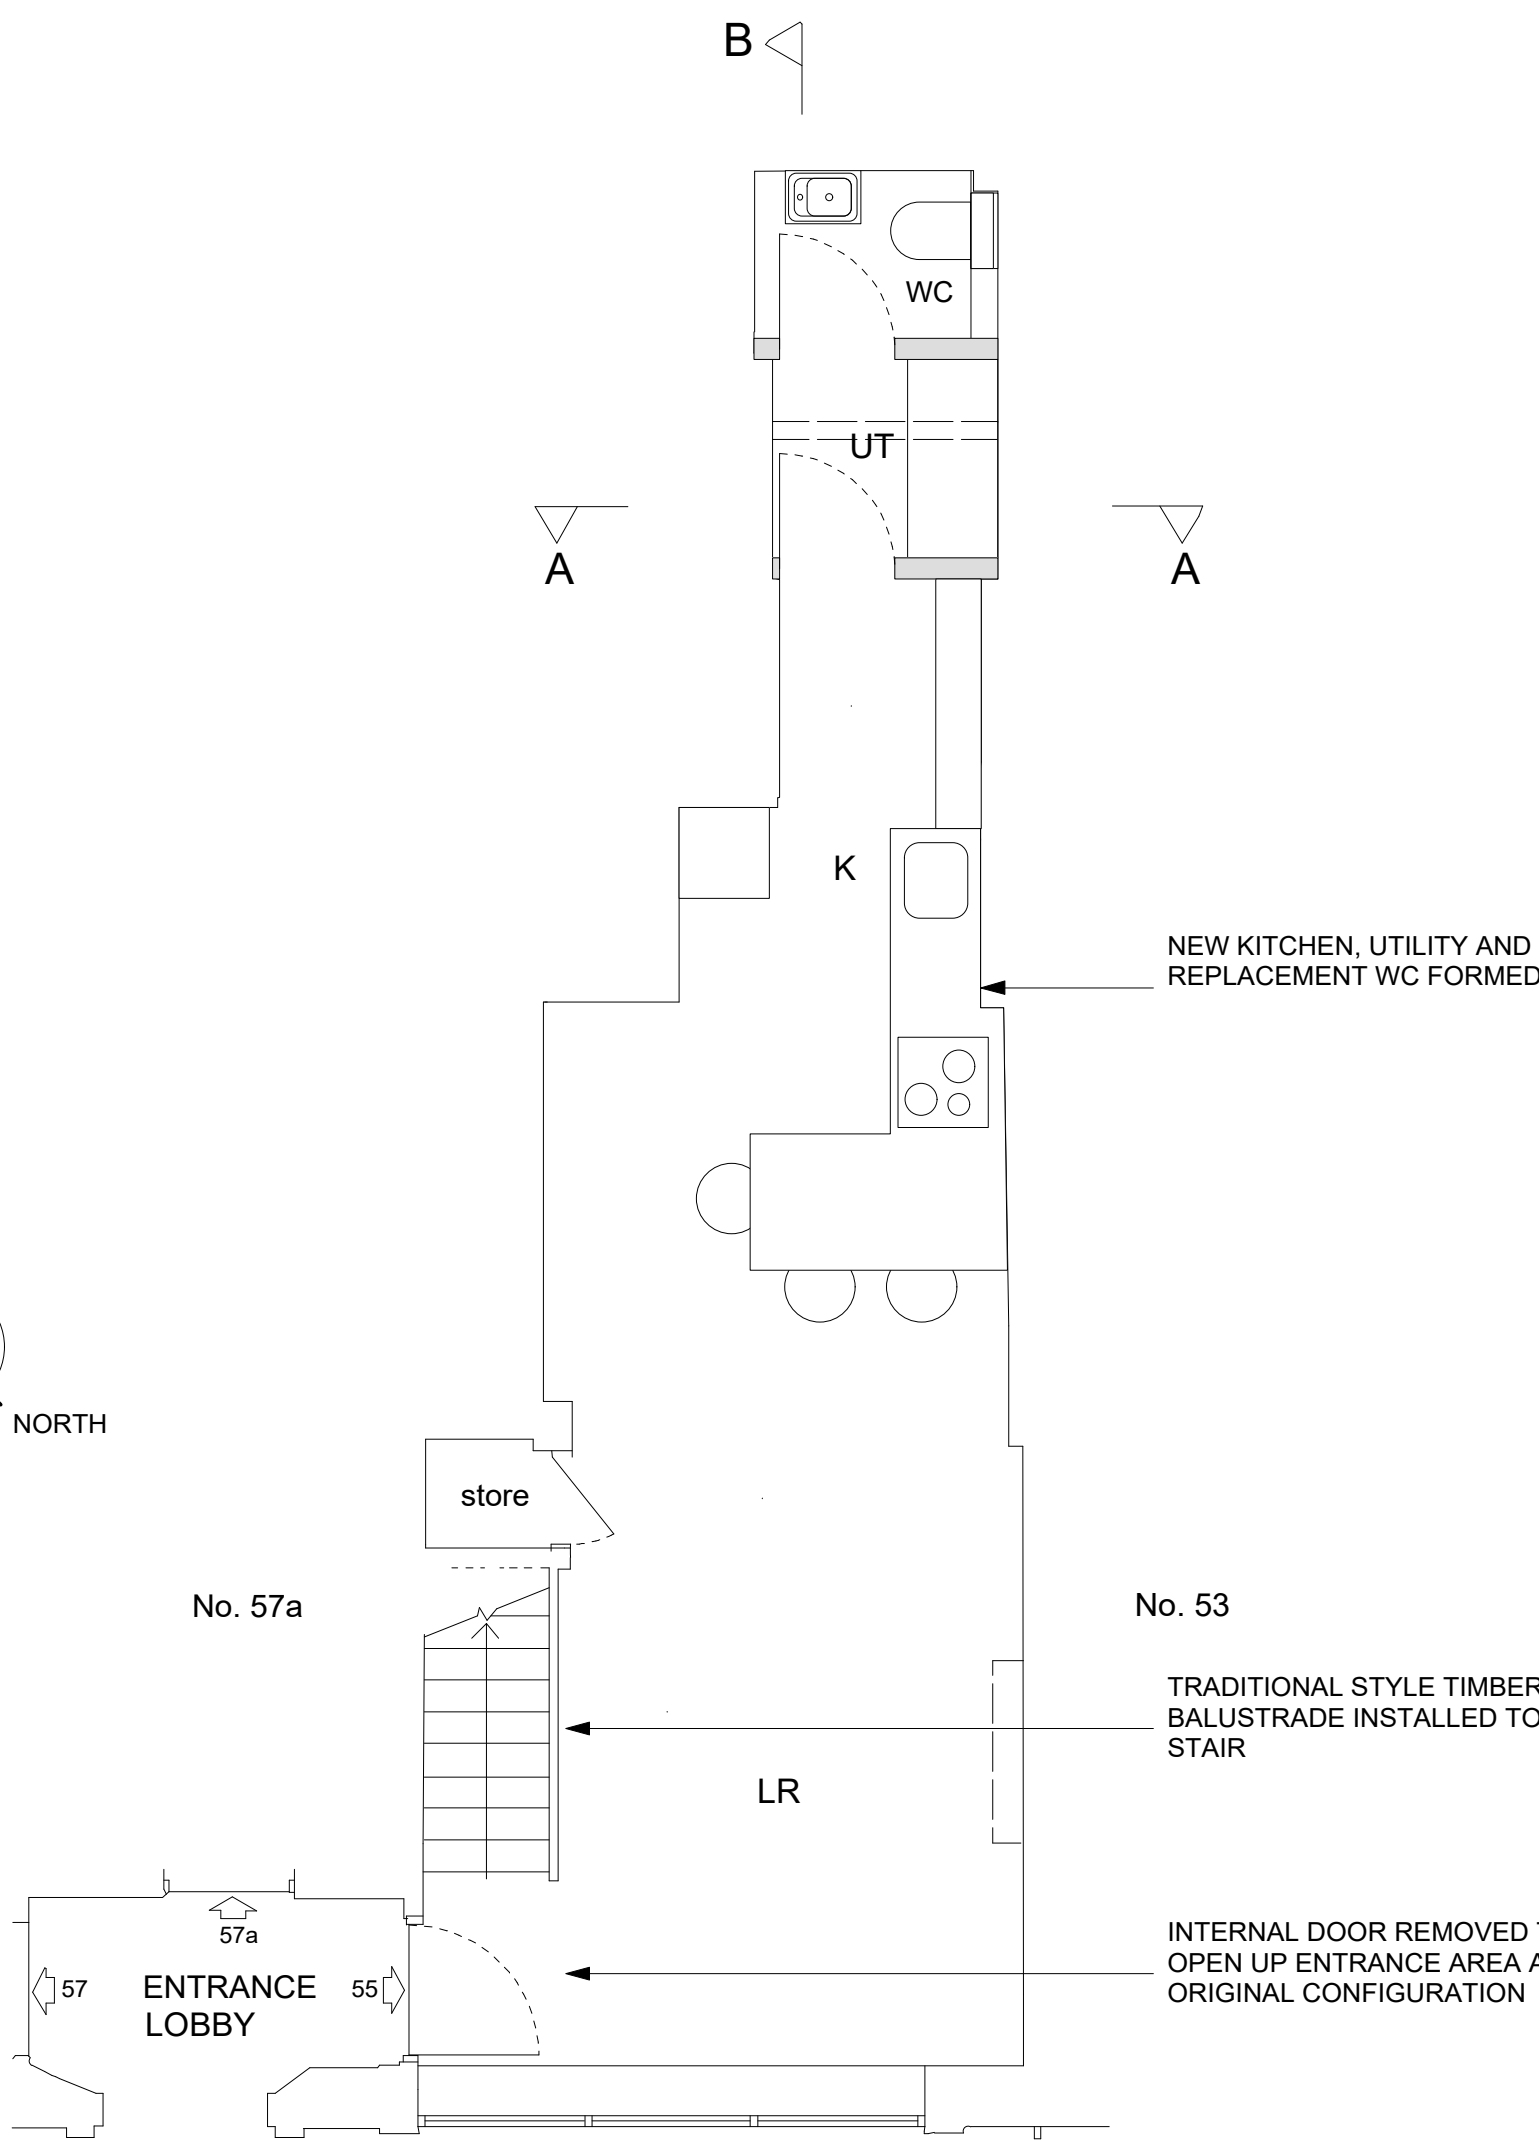


PROPOSED GROUND FLOOR PLAN

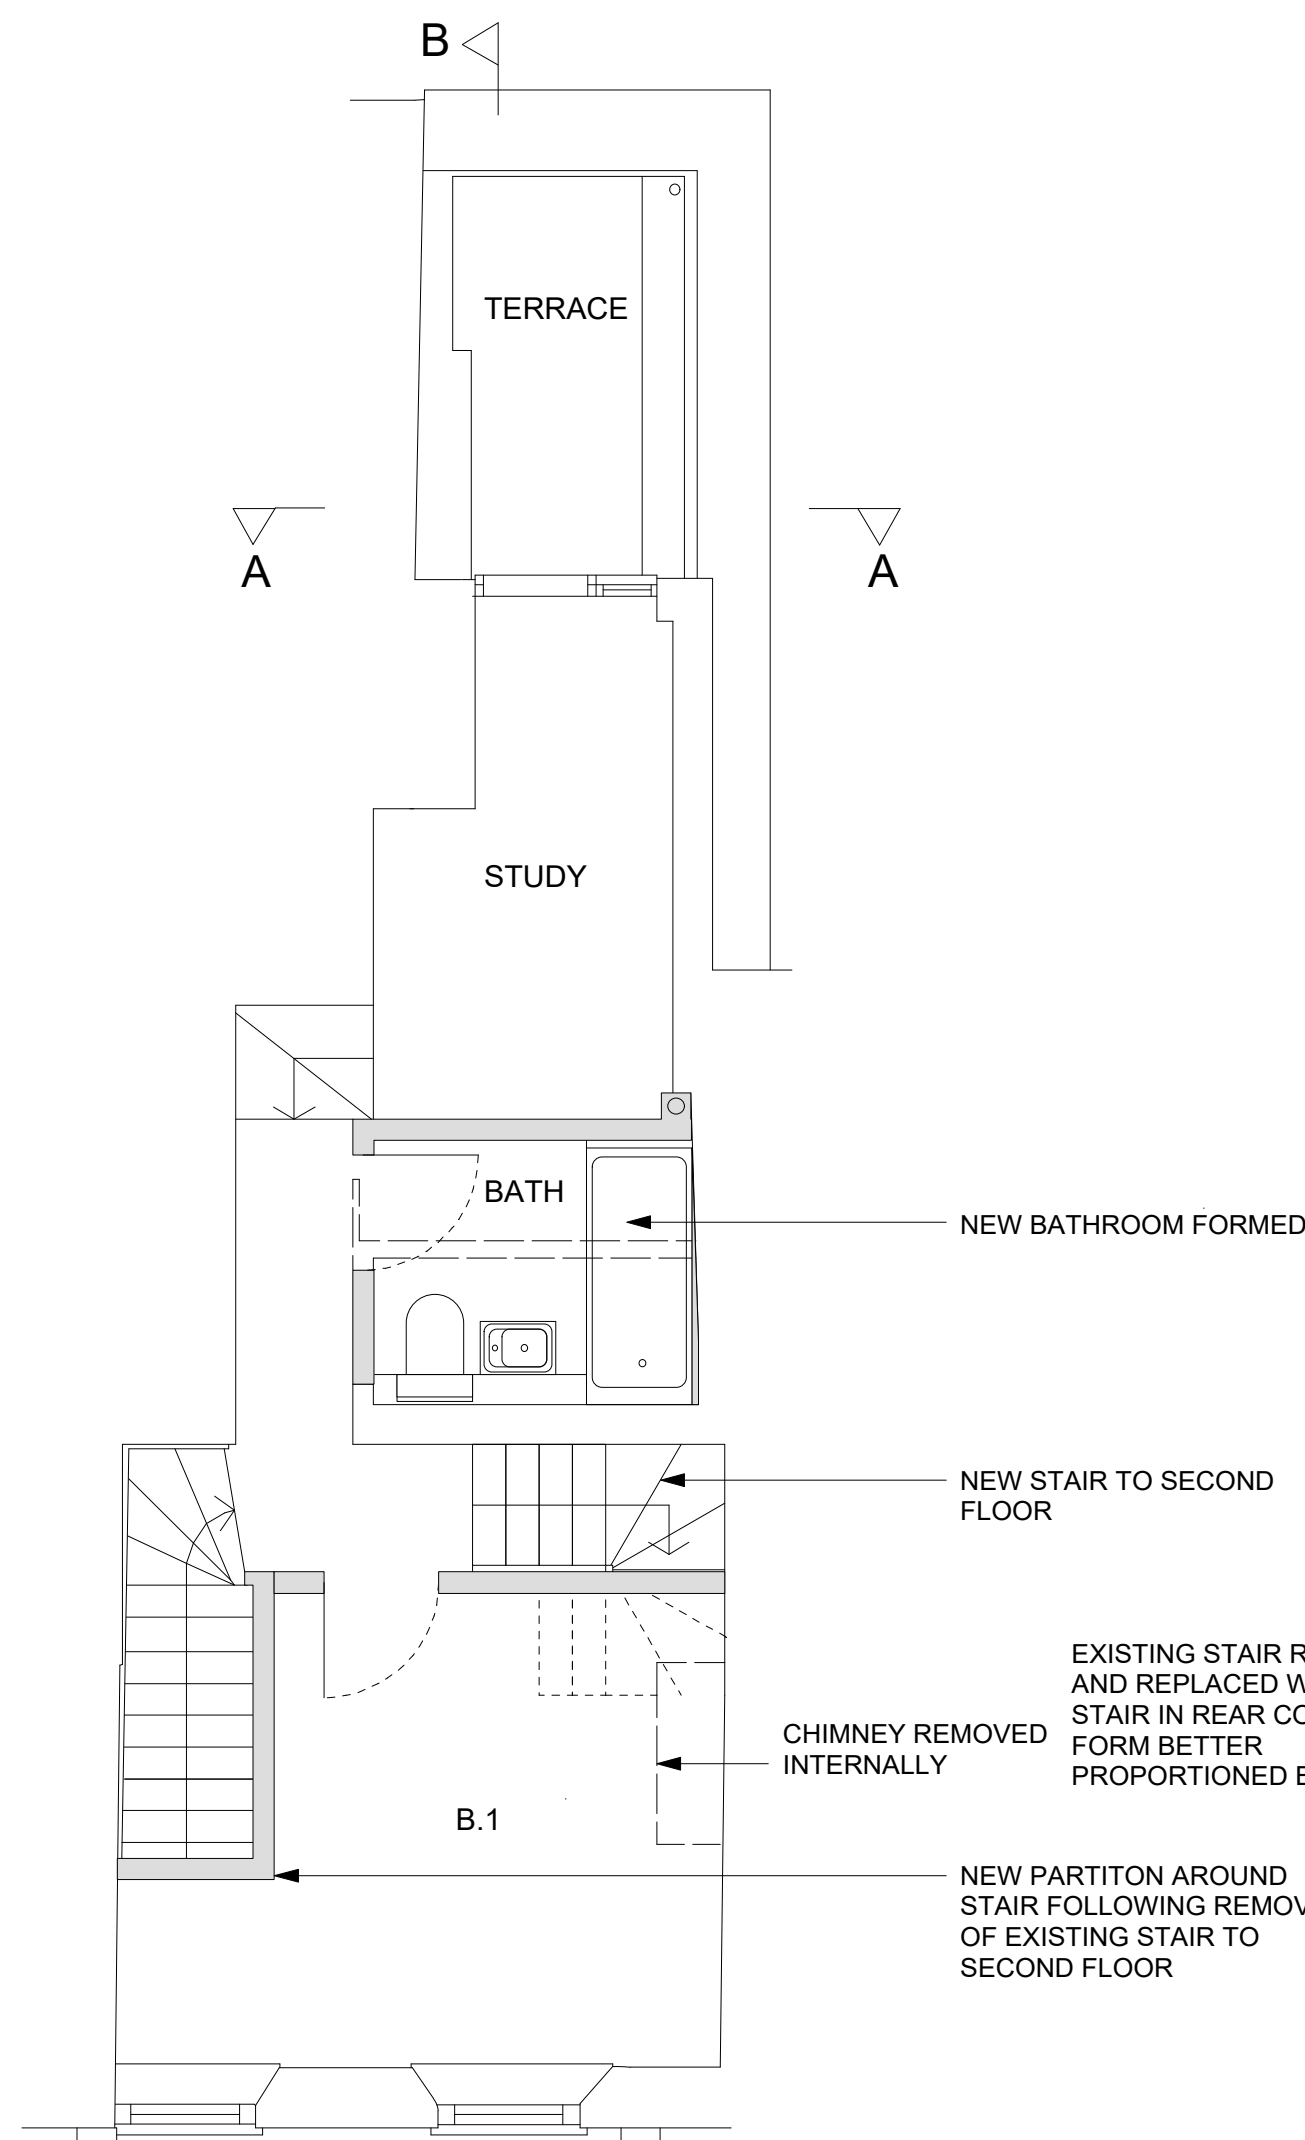

PROPOSED FIRST FLOOR PLAN

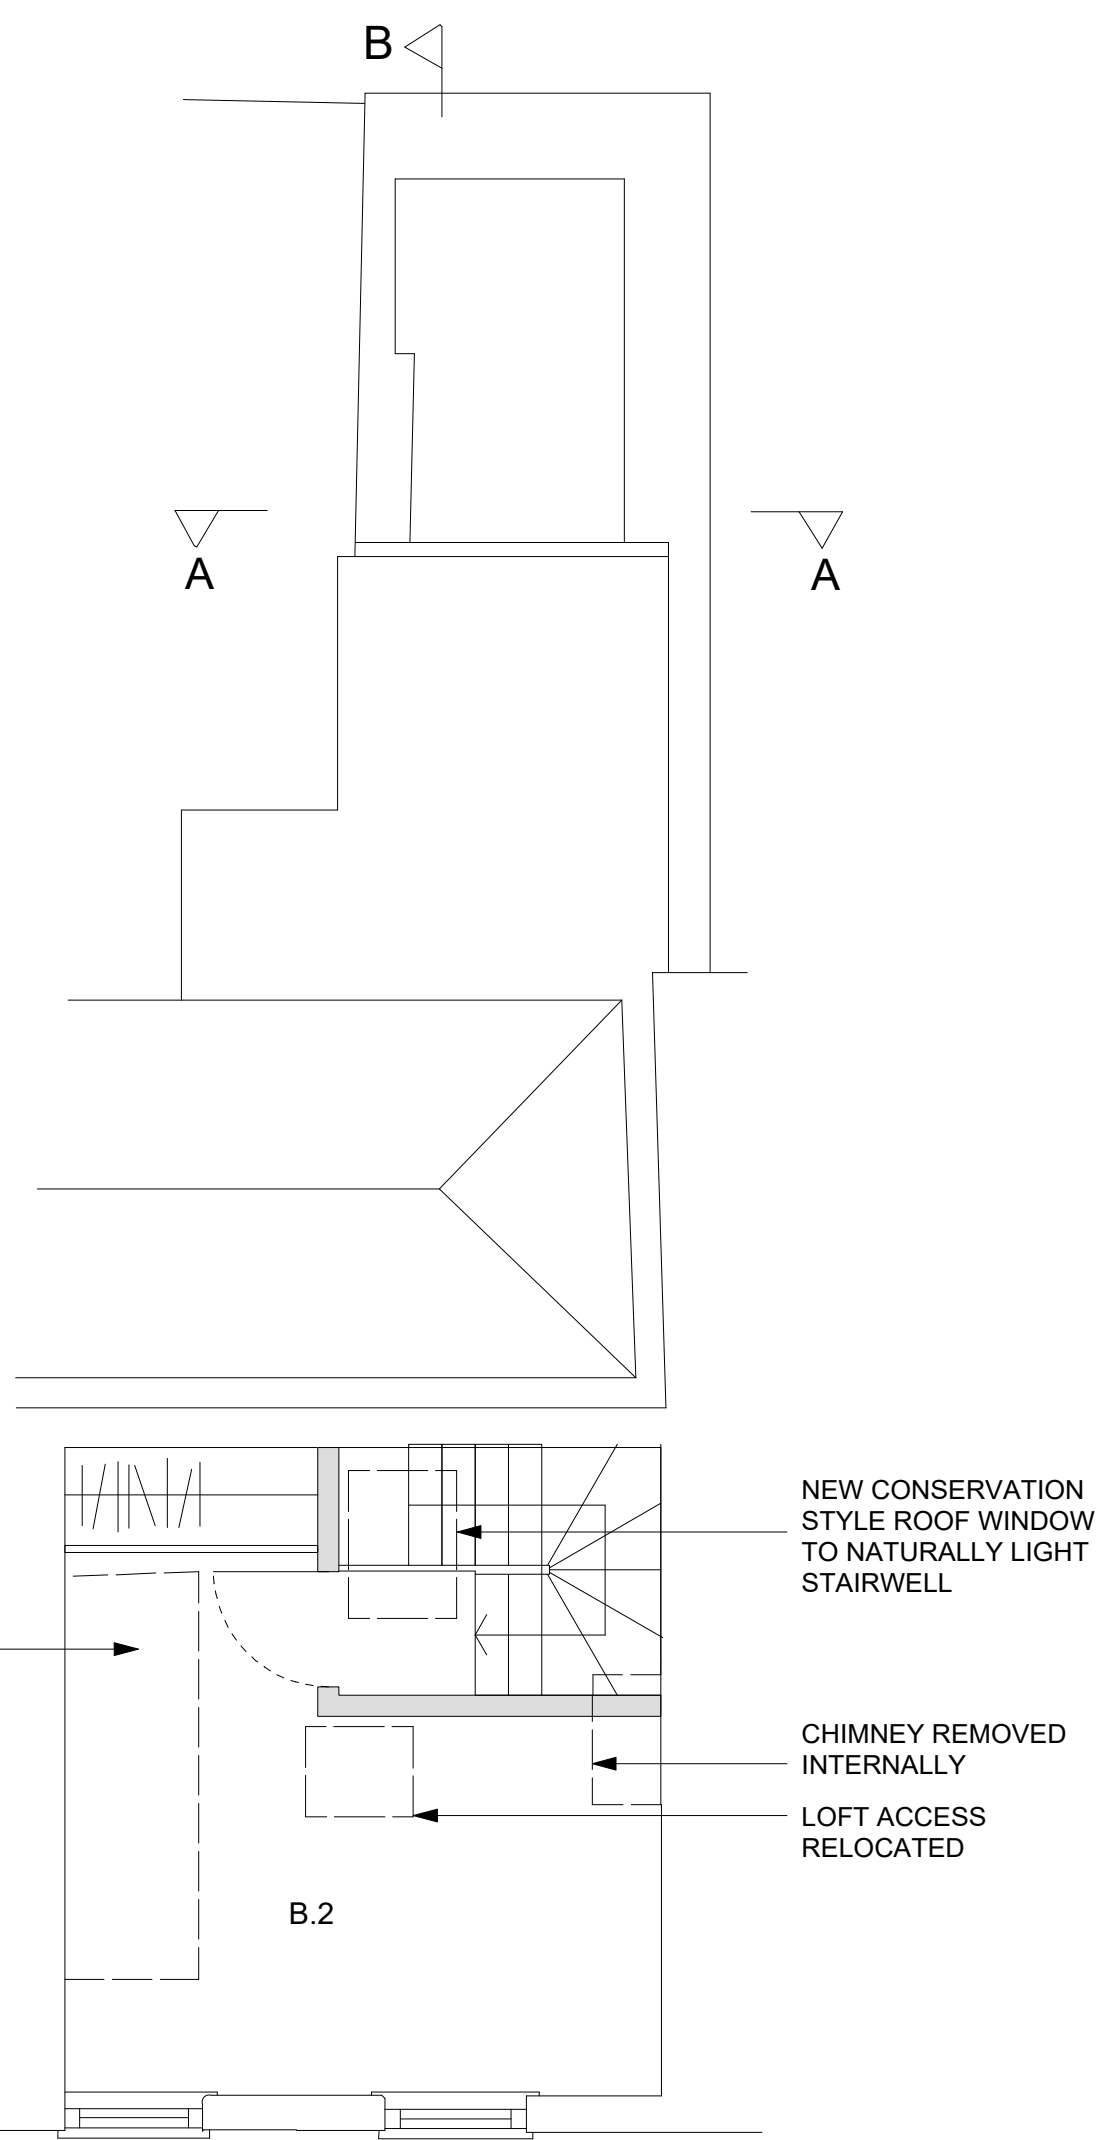

PROPOSED SECOND FLOOR PLAN

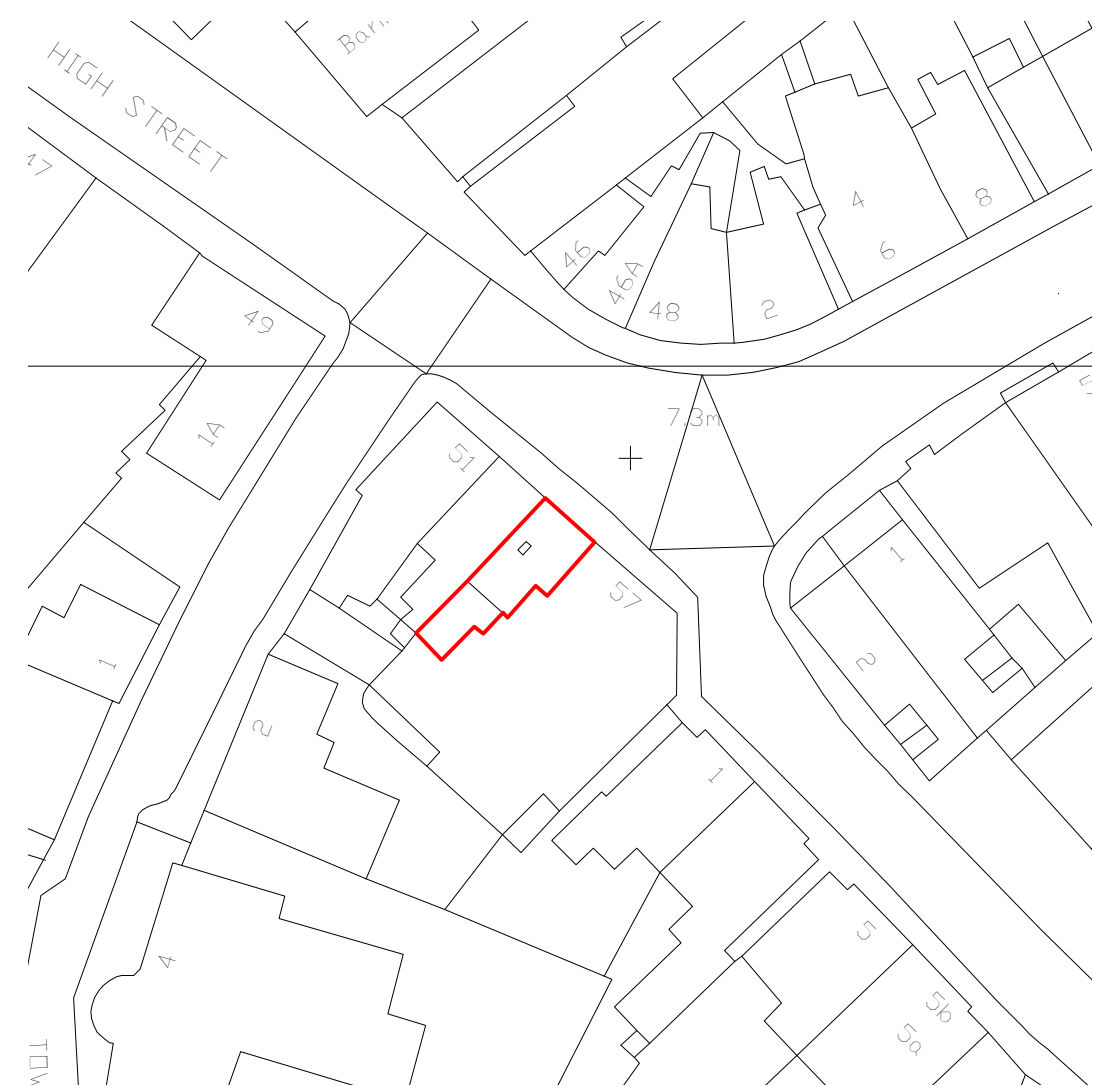

BLOCK PLAN
SCALE: 1 TO 500 @ A1



LOCATION PLAN
SCALE: 1 TO 500 @ A1