


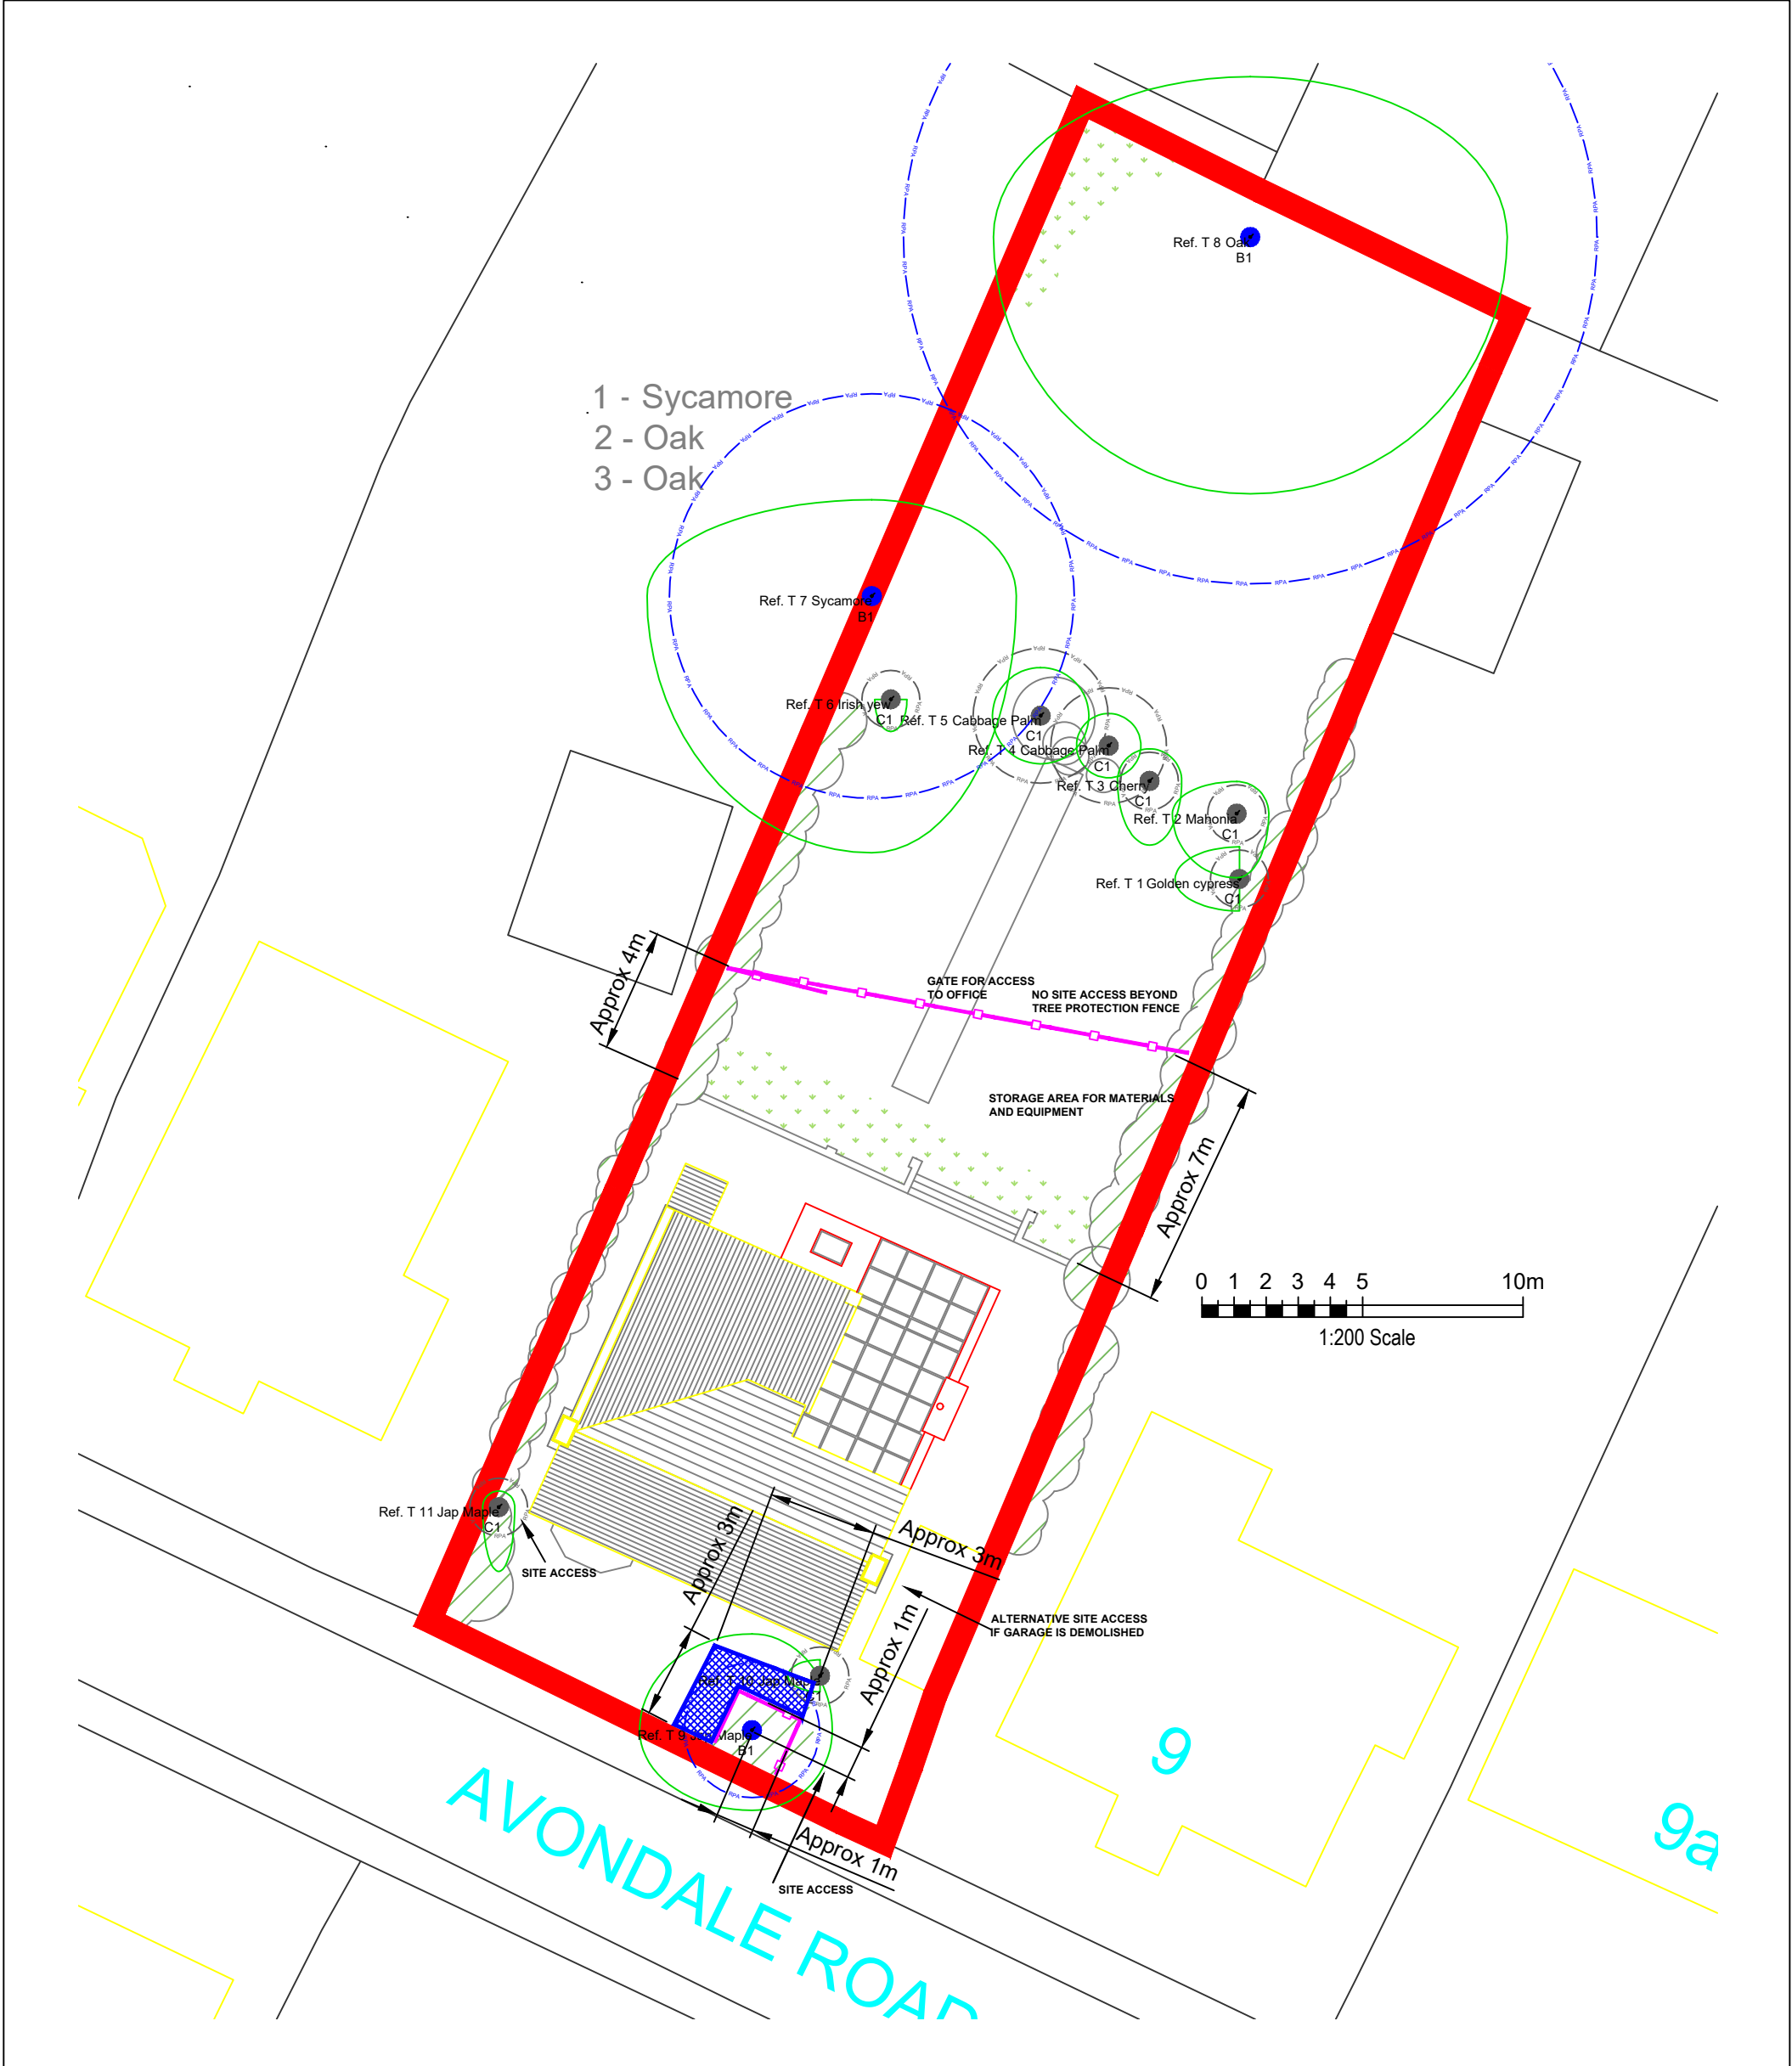

Arbor Cultural

36 Central Avenue, West Molesey, Surrey, KT8 2QZ
T 0333 577 5523 M 07899 984162
E: admin@arbor-cultural.co.uk W: www.arbor-cultural.co.uk

Notes:



Legend

- CATEGORY A TREE
- CATEGORY B TREE
- CATEGORY C TREE
- CATEGORY U TREE
- ROOT PROTECTION AREA (RPA)
Coloured by Tree Category
- MODIFIED ROOT PROTECTION AREA (MRPA)
- CROWN SPREAD
- TREE TO BE REMOVED
- PROTECTIVE FENCING
- TEMPORARY GROUND PROTECTION
- "NO-DIG" CONSTRUCTION
- CEZ
CONSTRUCTION EXCLUSION ZONE
- NEW TREE
- SOIL TEST
- SHADE (CURRENT)
- SHADE (FUTURE)
- LOW BRANCH DIRECTION
- HAND- DIG EXCAVATION

Client: Mr Aaron Cooke

Project: 7 Avondale Road, Waterlooville, Hampshire, PO7 7ST

Title: **TREE CONSTRAINTS PLAN**
TREE PROTECTION PLAN

Date: 09/01/17 Scale: 1:200 Original Paper Size: A3

Drawn: IST Checked: N/A Job Ref: AC.2017.226

Drawing Number: **TPP-01** Rev: **A**

Arbor Cultural www.arbor-cultural.co.uk