


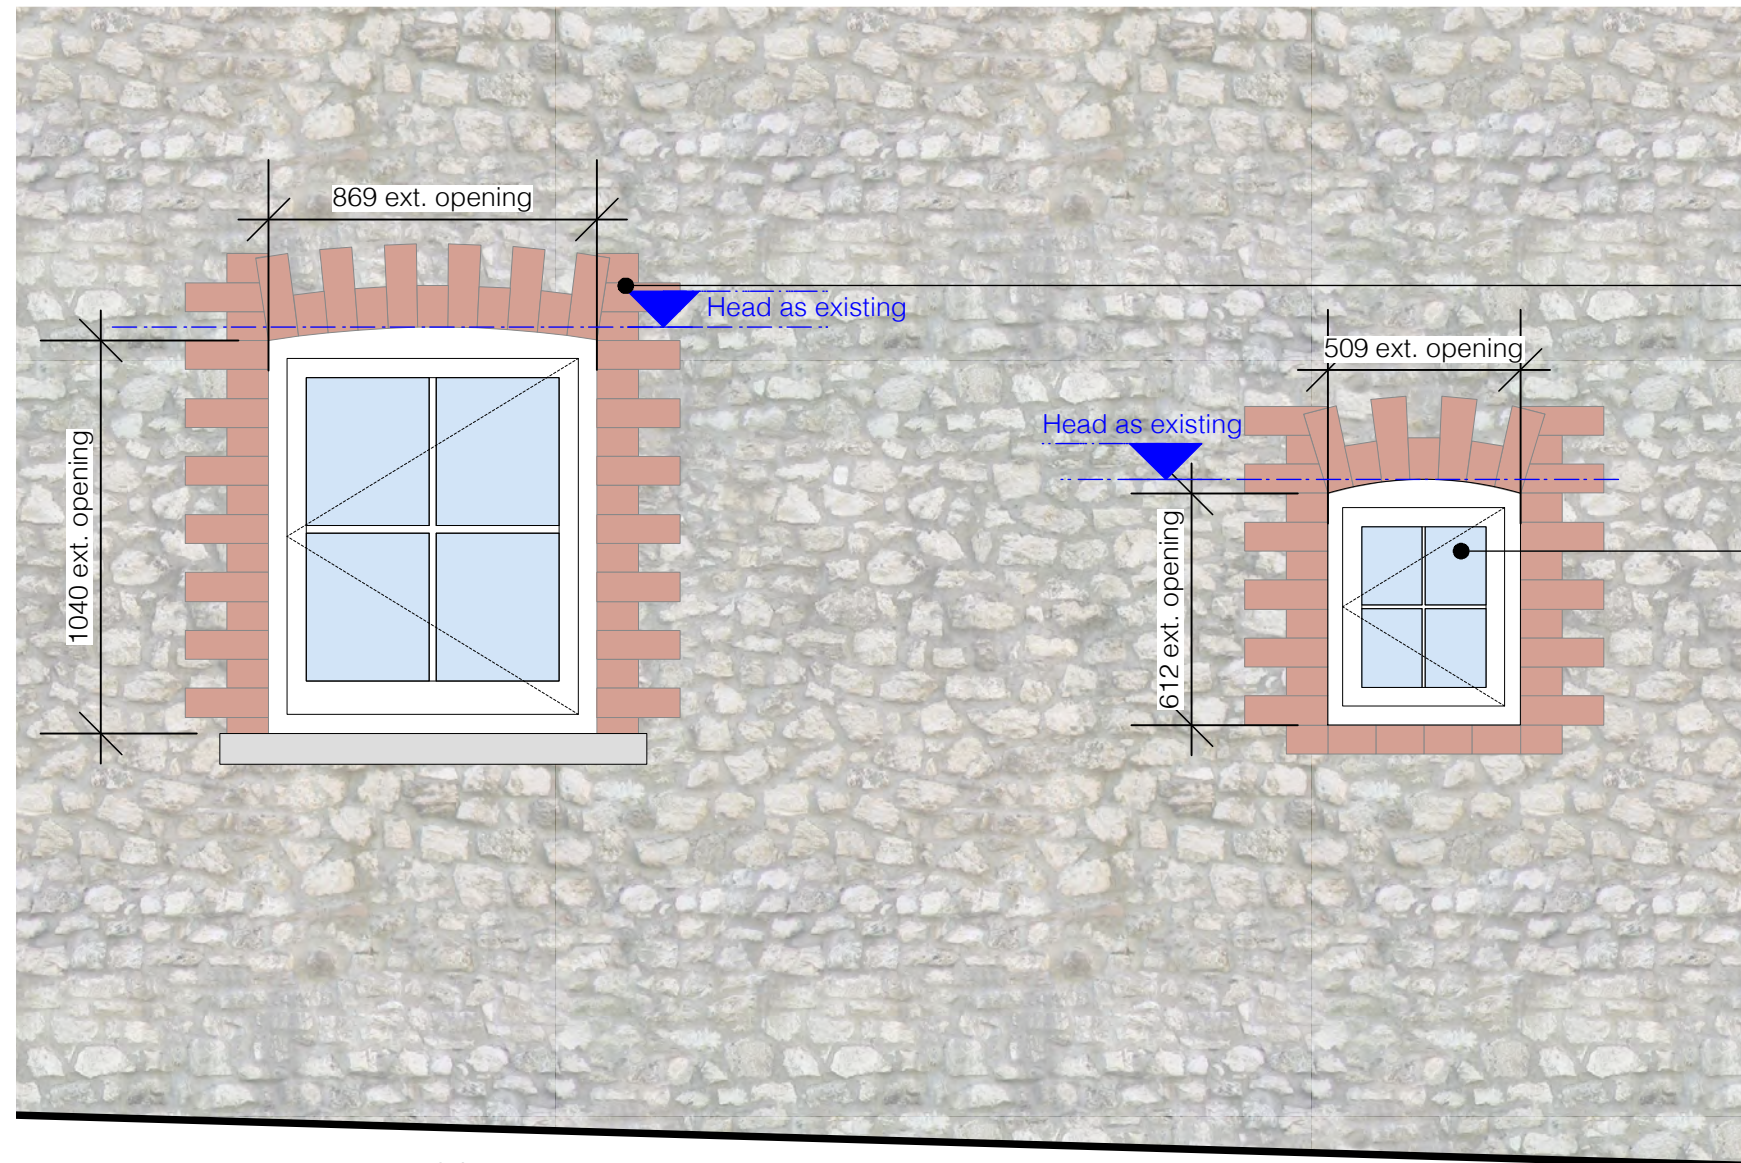


wg.21

wg.20a

1:20 ELEVATION

Ground floor west elevation. Windows into existing openings

1:1 GLAZING BAR SECTION

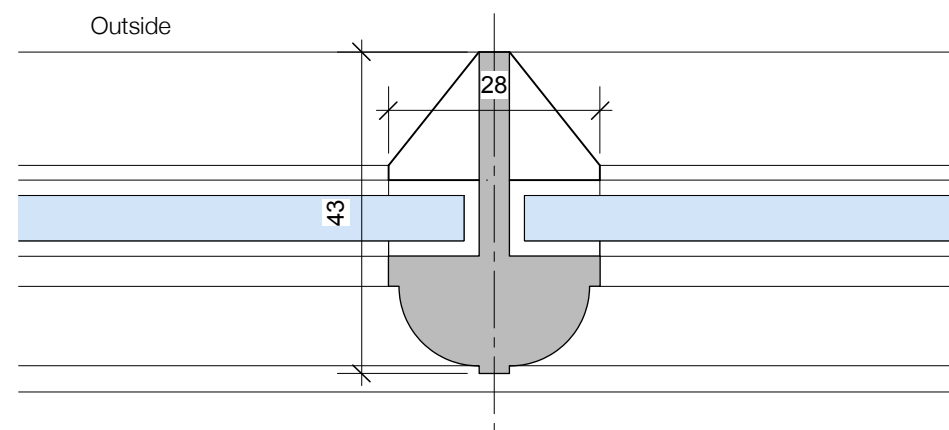

Reference - wg.21 & wg.20a

To match existing window wg.21



overview image - wg.21

Window wg.21 retained in existing configuration

Window wg.20a - Replace existing frame & former coal hole door with glazed timber side-hung casement to match wg.21



existing image