


Proposed Roof Alteration The Covert, Copse Lane, Hayling Island, Hants.

MISS. A. ROGERS



GROUND

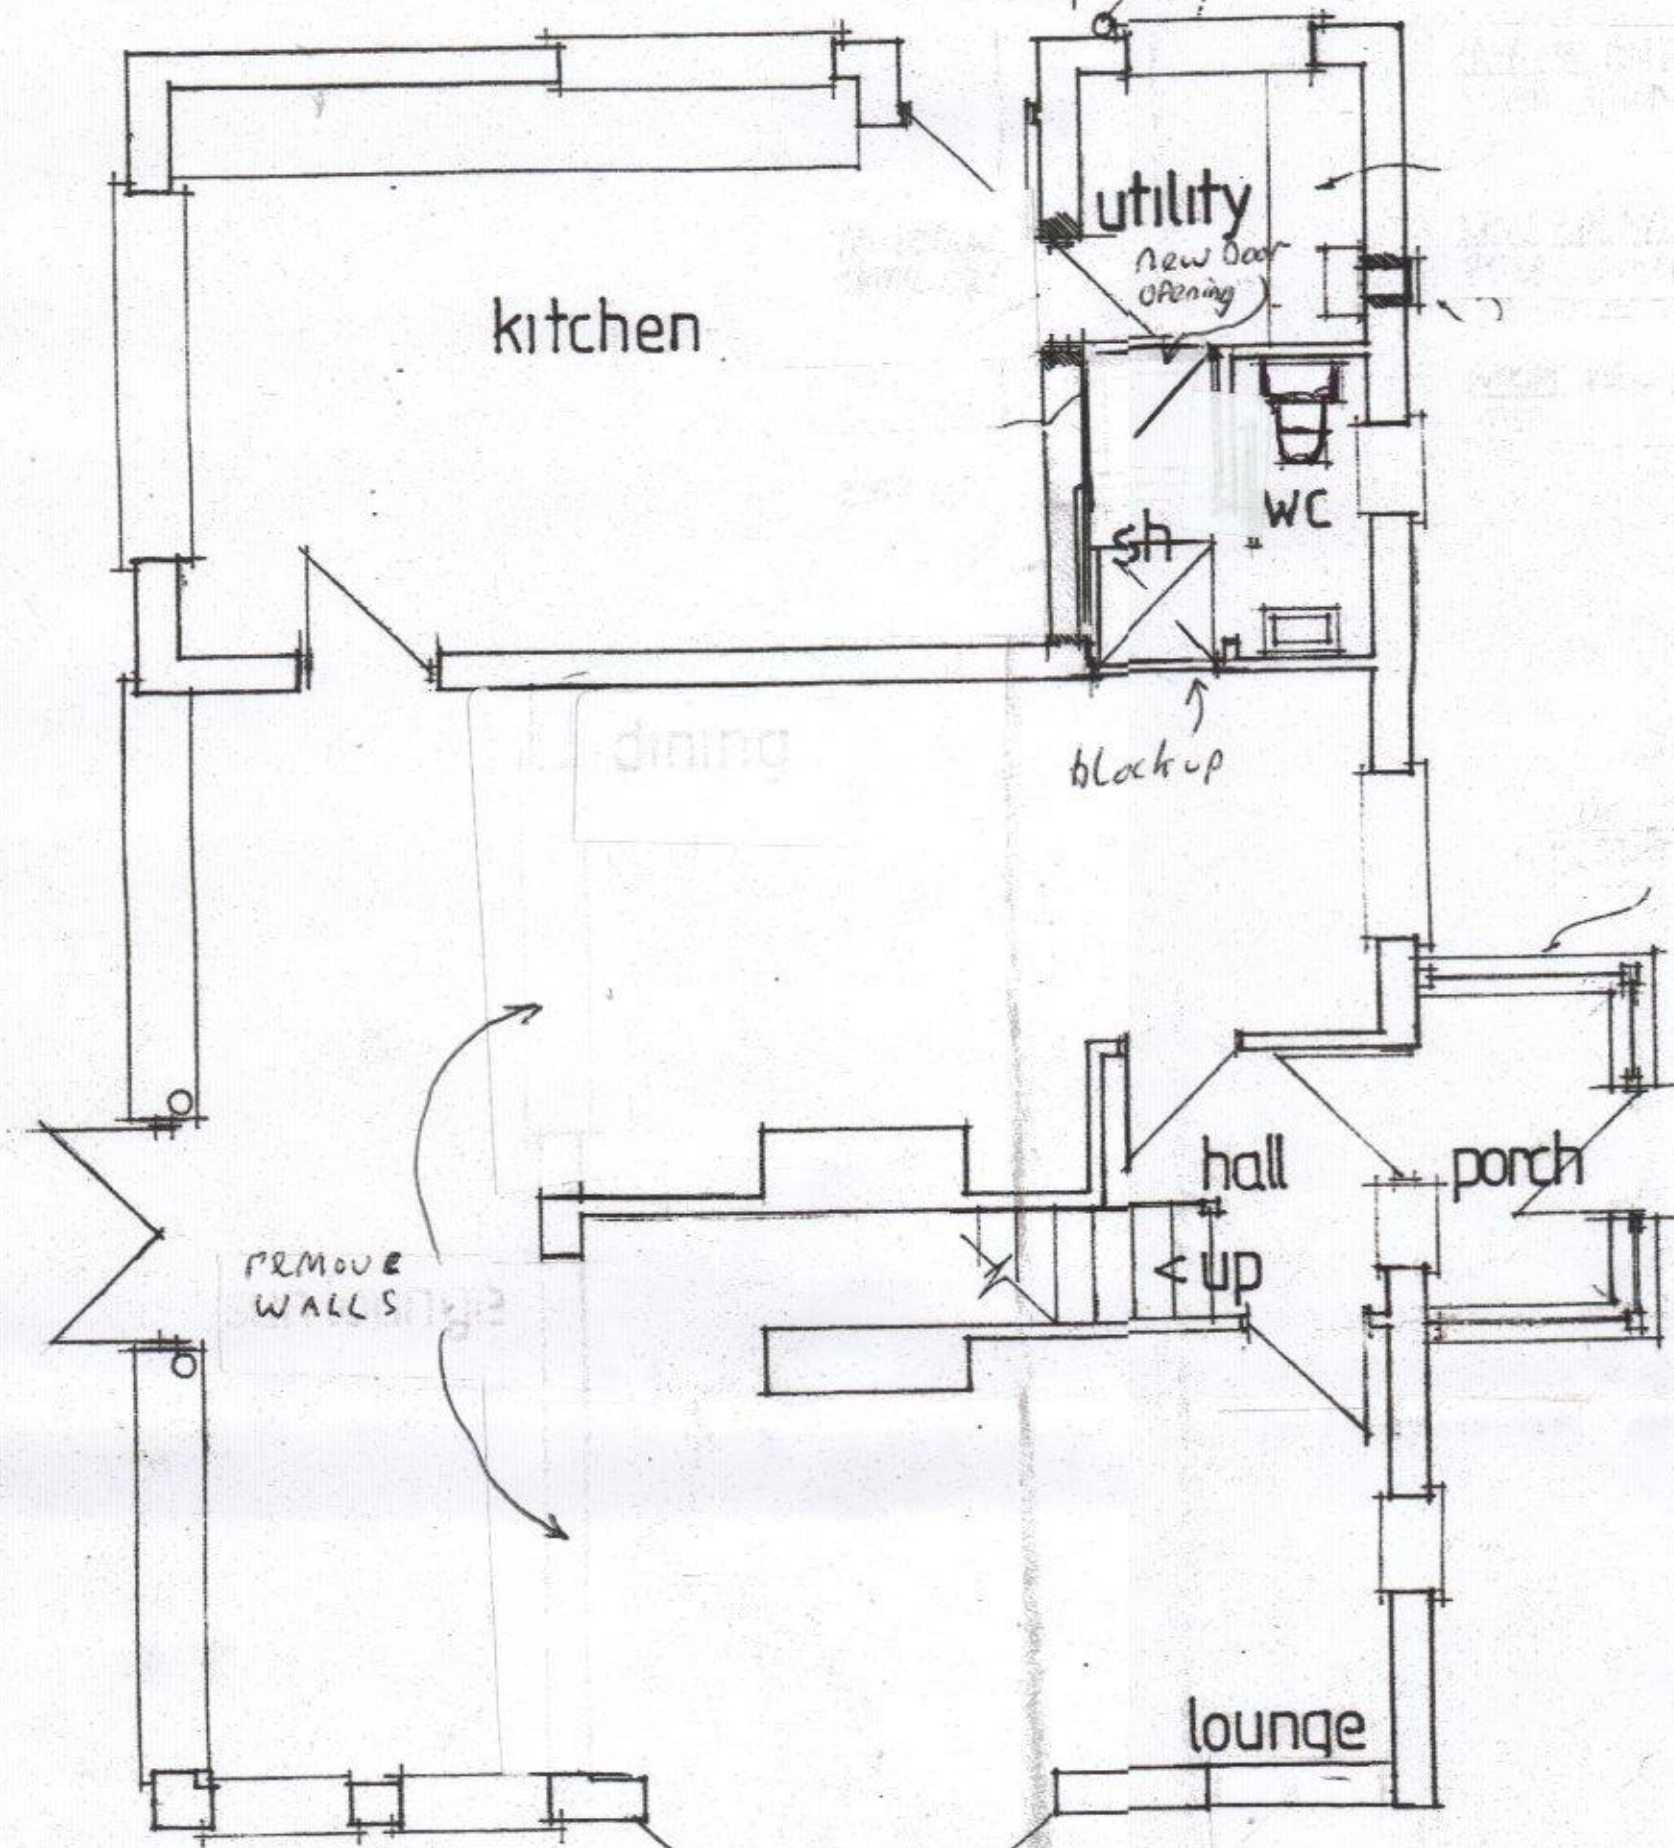


front



side

gable end alteration

Juliet balcony

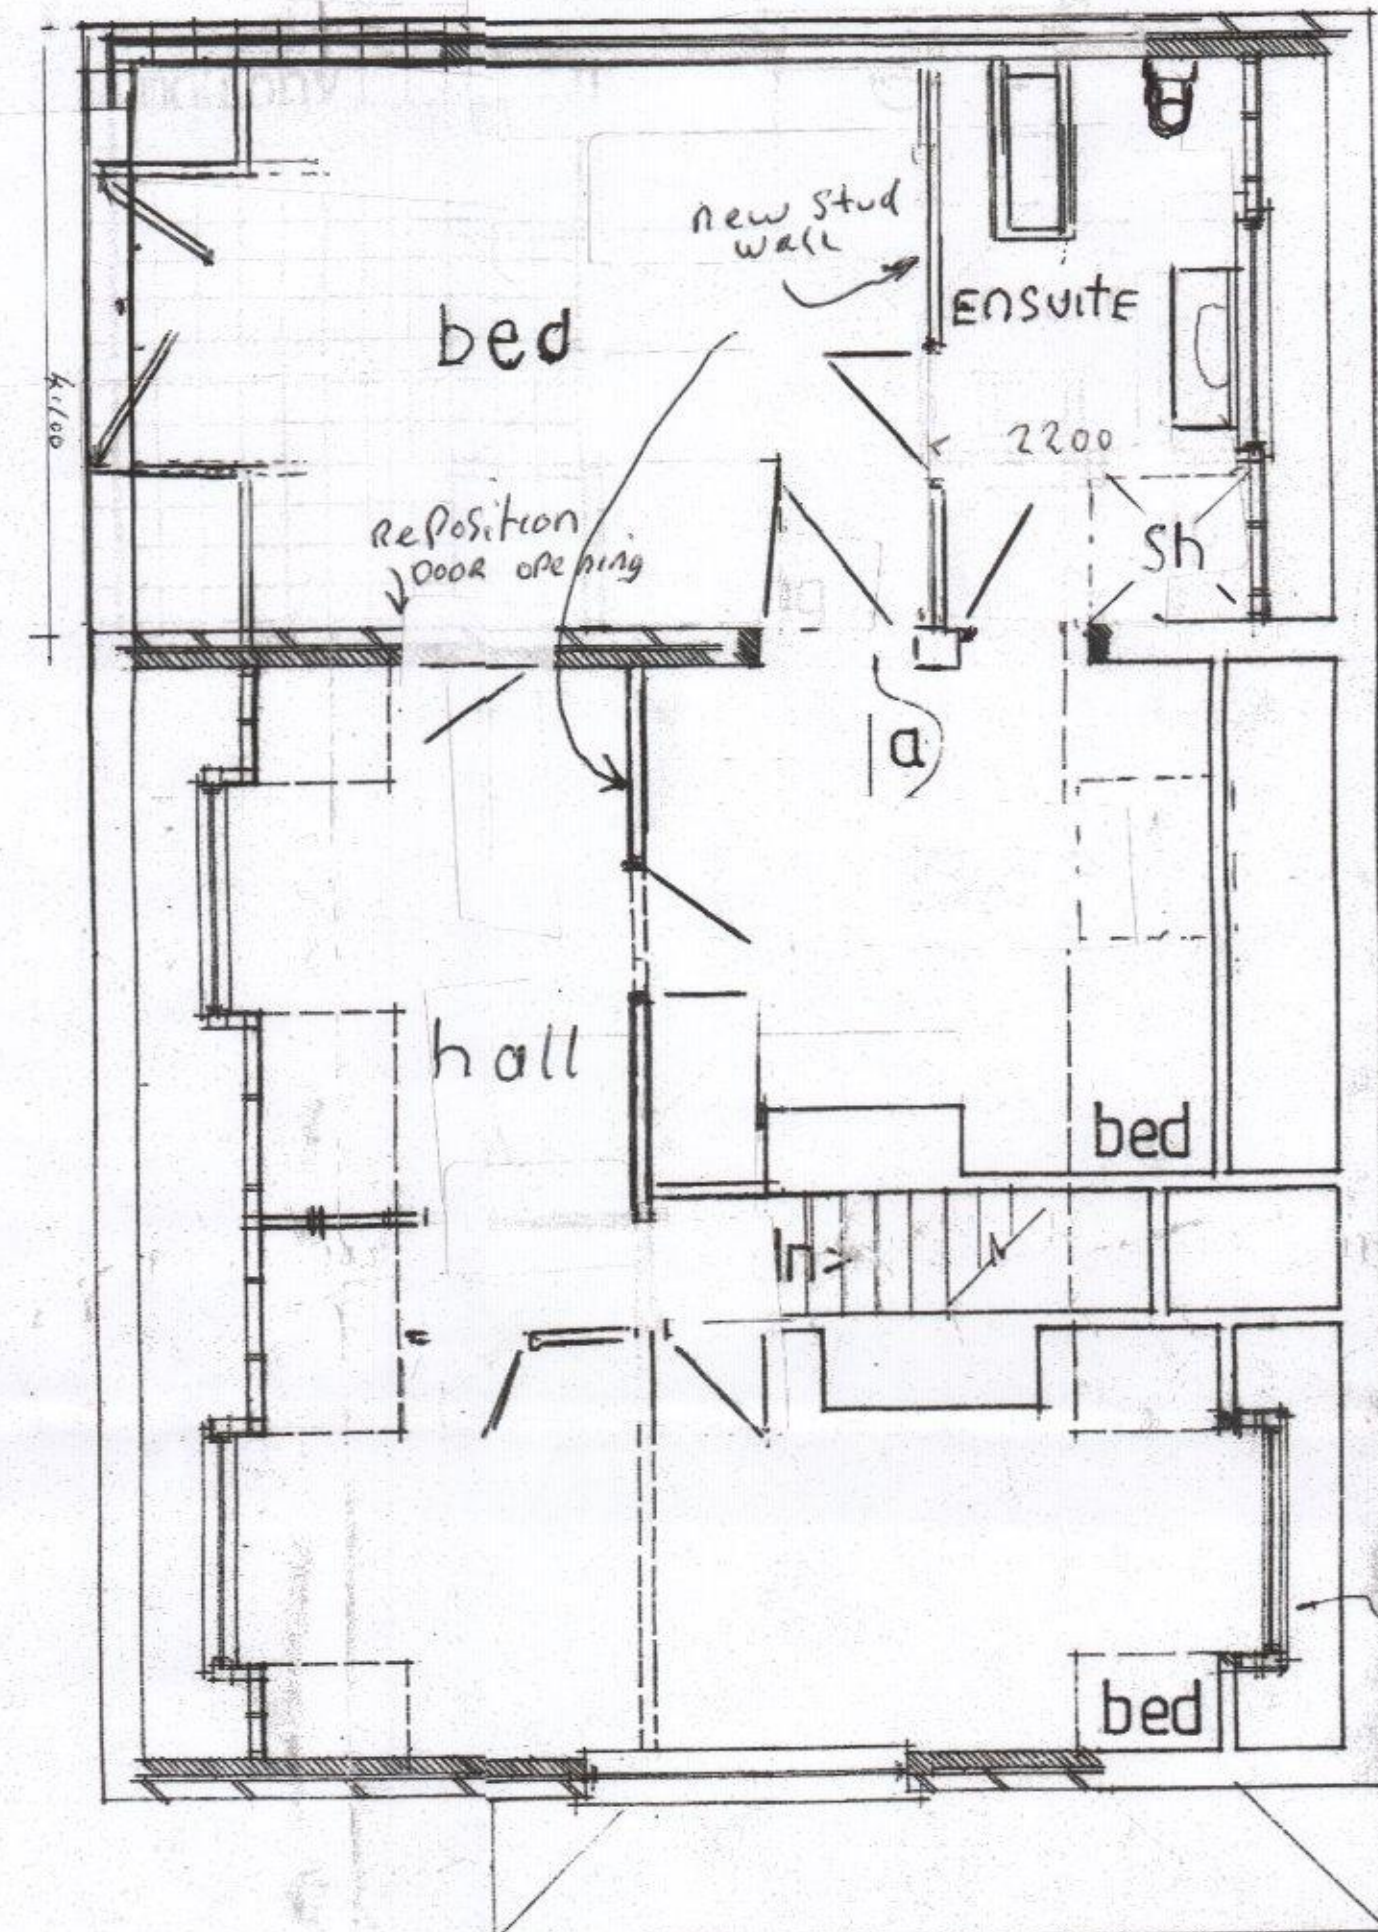

FIRST

new ridge



rear

HAVANT BOROUGH COUNCIL

- 9 DEC 2016

RECEIVED

RECEIVED

9 DEC 2016

HBC Development Control

MISS A ROGERS
07774 940193